



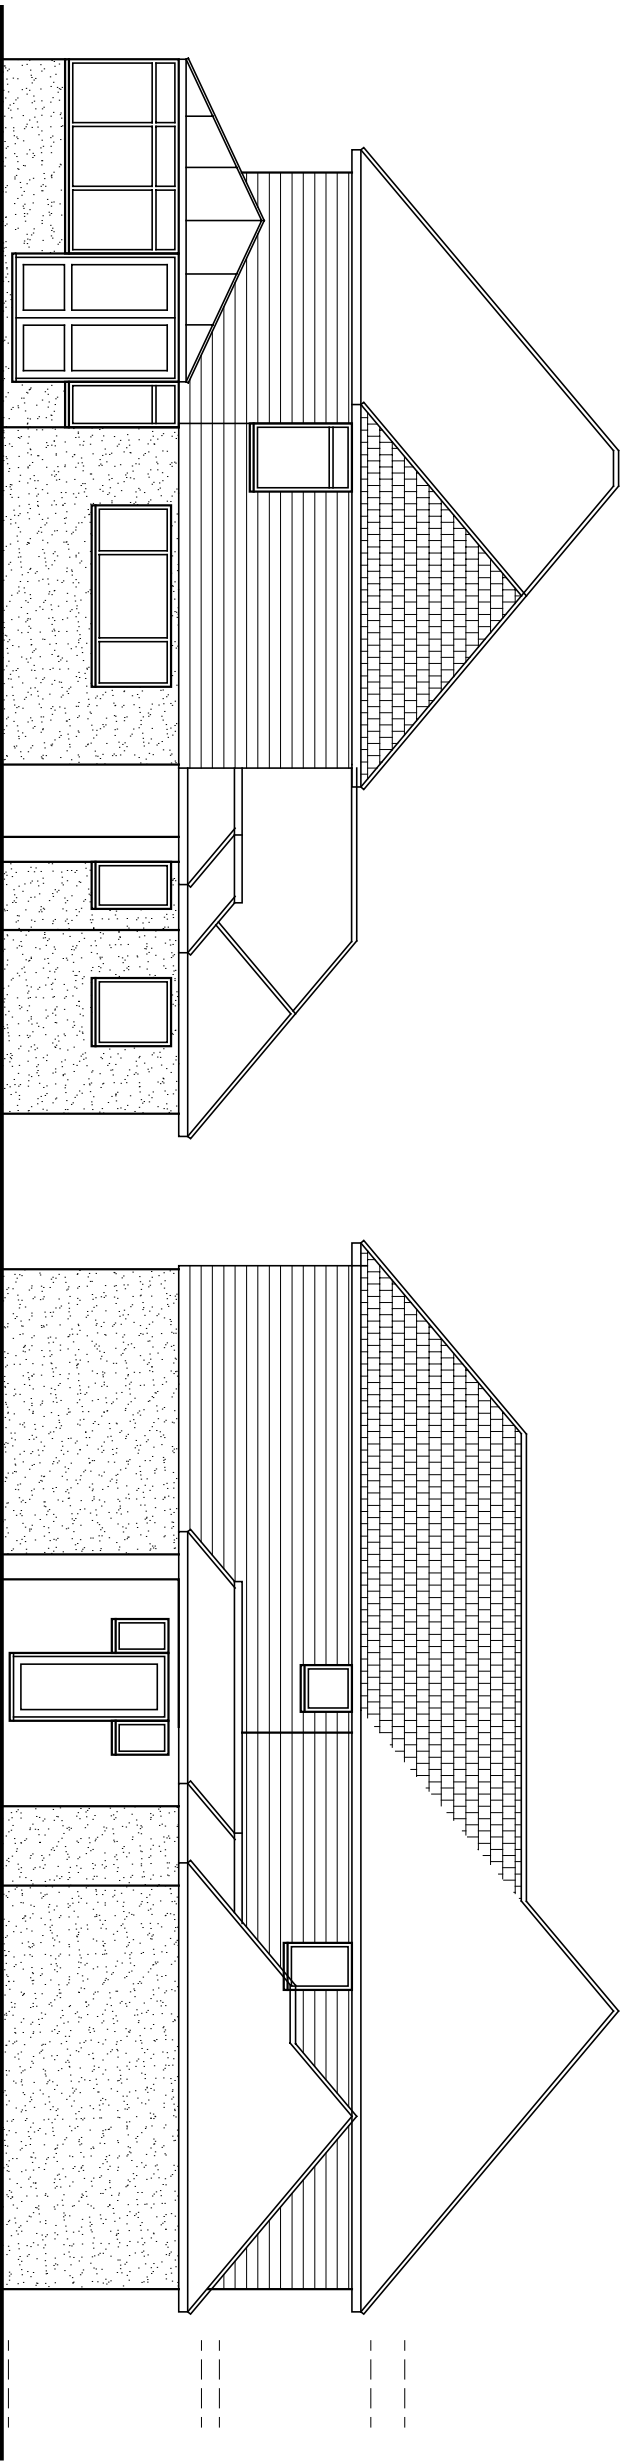

Rear - North

Side - West


Proposed finishes:
Roof: plain tiles to match existing
Walls: Marley Cedar board grey and coloured render
Fenestration: grey uPVC to match existing style
Fascias, soffits, gutters etc. all to match existing

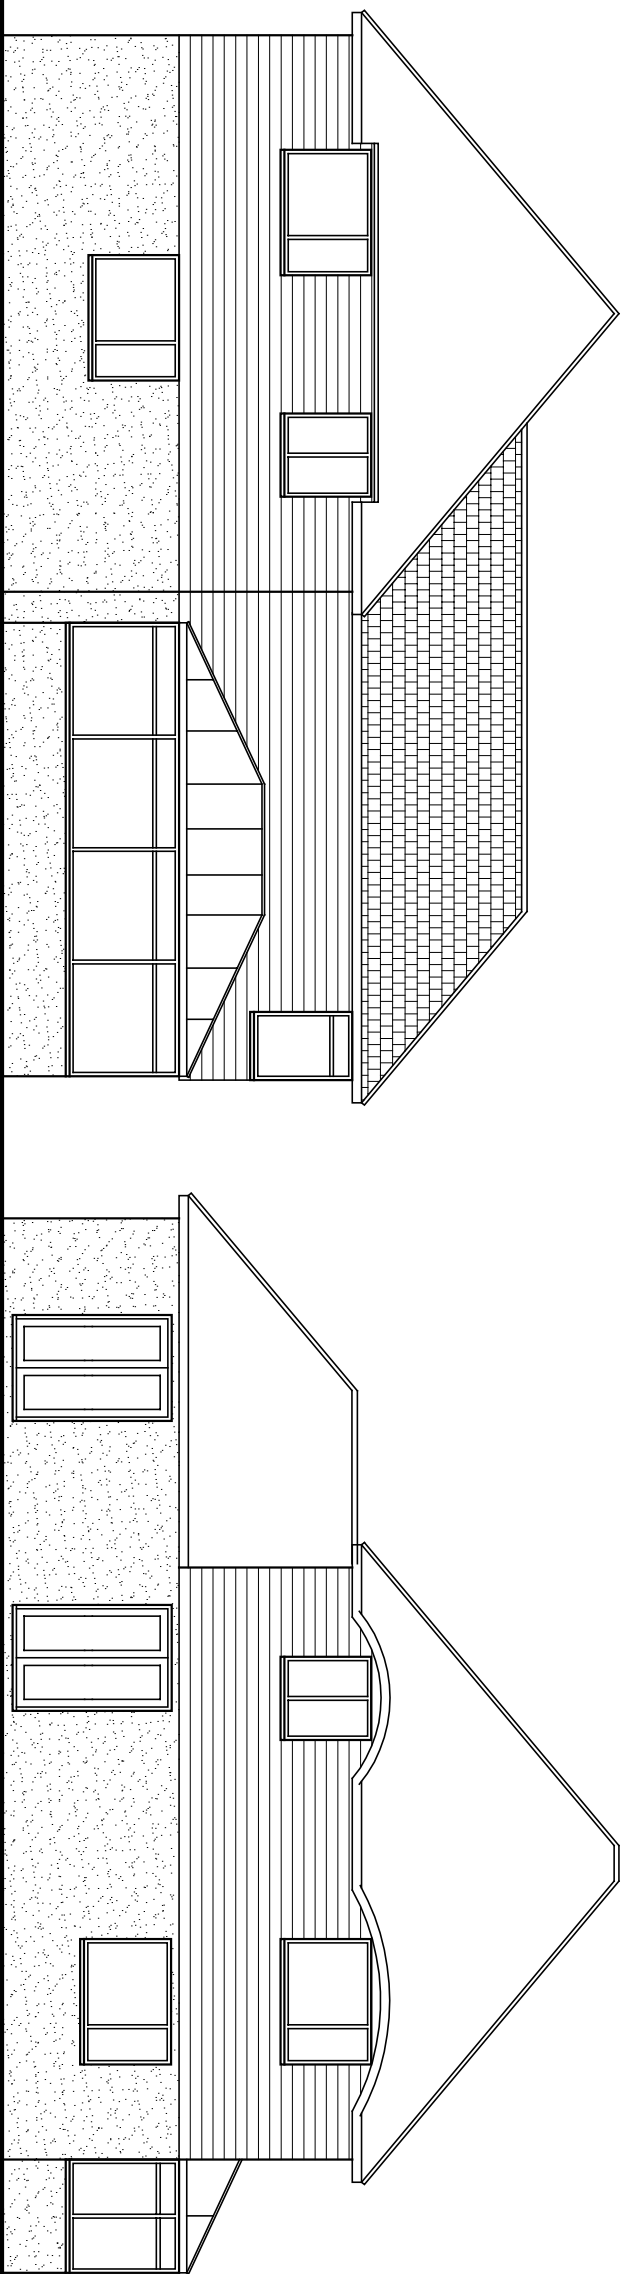

Side - East

Front - South

Amendments: –

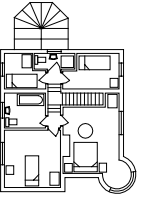BRYCESON SHAW ASSOCIATES	
Surveyors and Designers	
2 Wellesley Court, Fitzalan Road, Littlehampton, West Sussex BN17 5JW	
Tel. 01903 734381 Mobile: 07889 651301	
E-mail: brycesonshaw@btinternet.com	
	
Project: Proposed extension; St. Briac, South Strand, East Preston BN16 1NY	
Drawing: Elevations as proposed	
For: Mr. J. Trusson & Ms. L. Byrne	
Drawn: PKS	Date: November 2019
Scales: 1:100	No: 2510/01/03
To scale when printed on A3	