



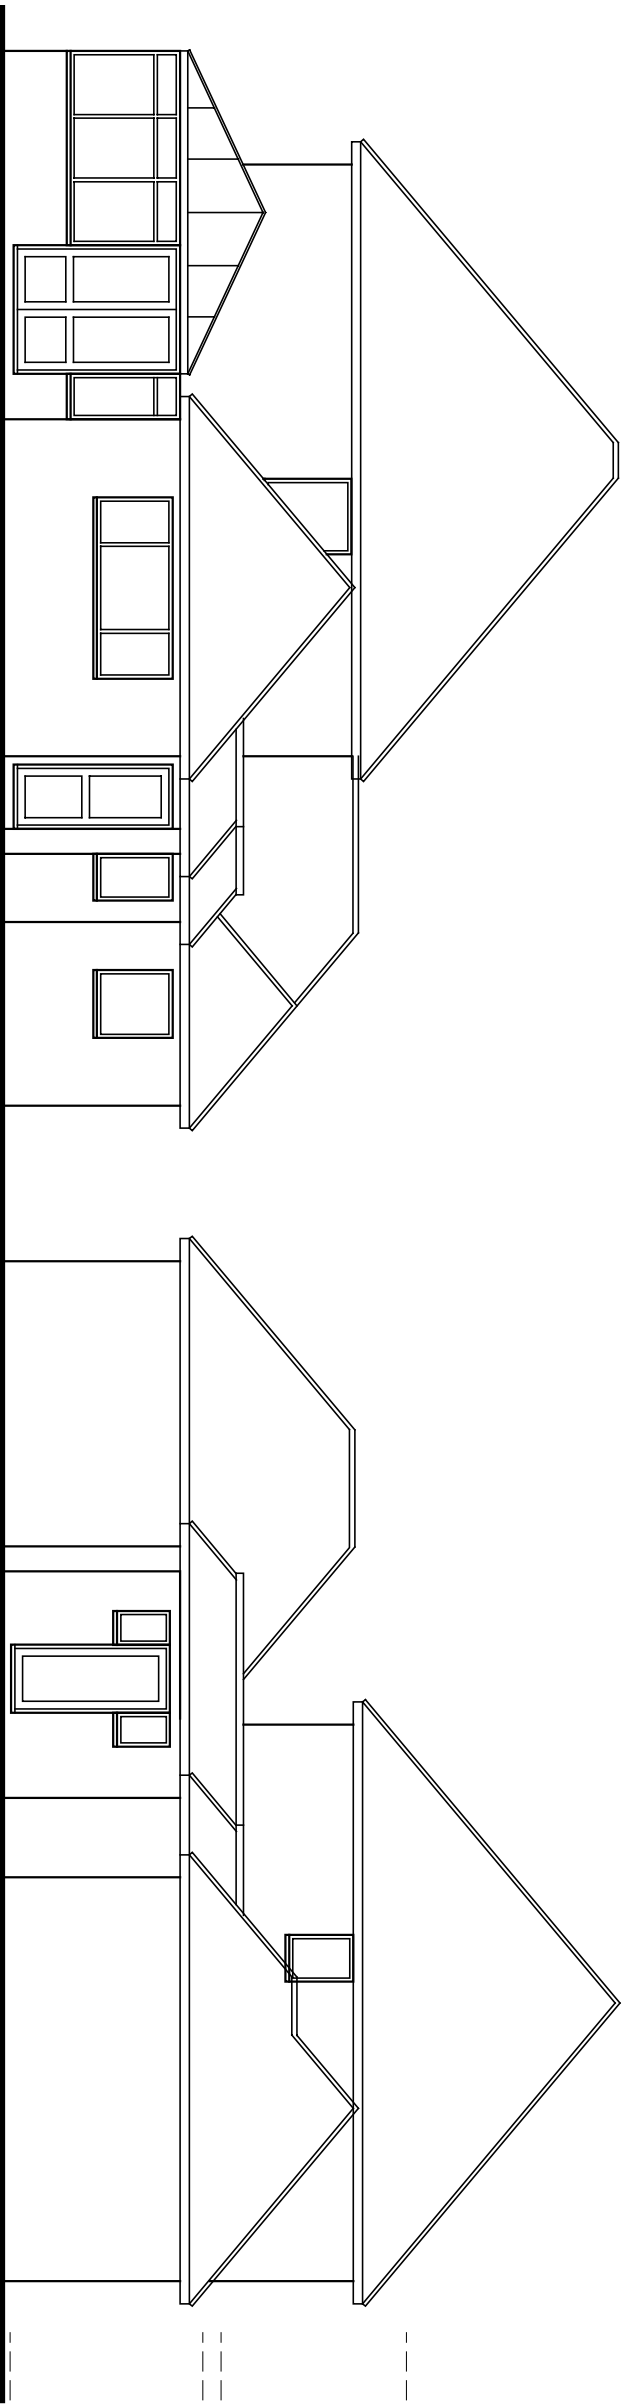

Rear - North


Side - West

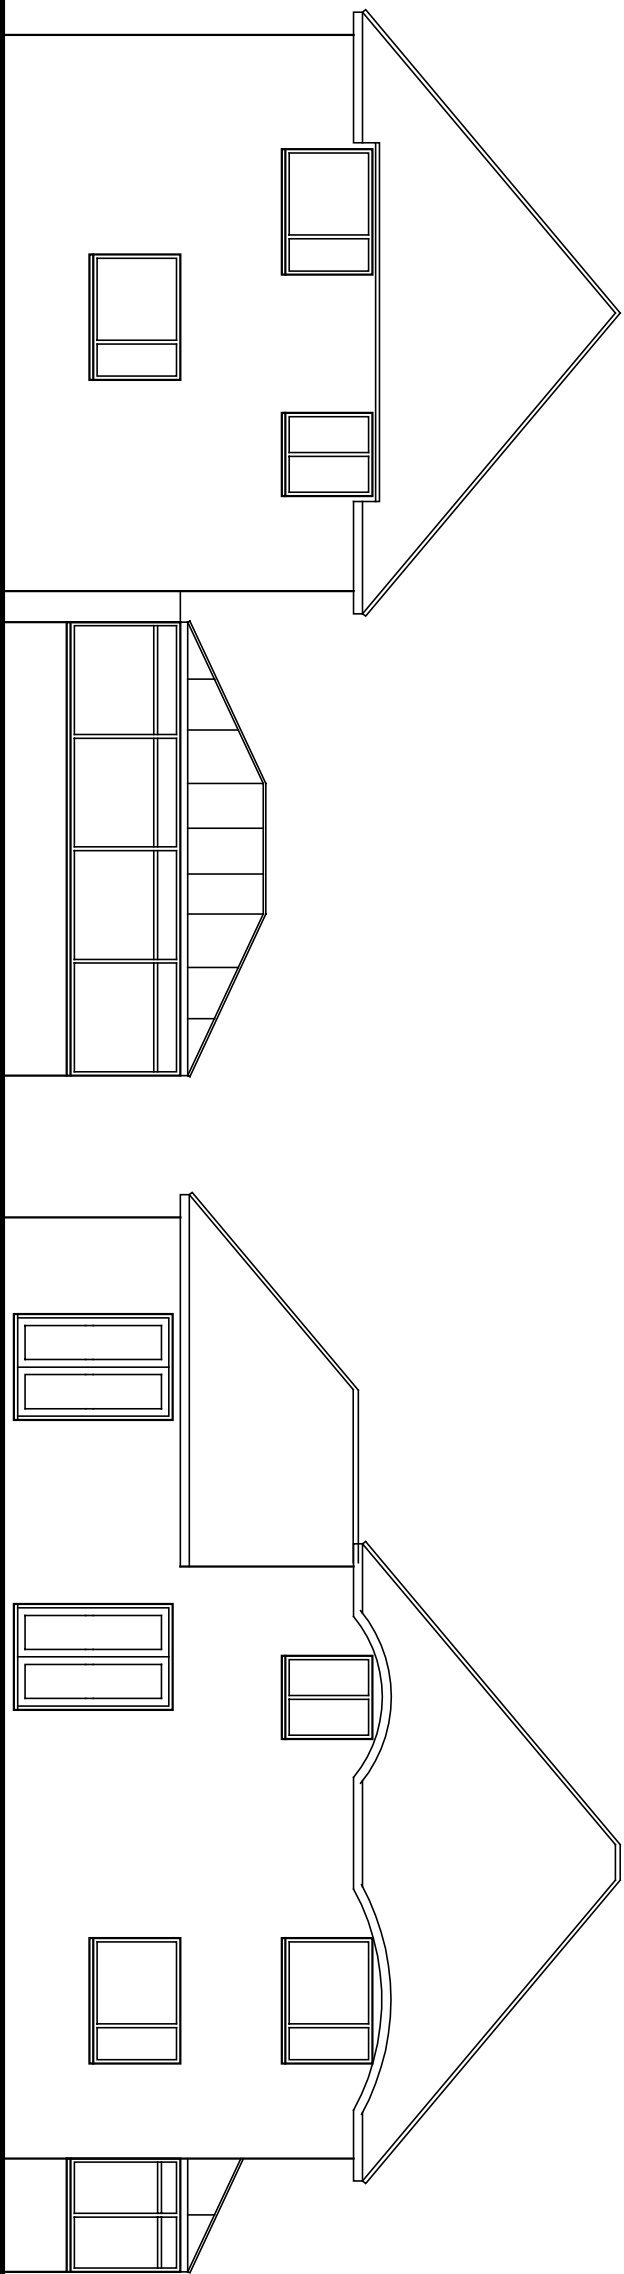

Side - East

Front - South

Amendments: –

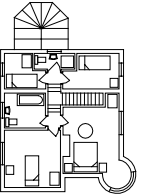BRYCESON SHAW ASSOCIATES Surveyors and Designers 2 Wellesley Court, Fitzalan Road, Littlehampton, West Sussex BN17 5JW Tel. 01903 734381 Mobile: 07889 651301 E-mail: brycesonshaw@btinternet.com 			
Project: Proposed extension; St. Briac, South Strand, East Preston BN16 1NY			
Drawing: Elevations as existing			
For: Mr. J. Trusson & Ms. L. Byrne			
Drawn:	PKS	Date:	November 2019
Scales:	1:100	No:	2510/01/02
To scale when printed on A3			