
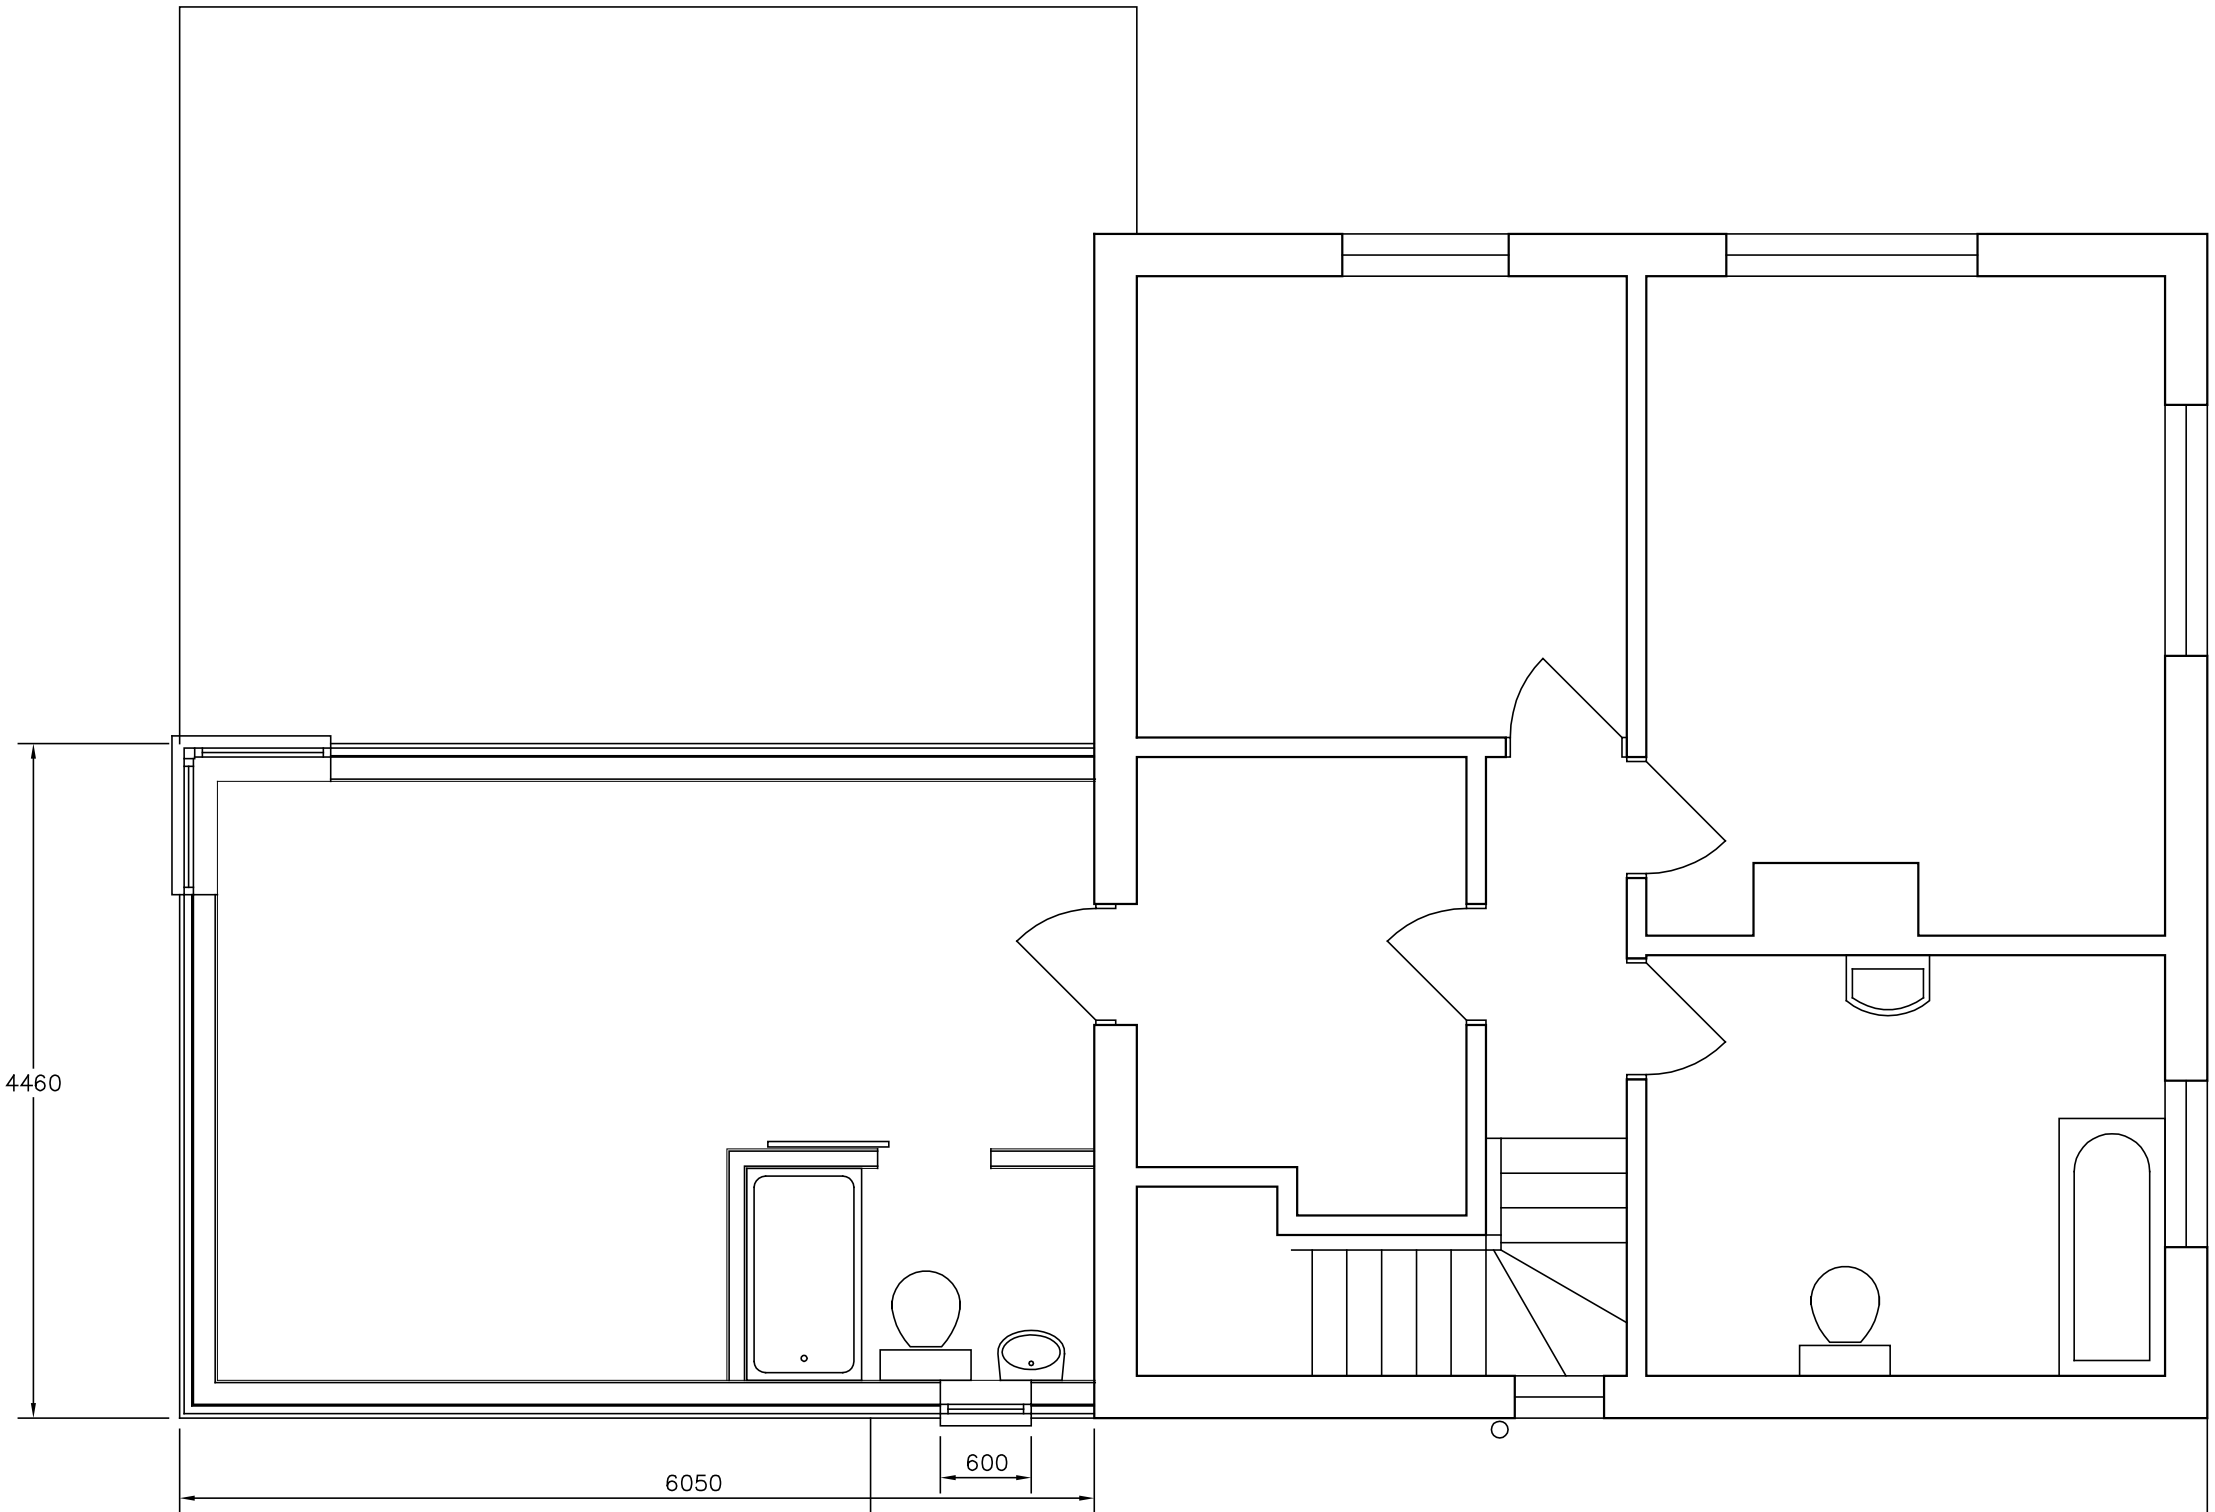


Amendments: –

BRYCESON SHAW ASSOCIATES
Surveyors and Designers
2 Wellesley Court, Fitzalan Road, Littlehampton,
West Sussex BN17 5JW
Tel. 01903 734381 Mobile: 07889 651301
E-mail: brycesonshaw@btinternet.com

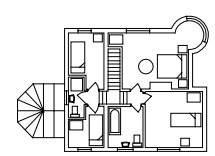

Project:
Proposed extension; St. Briac, South Strand, East Preston BN16 1NY

Drawing:
Proposed first floor

For:
Mr. J. Trusson & Ms. L. Byrne

Drawn:	Date:
PKS	**November 2019**
Scales: **1:50**	No: **2510/01/04**

To scale when printed on A3

ARUN DISTRICT COUNCIL EP/157/19/HH