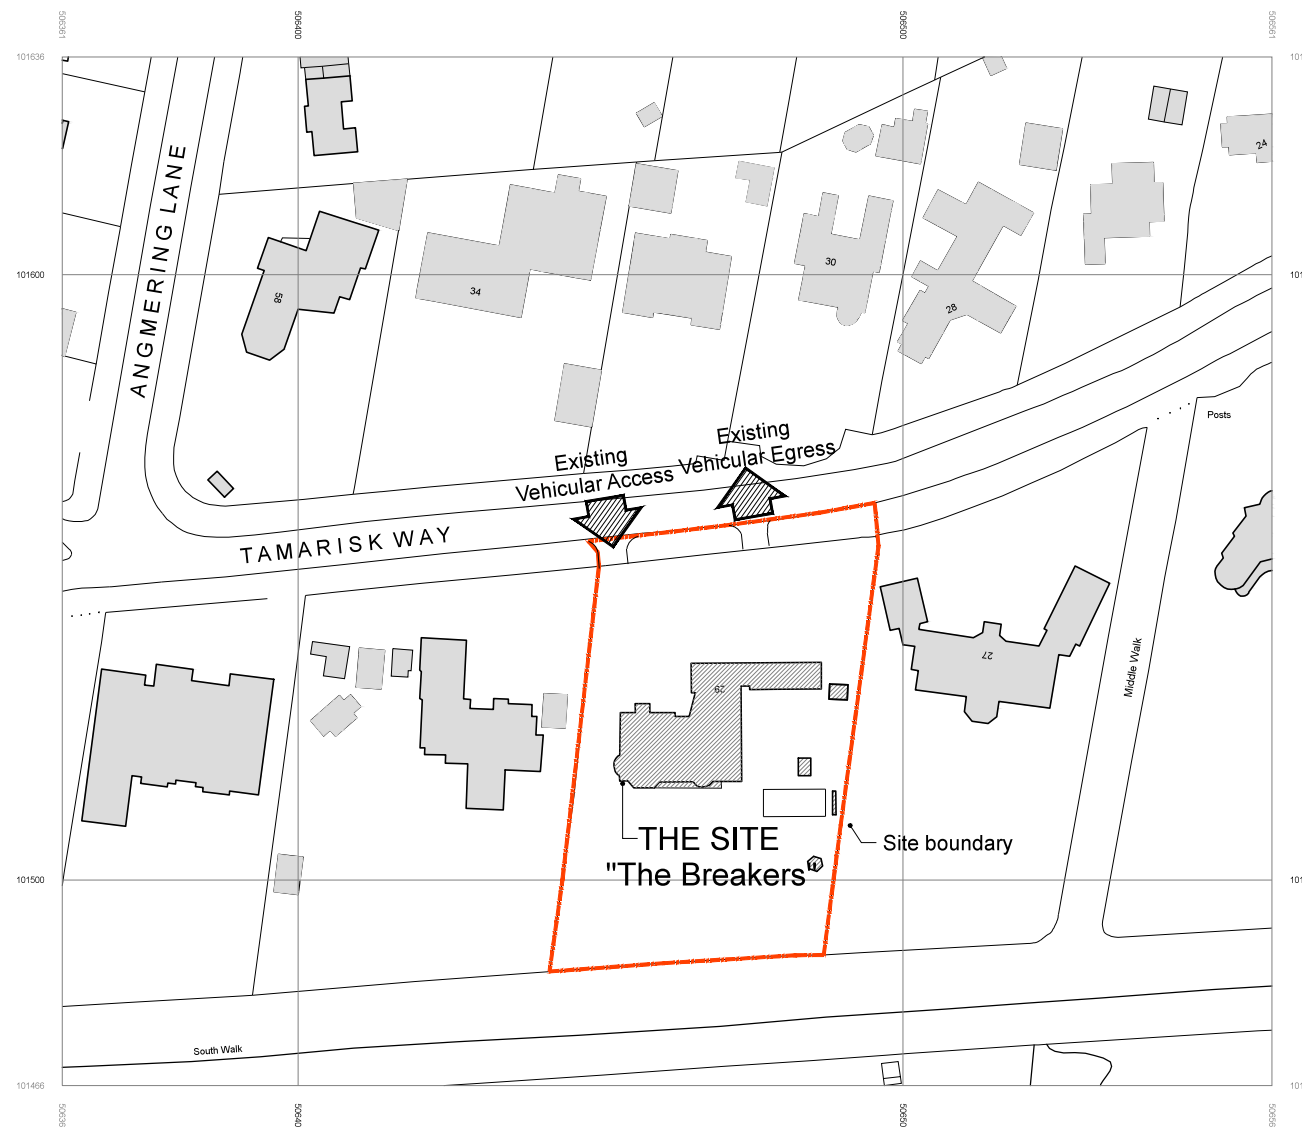


PHYSICAL SCALE IN METRES
 LOCATION PLAN Scale 1:1250 at A3
 Ordnance Survey Licence 100048957
 Serial No. 196933

PROPOSED RESTORATION, REMODELING & EXTENSIONS AT THE BREAKERS . TAMARISK WAY . EAST PRESTON . WEST SUSSEX . BN16 2TE

Drawing Title :
 Drawing No.
 29th October 2020

LOCATION PLAN
 1469/01a
 Scale 1:1250 at A3 .