






REV	DATE	DESCRIPTION
A	25.11.19	Issued for Planning

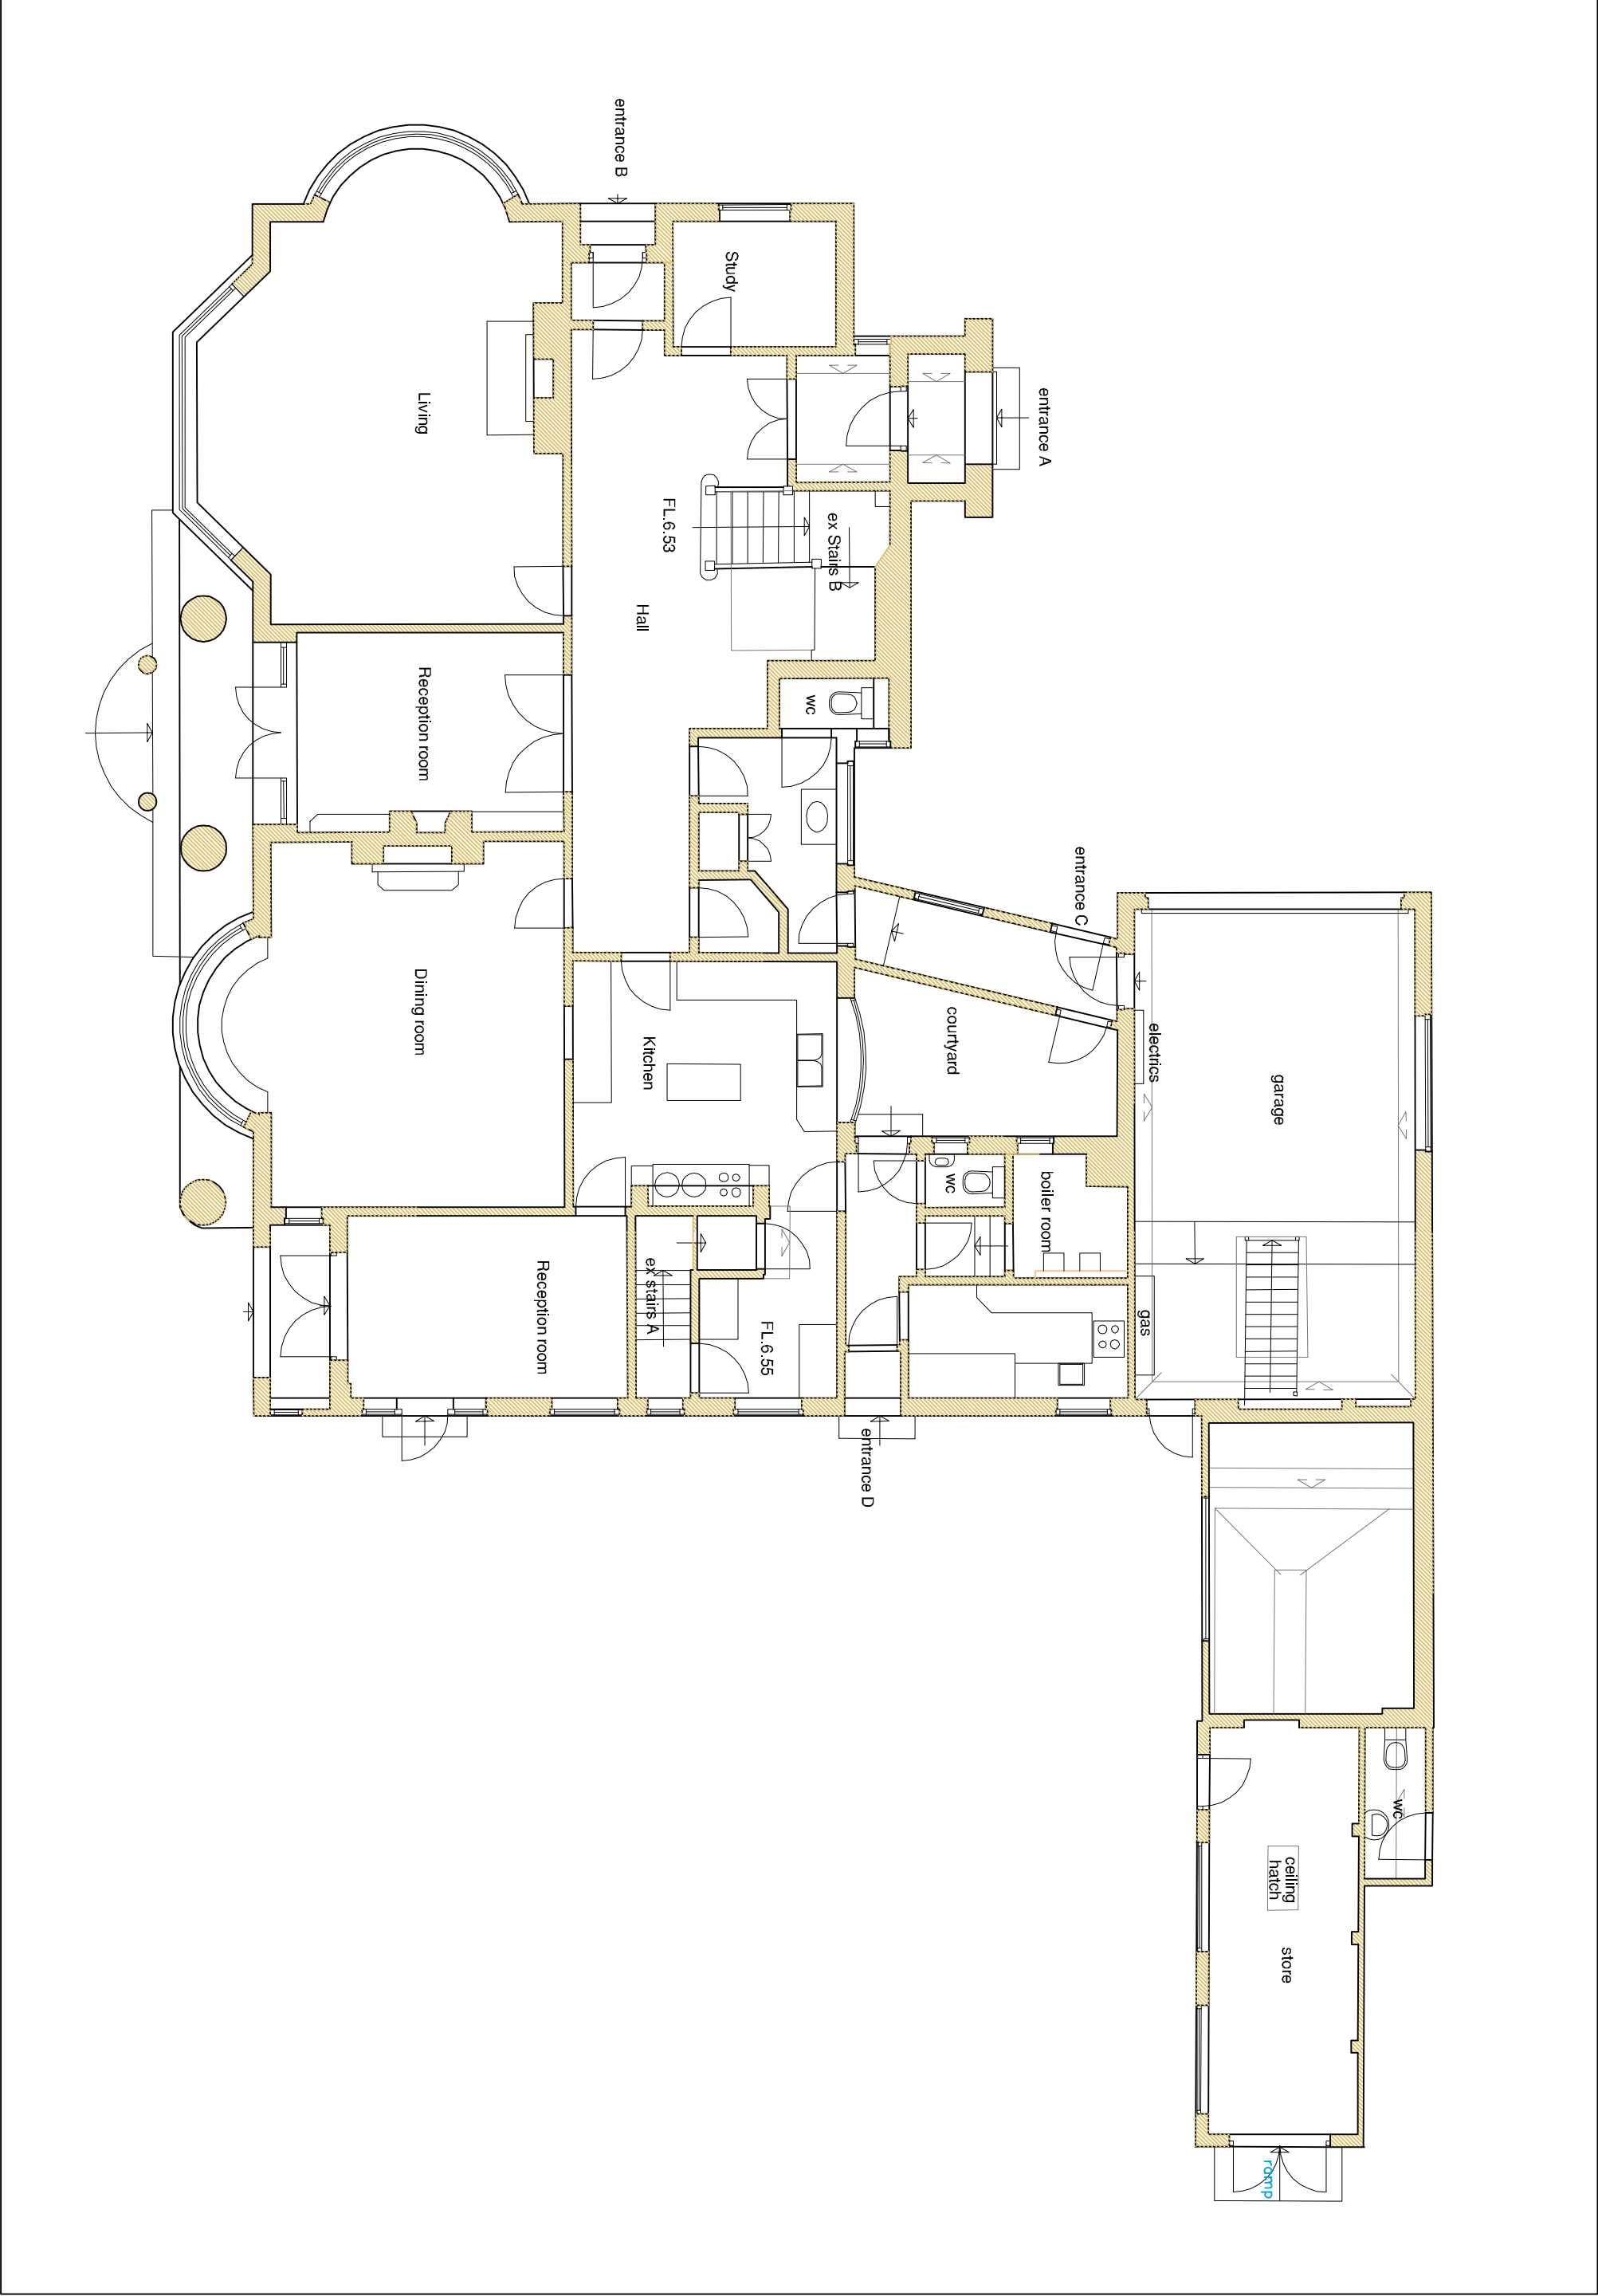

1:100 Ground floor plan as existing

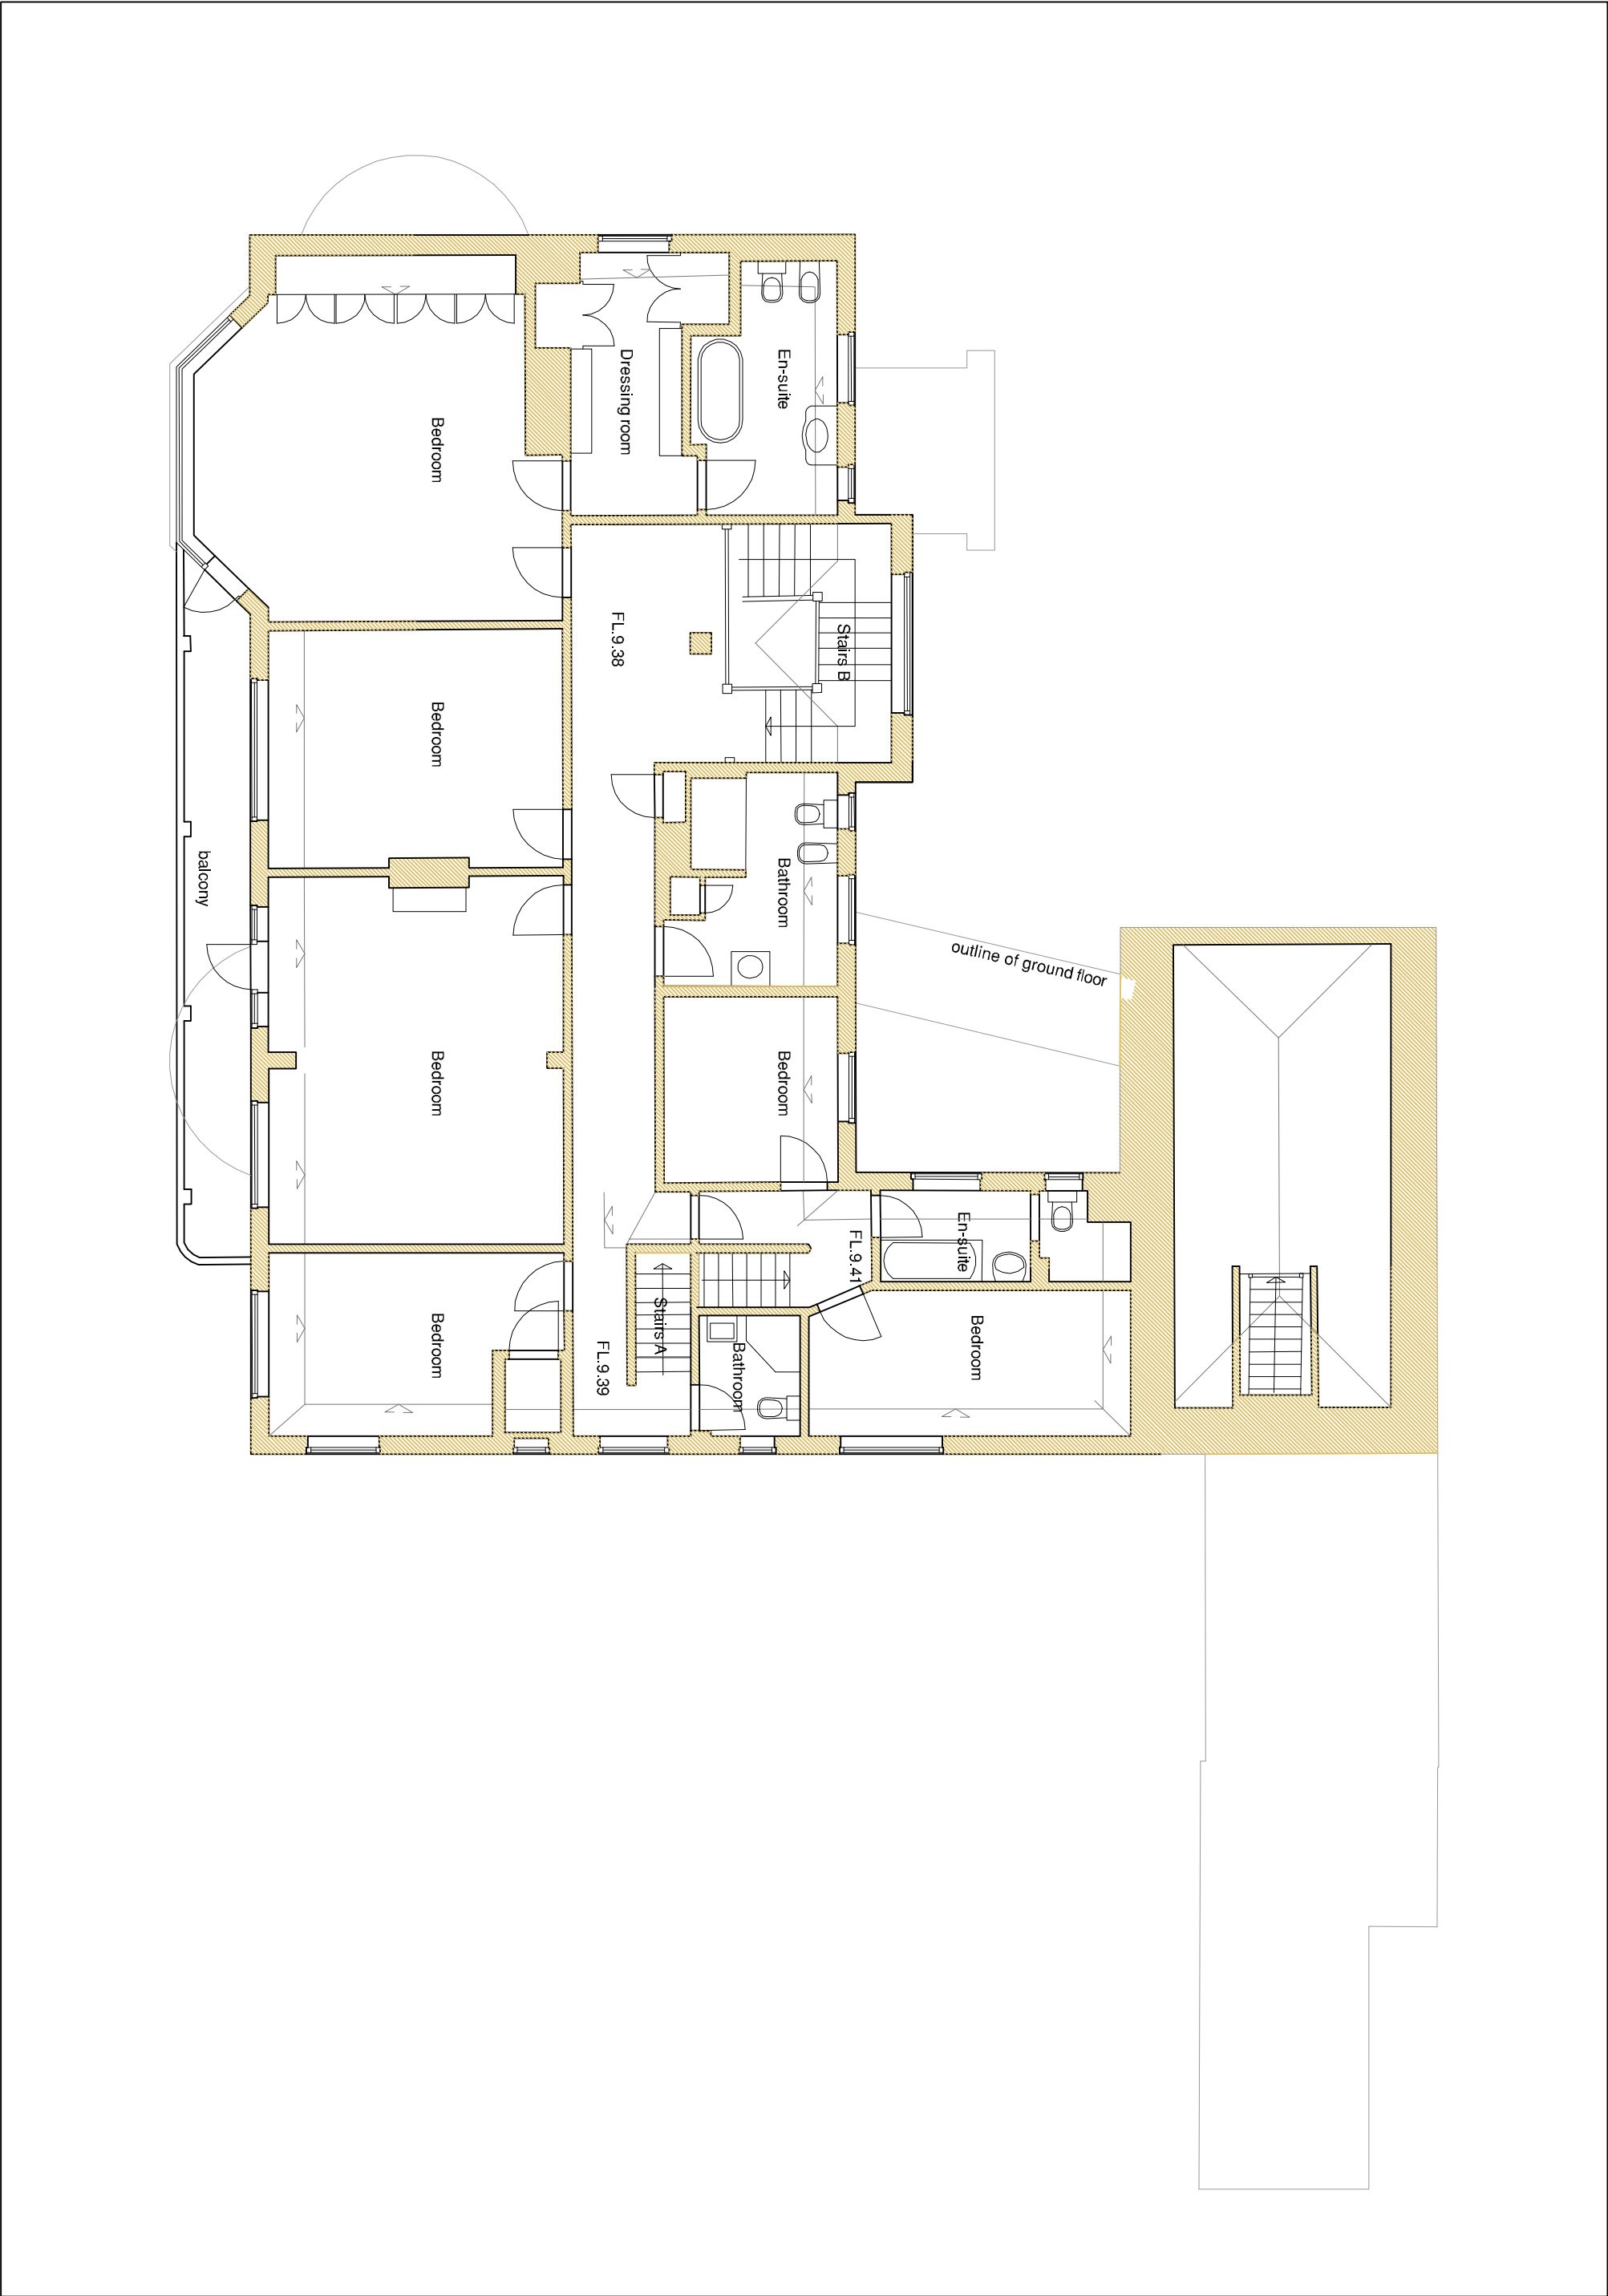

1:100 First floor plan as existing

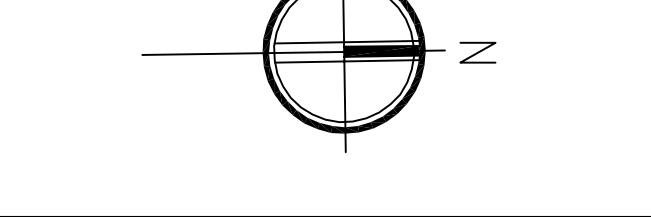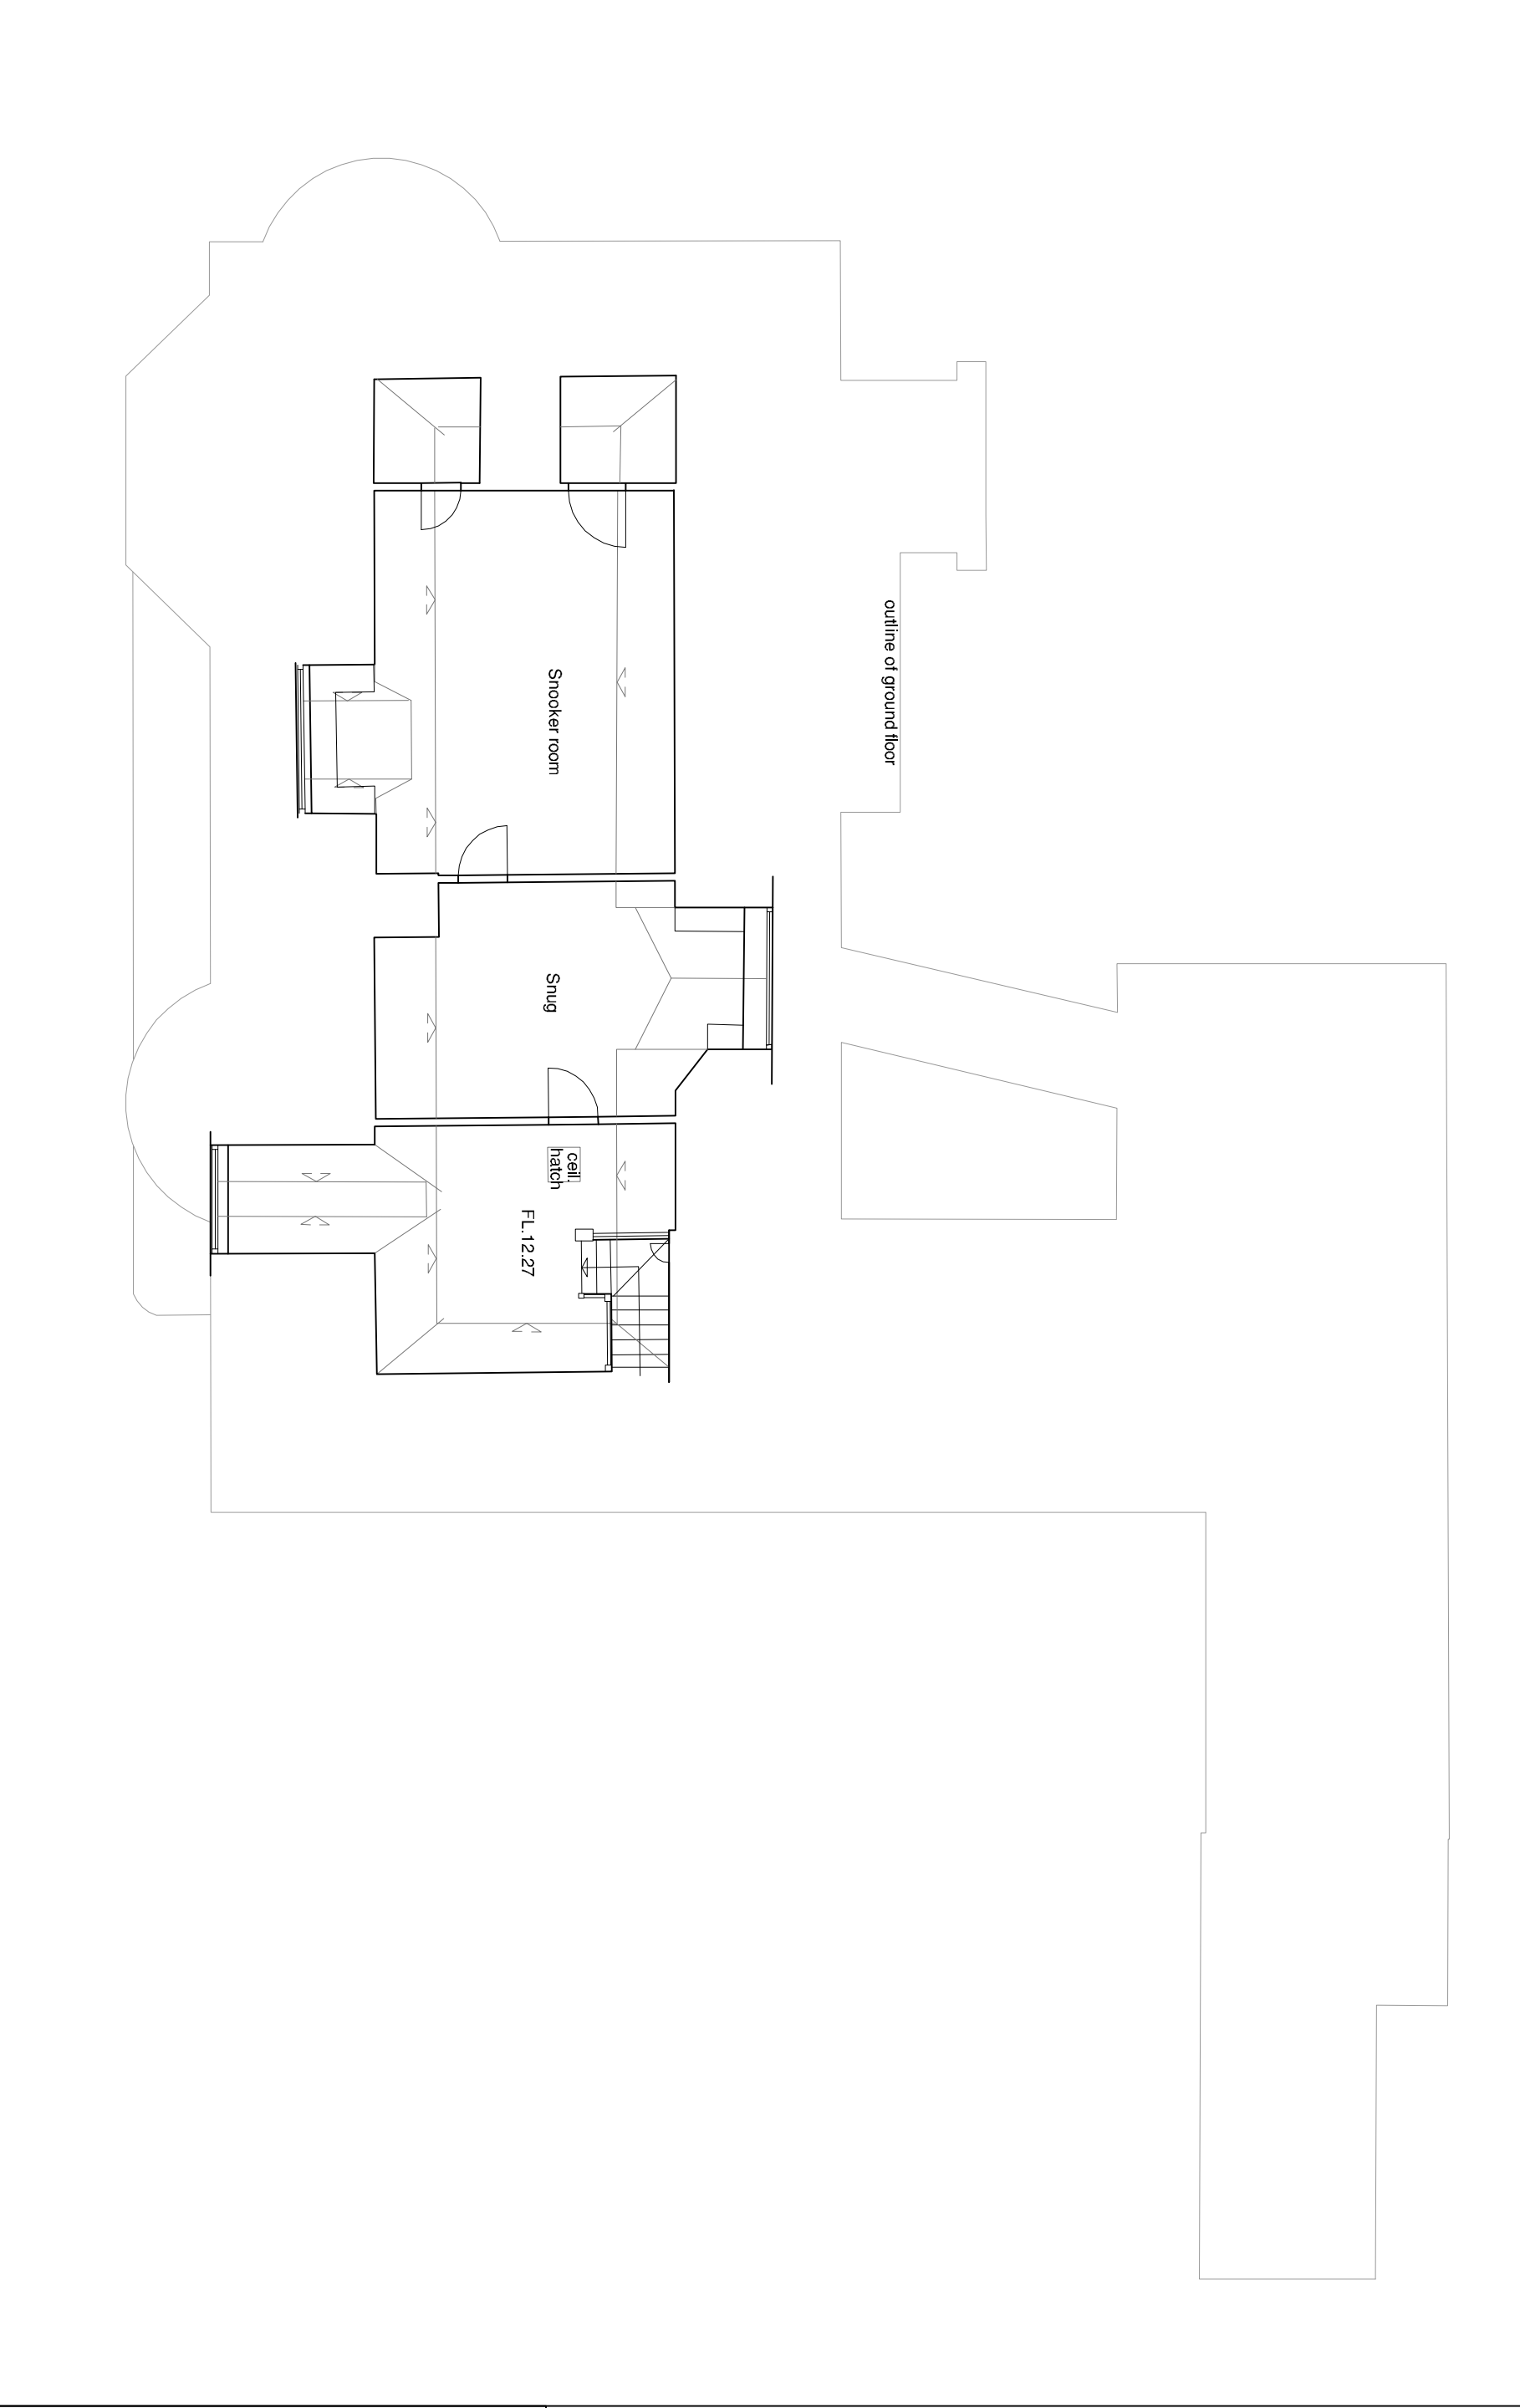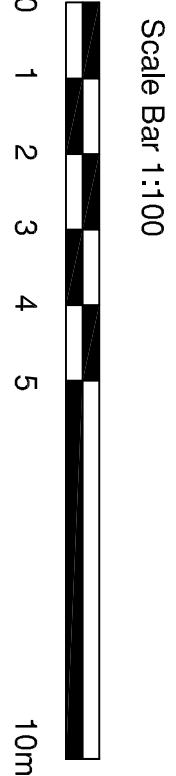

PLANNING

The Breakers, 29 Tamarisk Way, East Preston			Plans as existing		
	saville jones architects	date:	Aug 19	1908	AL
		scale:	1:100@ A1		(0-) 03A