




- 1 Steel framed gate with timber infill
- 2 900mm wide brickwork pier with vertical recessed bands
- 3 Brick on edge coping
- 4 Horizontal recessed bands
- 5 Staffordshire blue brickwork wall
- 6 560mm wide brickwork intermediate piers with vertical recessed bands

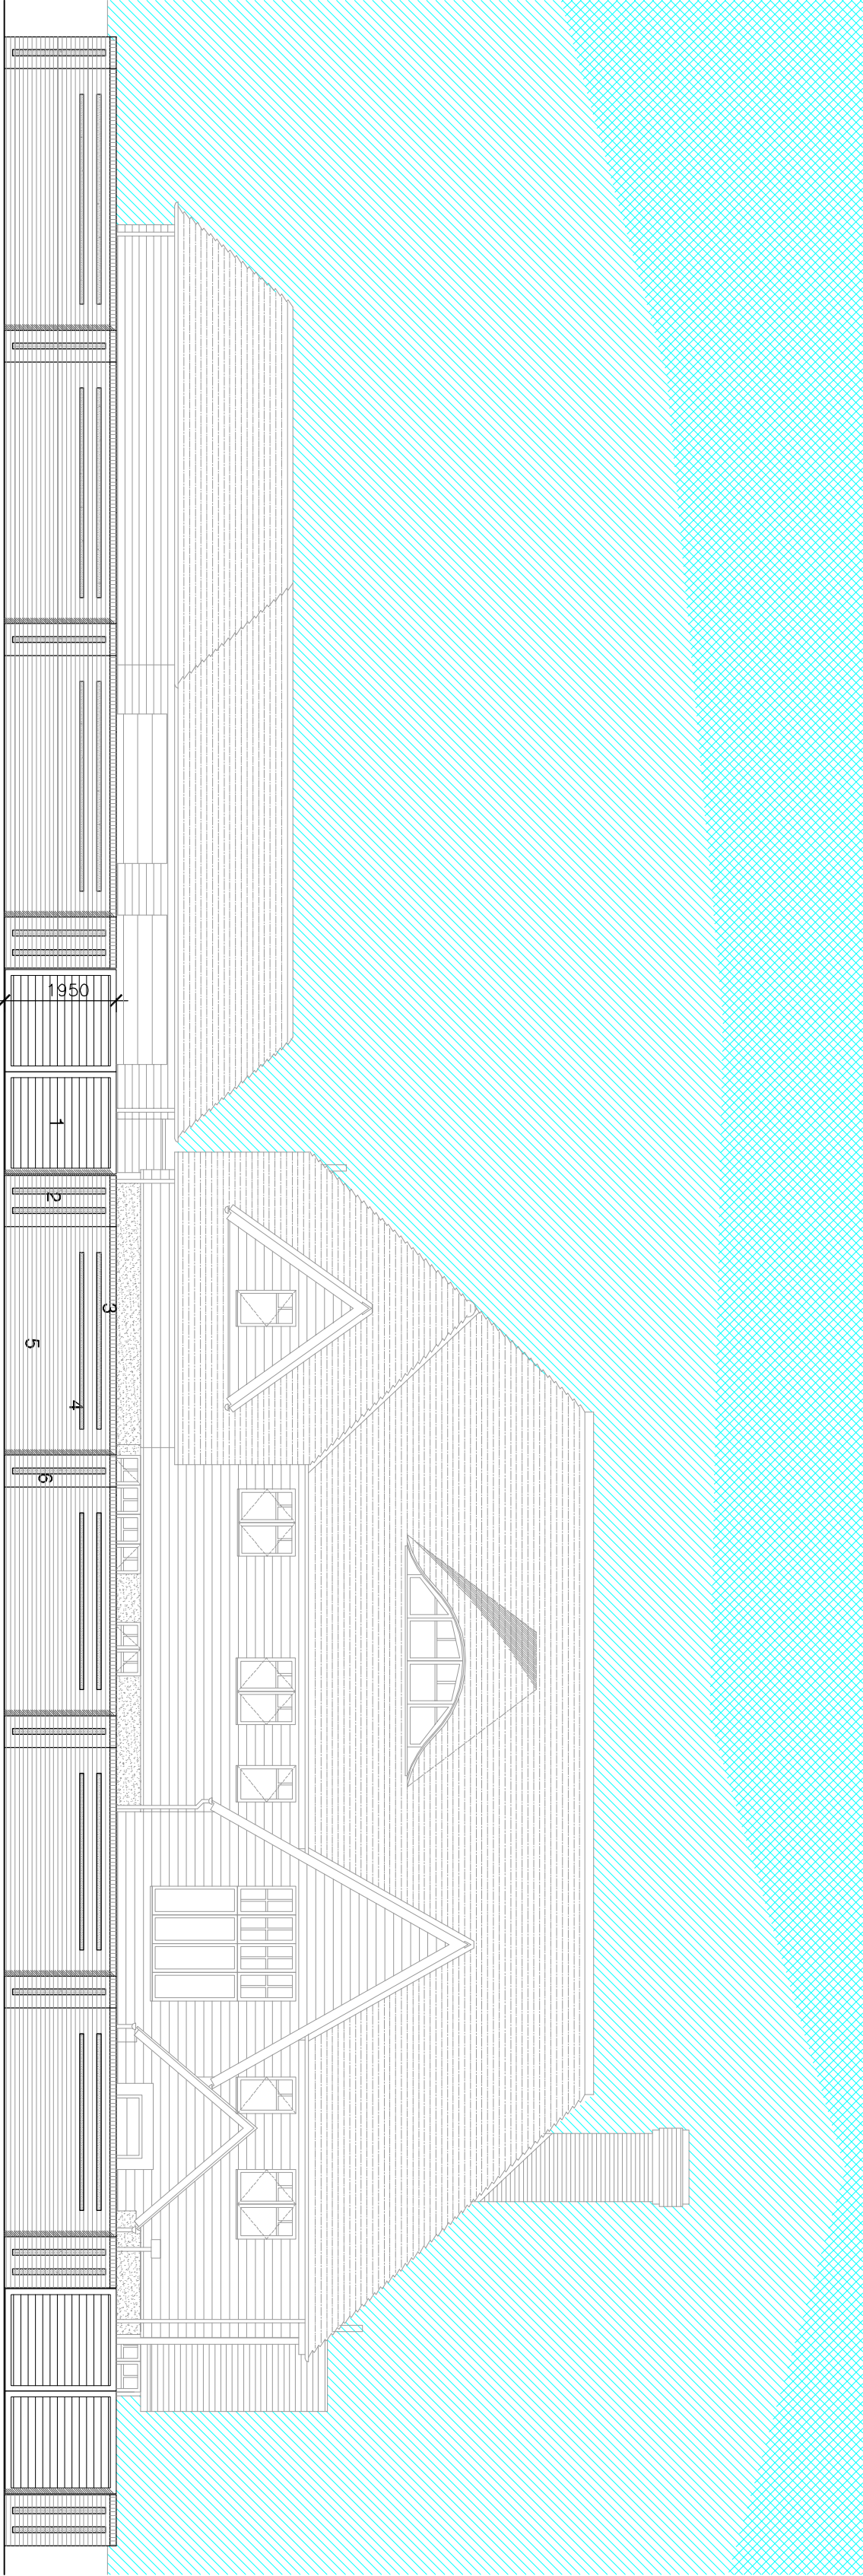

1:100 Elevation

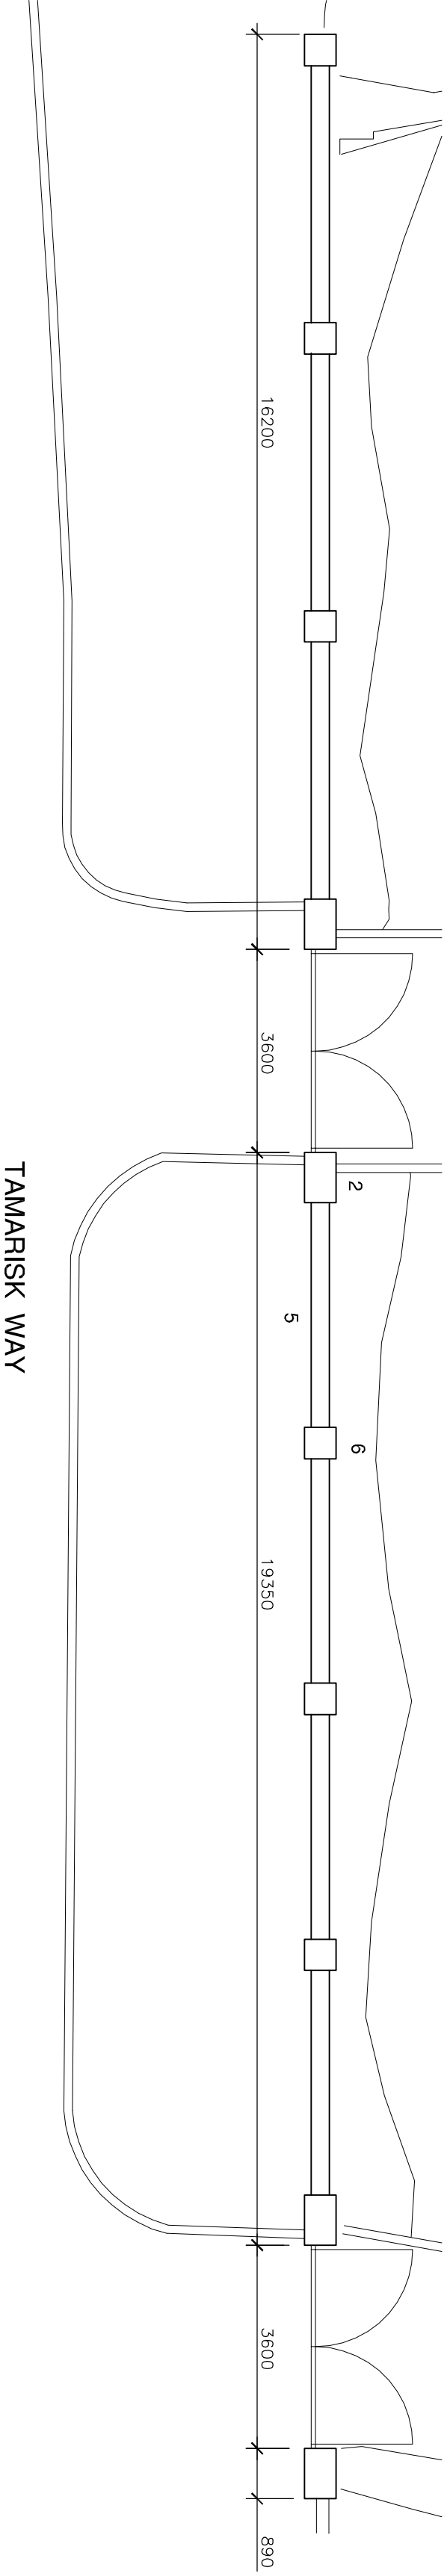

1:100 Plan

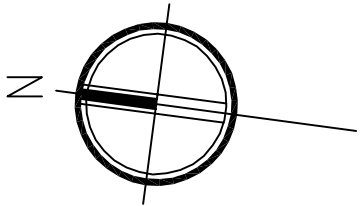

PLANNING

The Breakers, 29 Tamarisk Way, East Preston Boundary Wall and Gates as Proposed

Scale Bar 1:100



saville jones | architects

date: Nov 19

scale: 1:100 @ A2

1908

AL(0-) 19