
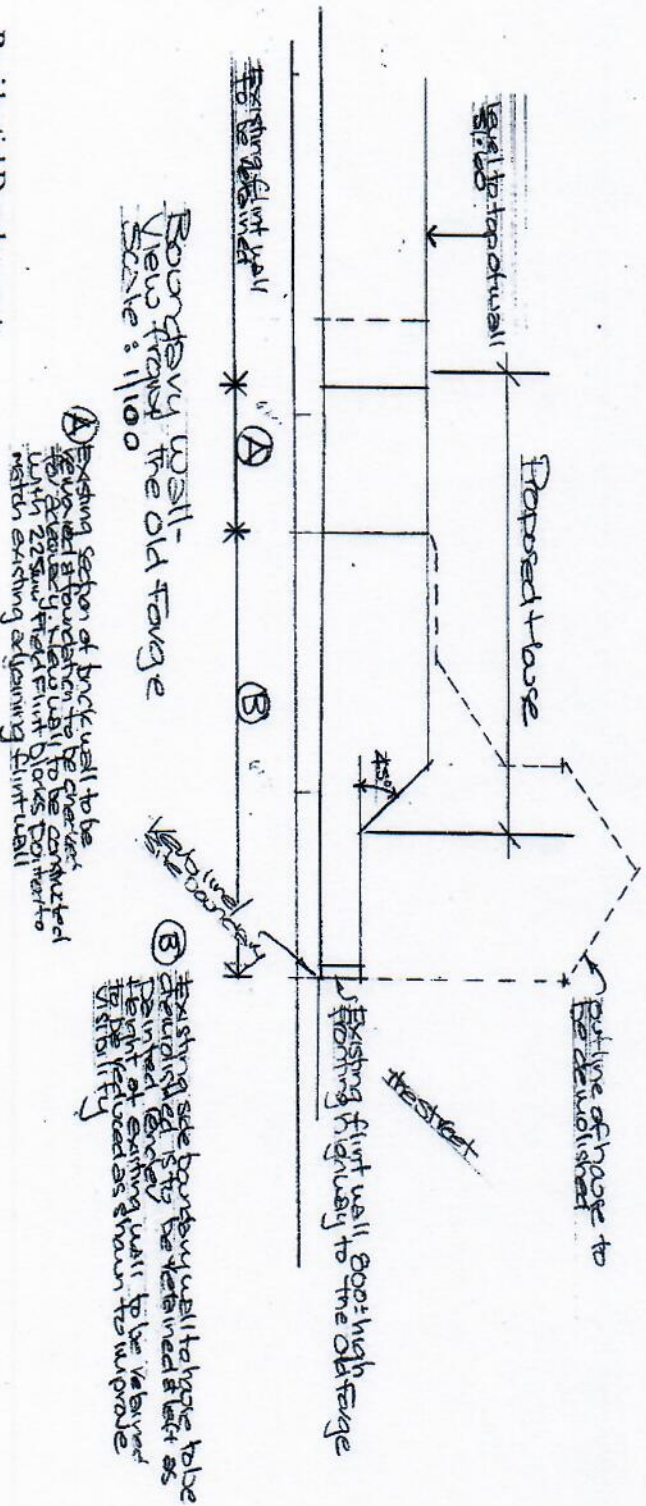


Drawing No. 217/536/6

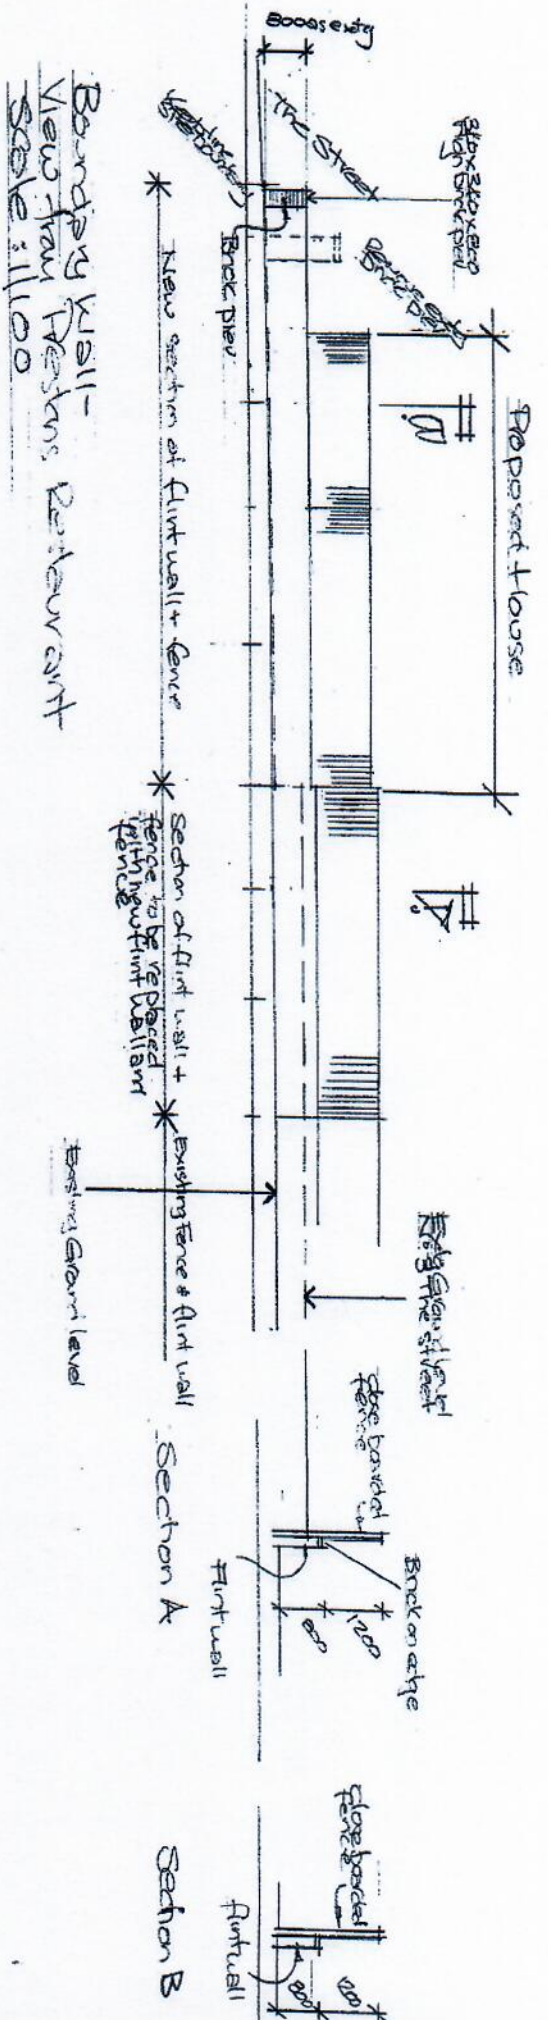

① Existing section of back wall to be removed at junction to be covered with 225mm thick flint blocks to match existing adjoining flint wall

② Existing side boundary wall to have to be demolished & is to be replaced with a new flint wall to be retained as height of existing wall to be retained & be retained as shown to improve visibility

Residential Development:

3 THE STREET

EAST PRESTON

WEST SUSSEX BN16 1JJ



Drawing No. 217/536/6A

Paul Trussler
44 Fidle Road
Lancing
West Sussex
BN15 0NZ