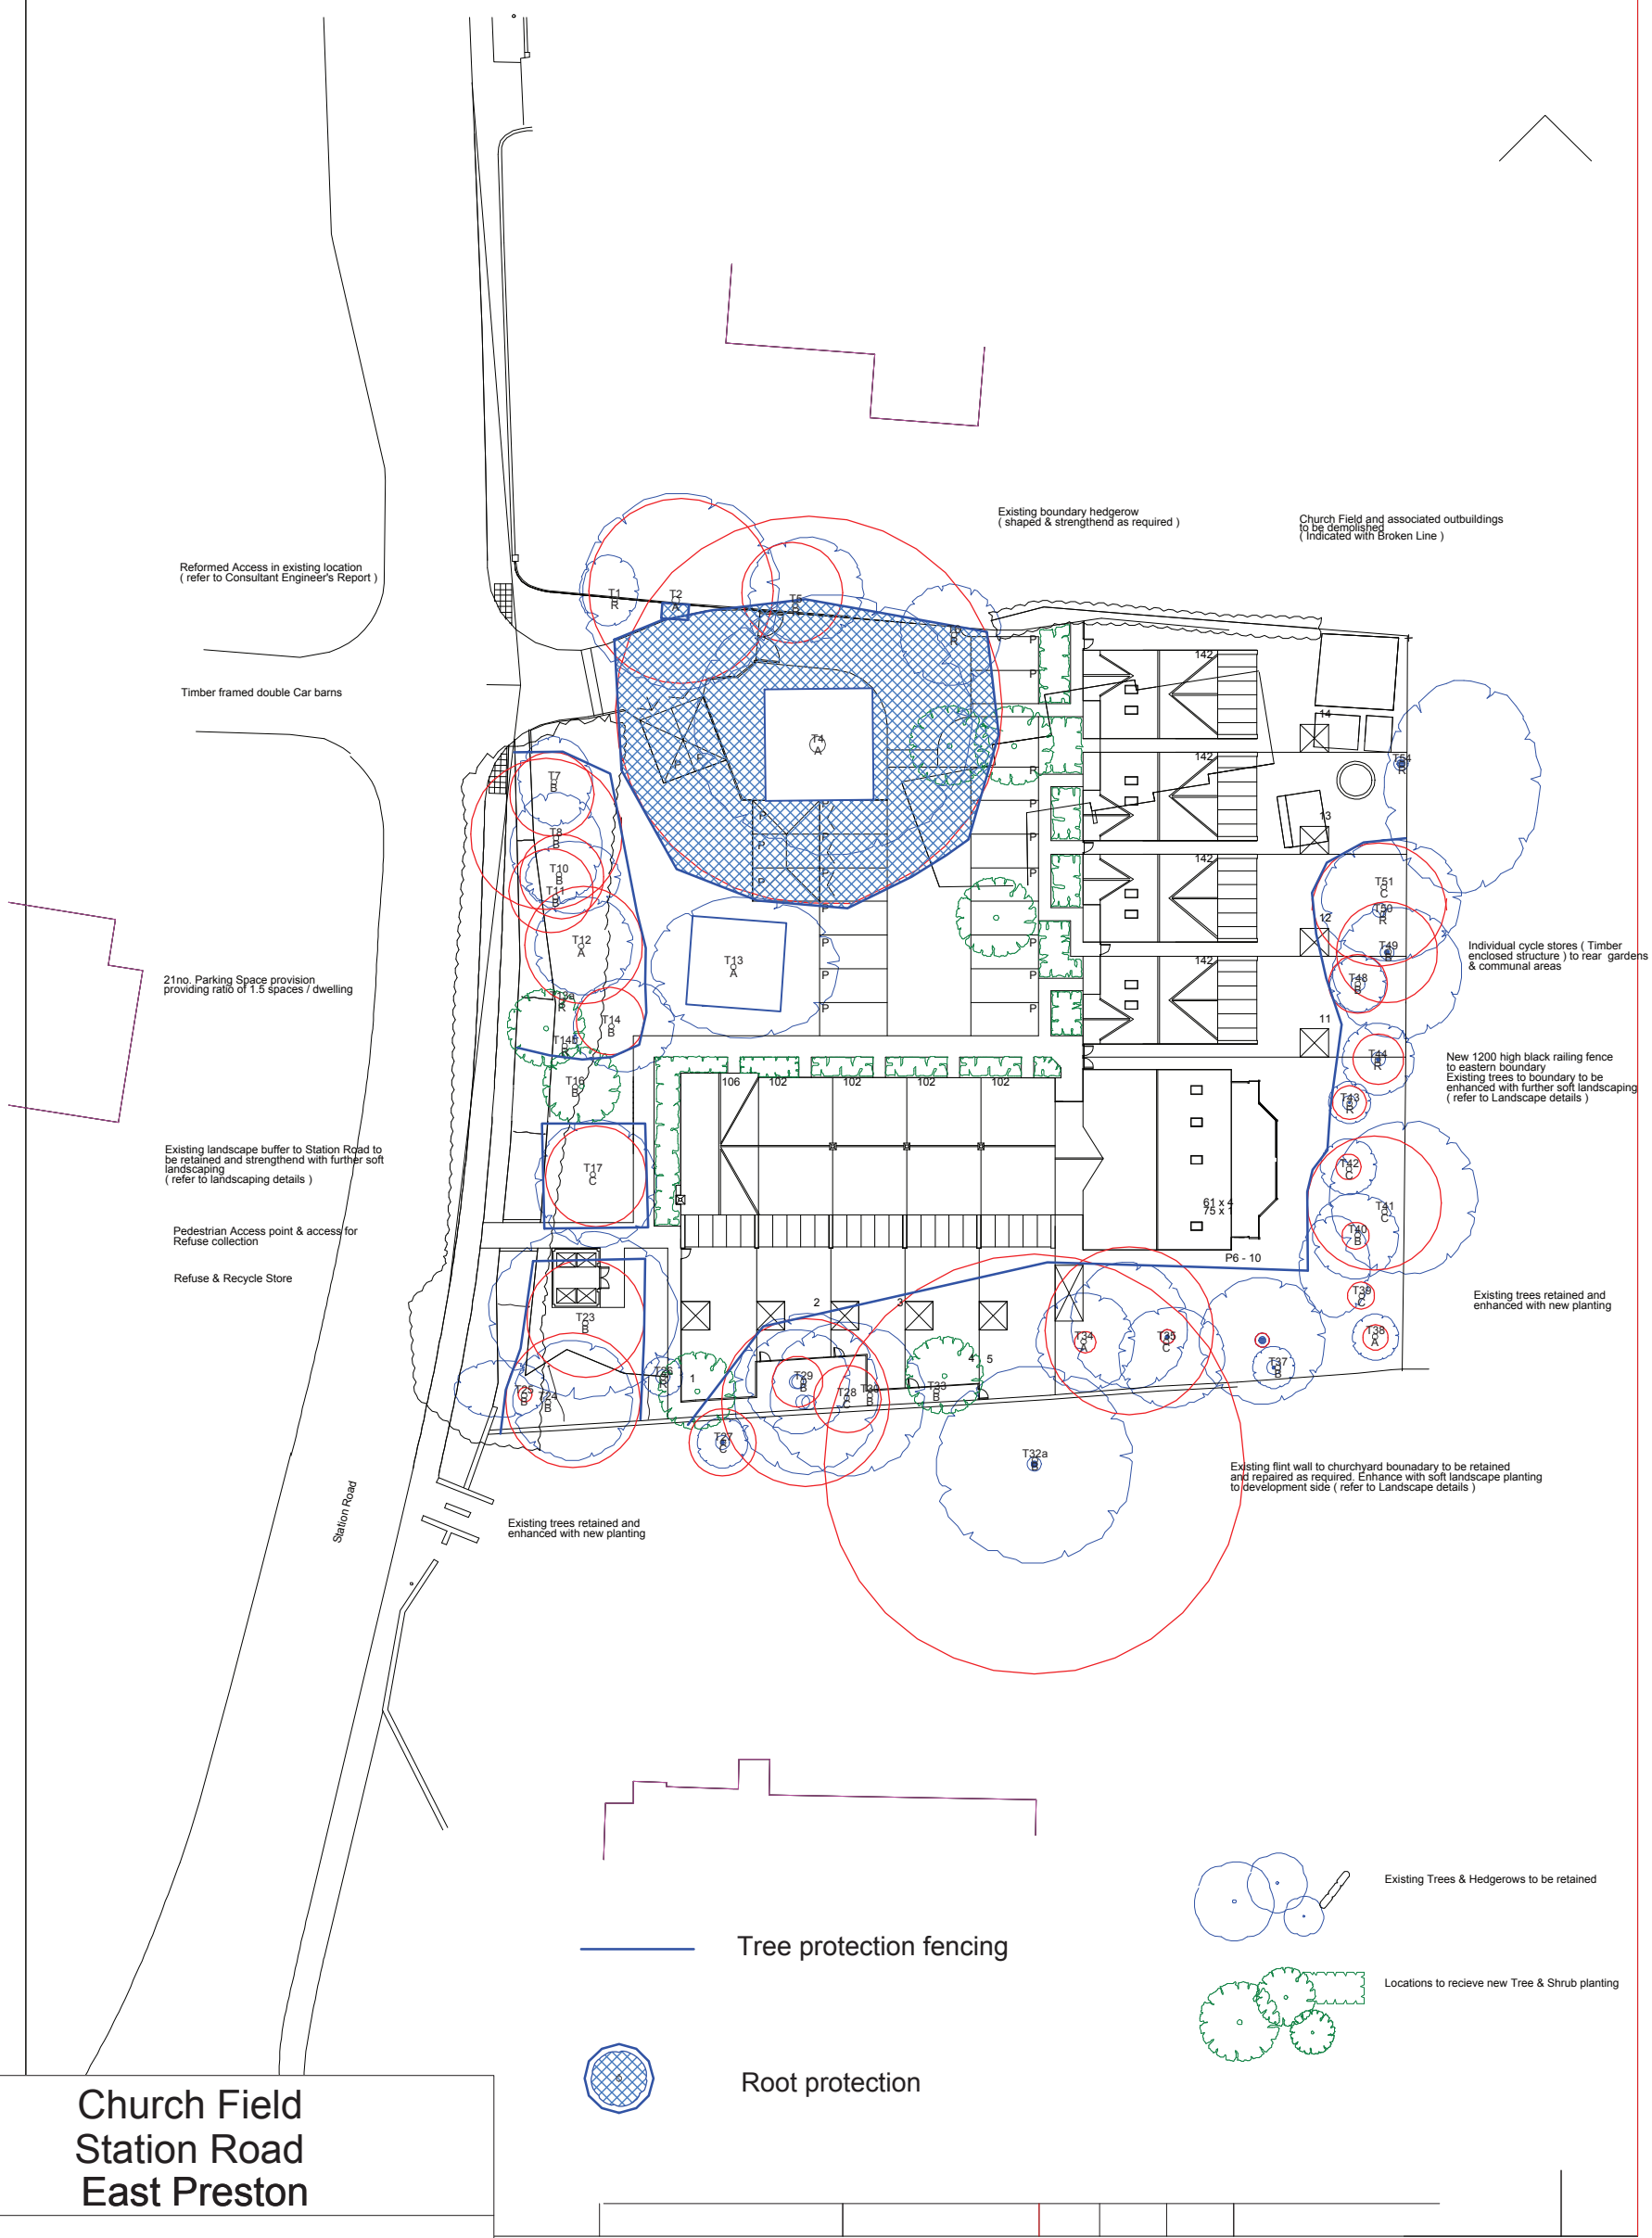


Church Field
Station Road
East Preston

Tree Protection Plan

SCALE :	DATE :
1 : 500	15/03/2011

MAP FILE REFERENCE PJE/TPP/CF/001

Phillip Ellis, Arboricultural Consultancy

Pear Technology Services Ltd; Email info@peartechnology.co.uk

Maps based on Ordnance Survey MasterMap or 1:25000 Mid-scale data with the permission of the Controller of HMSO. © Crown Copyright

N