


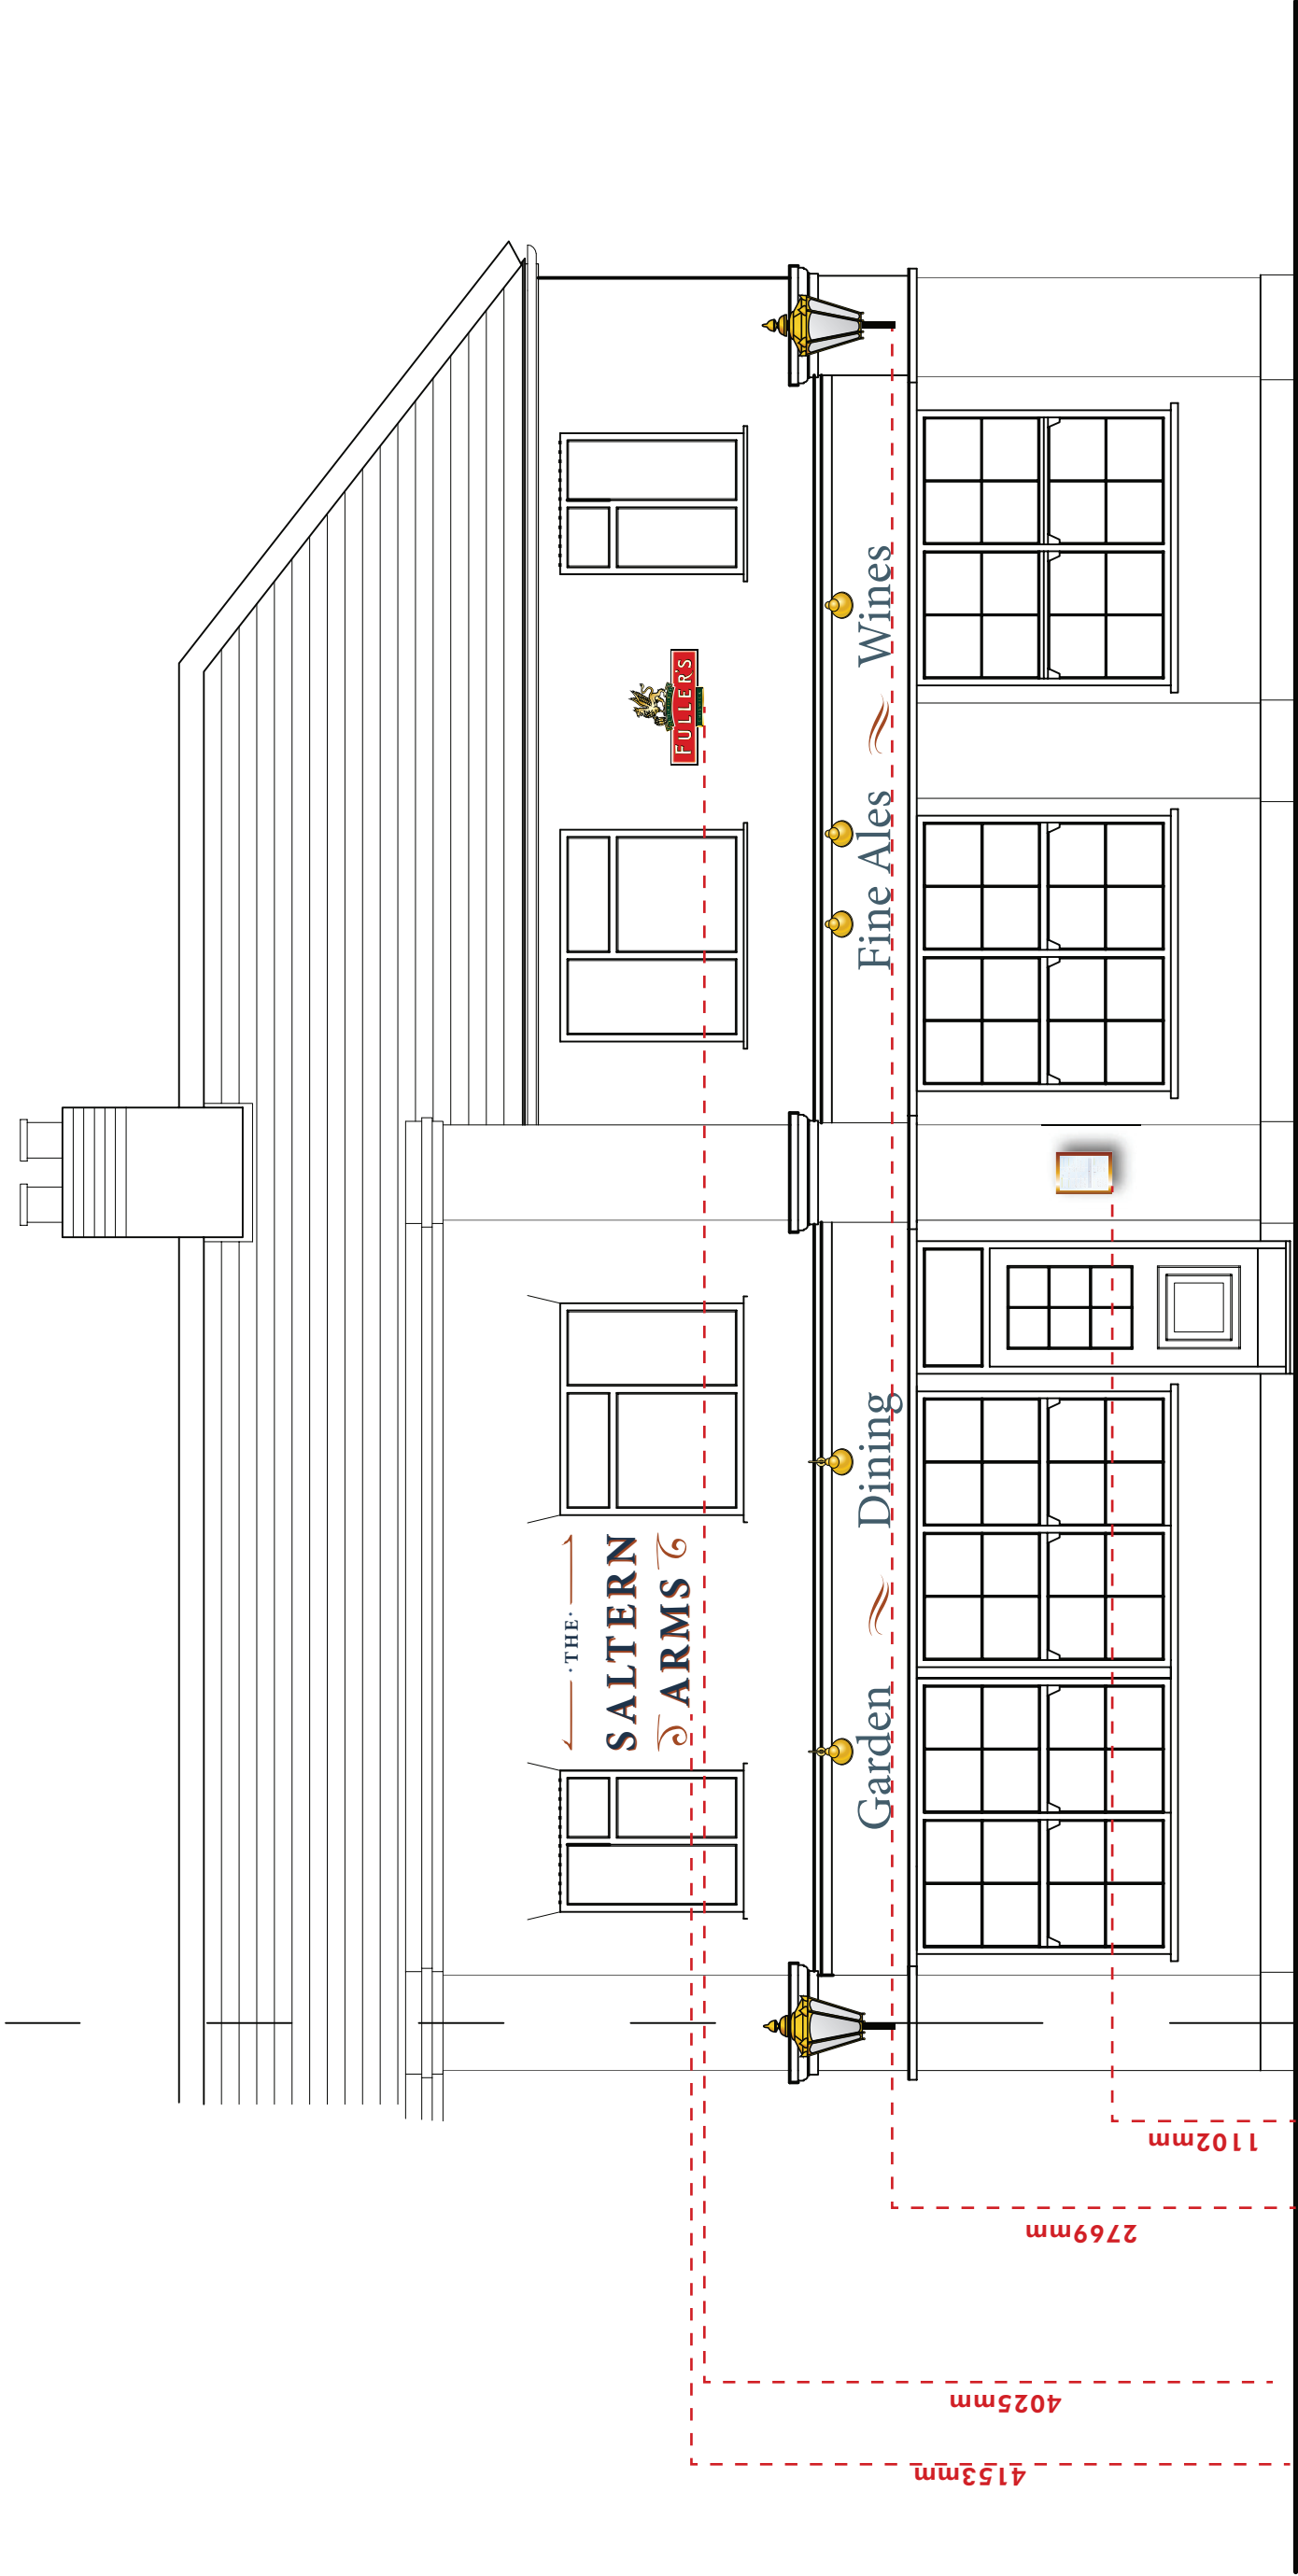

Existing Elevation scale 1:50 @A3