

COLOUR PALLETS

BUILDING COLOURS

F&B Blackened

- Render & fascia

F&B Stiffkey Blue

- Window frames and surround, stone detail.

F&B Off Black

- Plinth

Fullers Red 485C

- Door

SIGNAGE COLOURS

TBC

TBC

TBC



SALTERN ARMS

East Preston

No. 25945pl01

Client Fullers

Created 09-02-18

Amend : KLV

Typeface Minion Pro

Issue 2

Project Saltern Arms

Designer KT

Date : 05-03-18

Colours

Page 1 of 11

Location East Preston

Approved Julie R

Approved : J Redpath

Decorating

TBC

TBC

Black

Gold Leaf

Red

TBC

PMS

PMS

PMS

PMS

This scheme is a visual representation of our signage proposal. Sizes, colours and physical attributes of the actual signage may vary due to the limitations of the manufacturing process. This document is the property of Omega Signs Ltd. and must not be passed on to third parties without prior consent. Any unauthorised use of this document will result in a design fee being charged. Copyright © Omega Signs 2017.

Omega Signs Limited
Newmarket Approach, Leeds, LS9 0RJ
T: 0113 240 3000 F: 0113 249 2228
E: info@omega-signs.co.uk
www.omega-signs.co.uk





Garden



Dining



Fine Ales



Wines



Sign B -
1No. Signwritten display direct to fascia
illuminated by 4 no. black cowl lights with LED lamps
Size: 160mm cap height
Scale: 1:20




Sign A -
1No. Signwritten display direct to wall,
with 2no. bullet lights painted to match
the building
Size: approx 2000mm x 1000mm
Scale: 1:20




Sign C -
3No. Black bottom fix lanterns
Size:
Scale: 1:20



Sign D -
1No. Cartouche with
1no. bullet light painted
to match the building.
Size: 825mm
Scale: 1:20

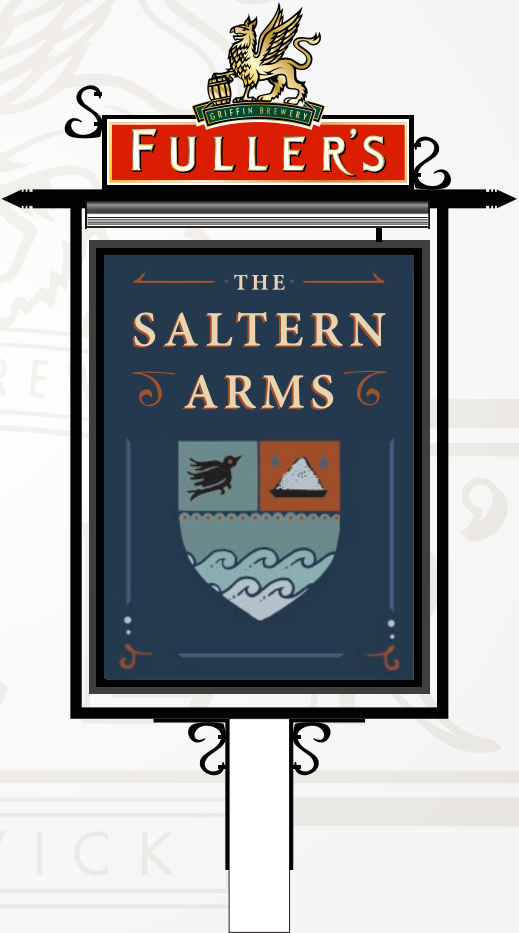

Sign E -
1No. Post mounted Pictorial sign
complete with new bracket, plinth,
825mm cartouche header,
and LED trough lights.
Post to be painted white by others.
Size: 900mm x 1200mm
Scale: 1:20

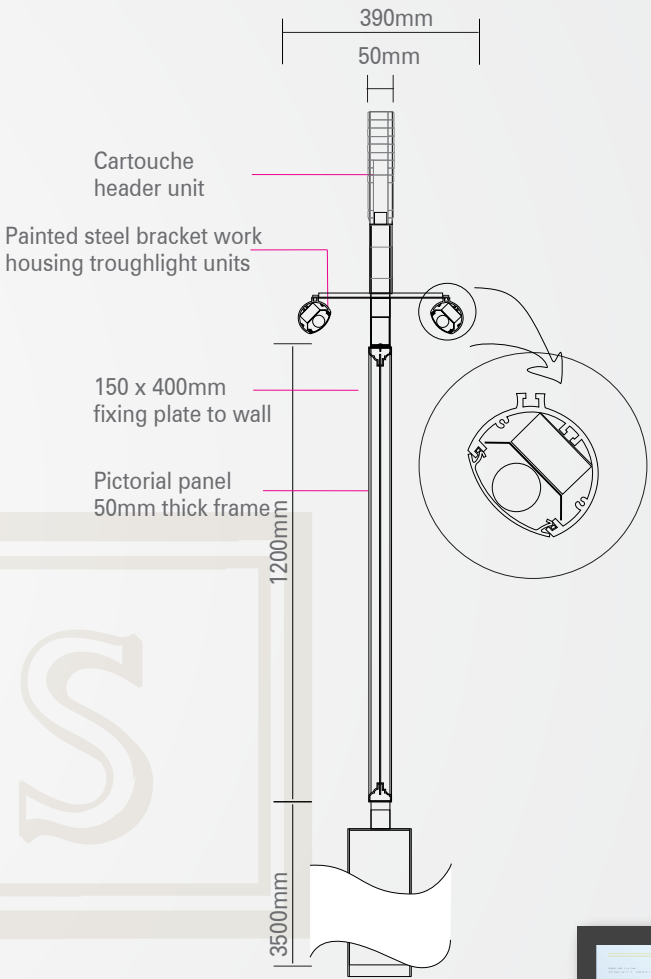

Sign F -
1No. Menu holder
in F&B Stiffkey Blue.
Size: A4
Scale: 1:10





No. 25945pl01

Client Fullers

Created 09-02-18

Amend : KLV

Typeface Minion Pro

TBC TBC

Issue 2

Project Saltern Arms

Designer KT

Date : 05-03-18

Colours

Black Gold Leaf Red TBC

Page 4 of 11

Location East Preston

Approved Julie R

Approved : J Redpath

Decorating

PMS PMS PMS PMS

This scheme is a visual representation of our signage proposal. Sizes, colours and physical attributes of the actual signage may vary due to the limitations of the manufacturing process. This document is the property of Omega Signs Ltd. and must not be passed on to third parties without prior consent. Any unauthorised use of this document will result in a design fee being charged. Copyright © Omega Signs 2017.

Omega Signs Limited
Newmarket Approach, Leeds, LS9 0RJ
T: 0113 240 3000 F: 0113 249 2228
E: info@omega-signs.co.uk
www.omega-signs.co.uk









EXISTING SIGNAGE



Existing Elevation scale 1:50 @A3

No. 25945pl01

Client Fullers

Created 09-02-18

Amend : KLV

Typeface Minion Pro

Issue 2

Project Saltern Arms

Designer KT

Date : 05-03-18

Colours

Page 8 of 11

Location East Preston

Approved Julie R

Approved : J Redpath

Decorating

TBC TBC

Black Gold Leaf Red TBC

PMS PMS PMS PMS


This scheme is a visual representation of our signage proposal. Sizes, colours and physical attributes of the actual signage may vary due to the limitations of the manufacturing process. This document is the property of Omega Signs Ltd. and must not be passed on to third parties without prior consent. Any unauthorised use of this document will result in a design fee being charged. Copyright © Omega Signs 2017.

Omega Signs Limited
Newmarket Approach, Leeds, LS9 0RJ
T: 0113 240 3000 F: 0113 249 2228
E: info@omega-signs.co.uk
www.omega-signs.co.uk





Proposed Elevation scale 1:50 @A3

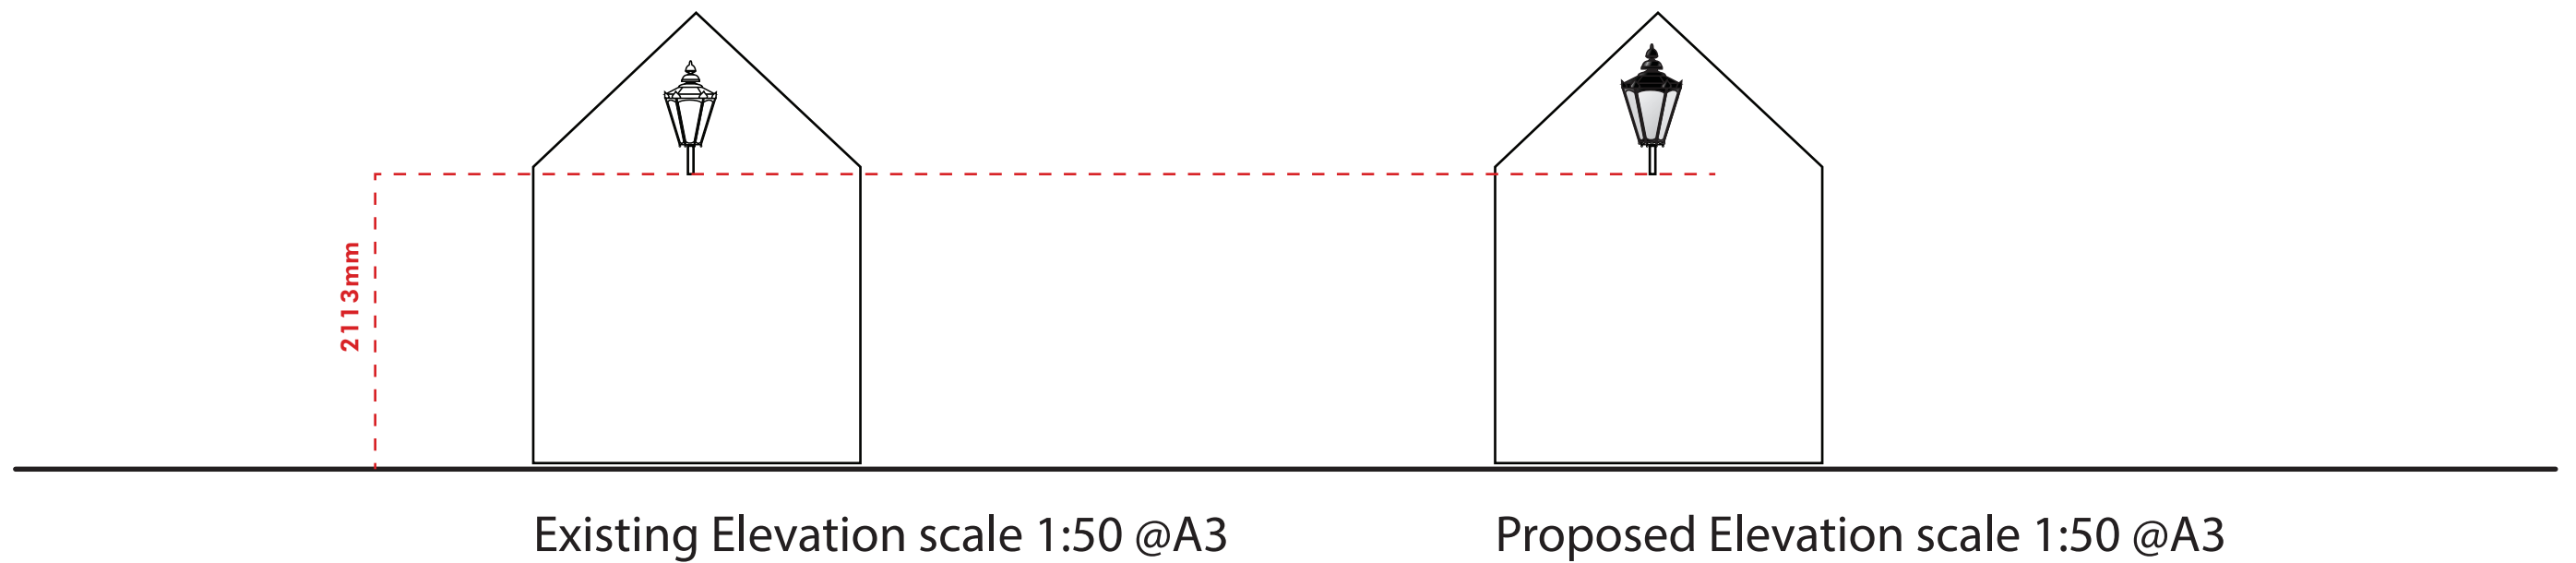

No. 25945pl01

Client Fullers

Created 09-02-18

Amend : KLV

Typeface Minion Pro

TBC

TBC

Issue 2

Project Saltern Arms

Designer KT

Date : 05-03-18

Colours

Black

Gold Leaf

Red

TBC

Page 10 of 11

Location East Preston

Approved Julie R

Approved : J Redpath

Decorating

PMS

PMS

PMS


PMS

This scheme is a visual representation of our signage proposal. Sizes, colours and physical attributes of the actual signage may vary due to the limitations of the manufacturing process.
This document is the property of Omega Signs Ltd. and must not be passed on to third parties without prior consent. Any unauthorised use of this document will result in a design fee being charged.
Copyright © Omega Signs 2017.


Omega Signs Limited
Newmarket Approach, Leeds, LS9 0RJ
T: 0113 240 3000 F: 0113 249 2228
E: info@omega-signs.co.uk
www.omega-signs.co.uk



Site Plan - Scale 1:1250 @ A3

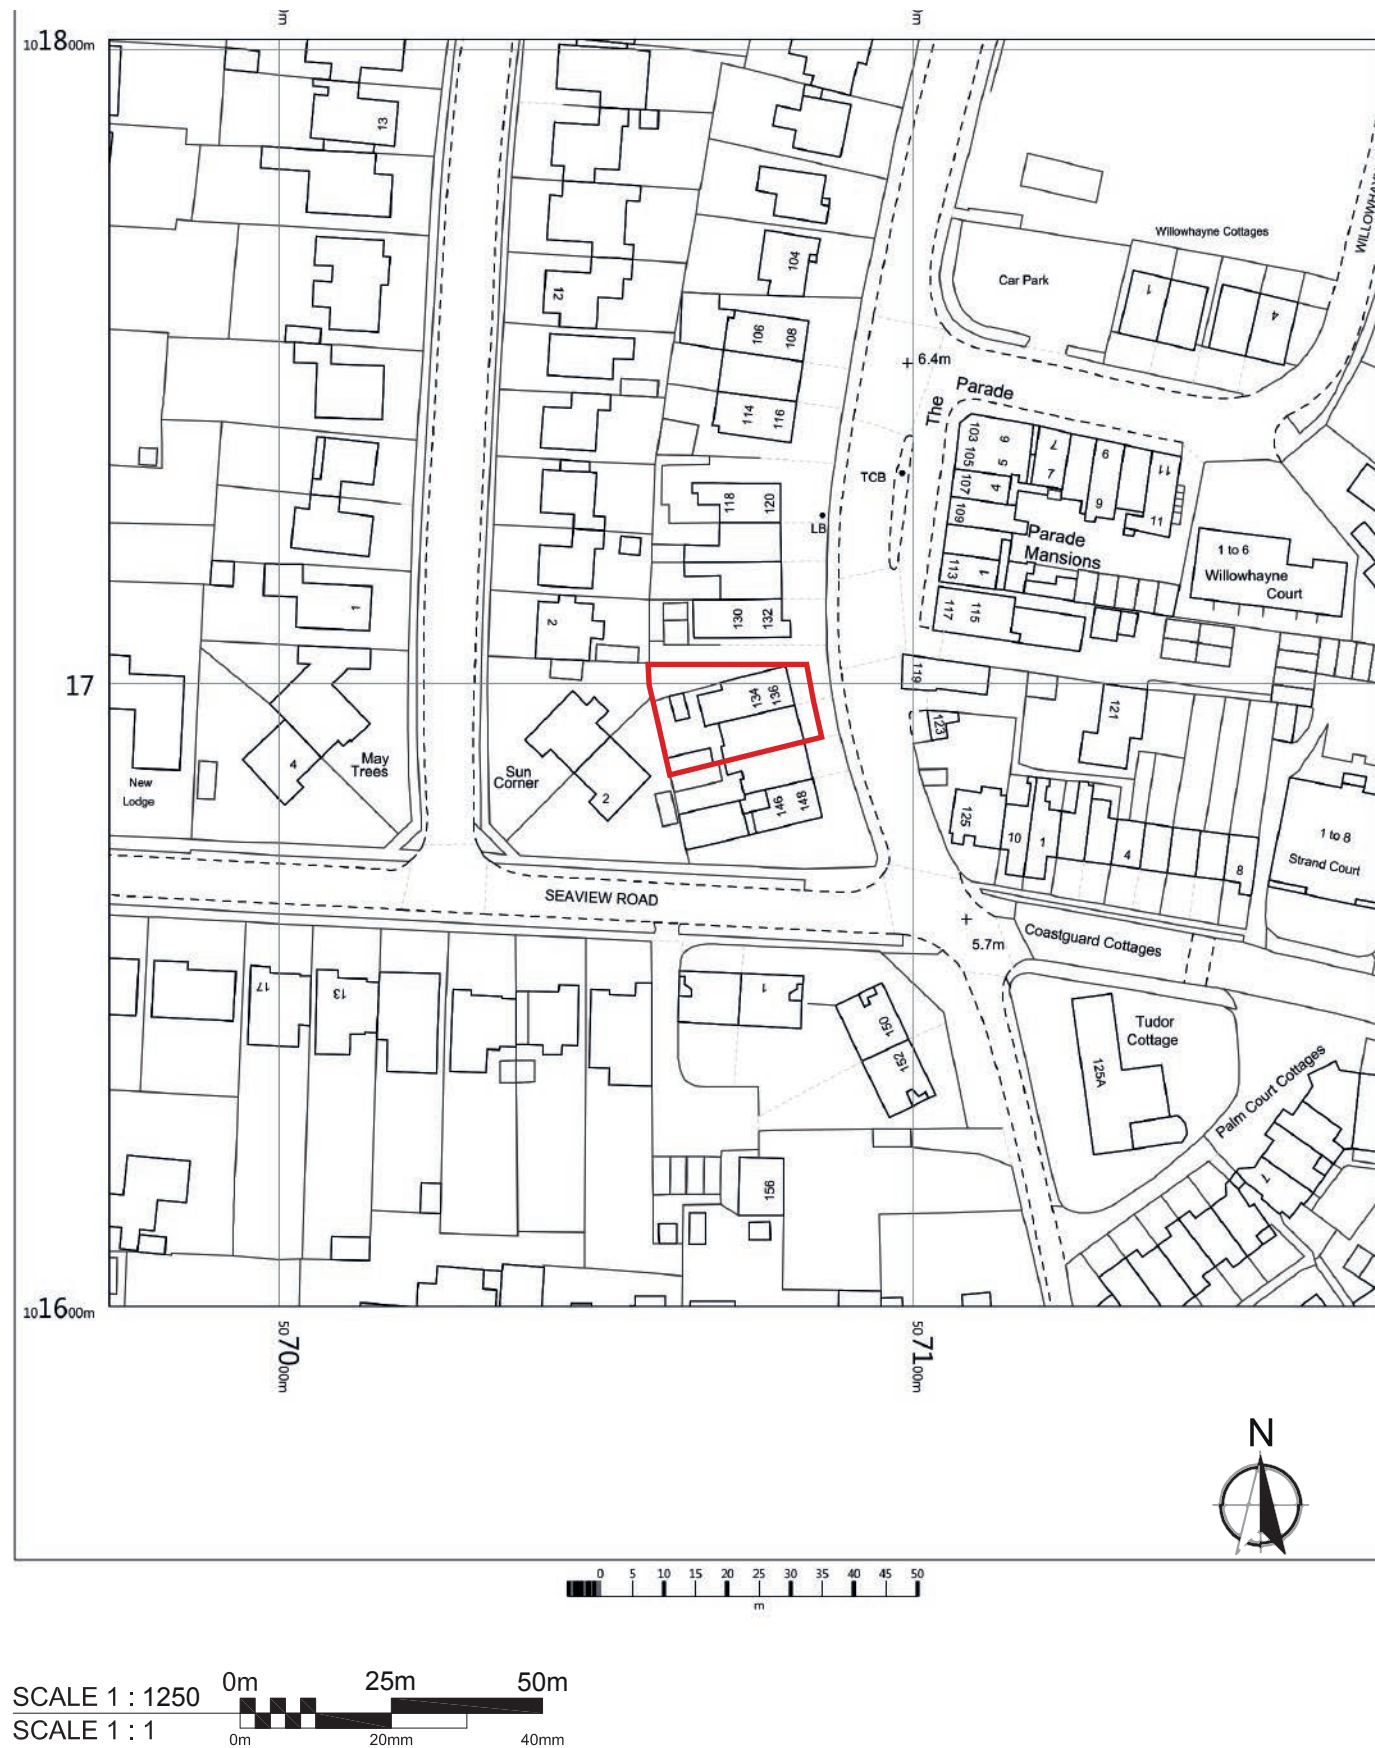

Site Plan - Scale 1:500 @ A3

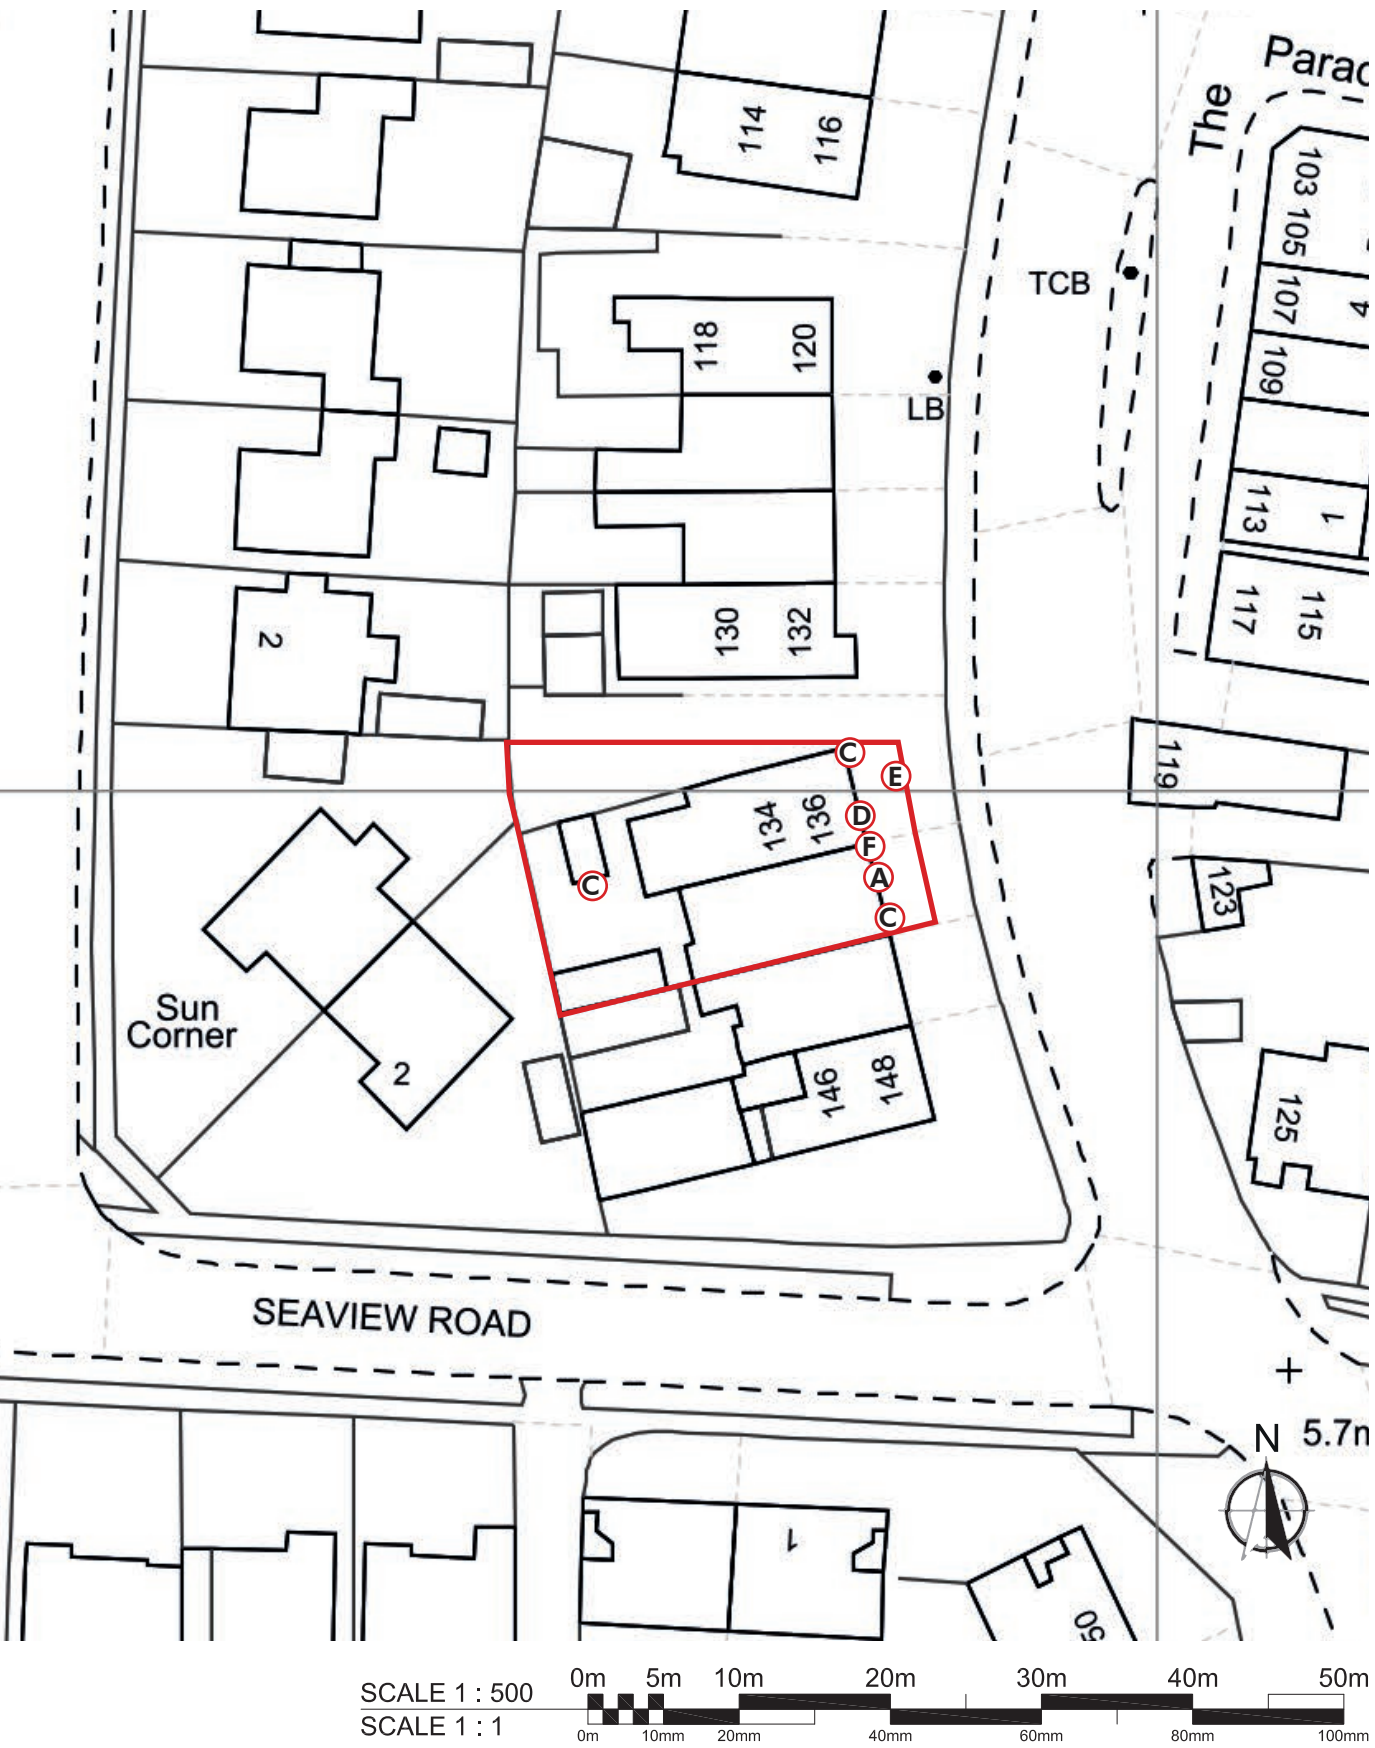

No. 25945pl01

Client Fullers

Created 09-02-18

Amend : KLV

Typeface Minion Pro

TBC TBC

Issue 2

Project Saltern Arms

Designer KT

Date : 05-03-18

Colours

Black Gold Leaf Red TBC

Page 11 of 11

Location East Preston

Approved Julie R

Approved : J Redpath

Decorating

PMS PMS PMS PMS

This scheme is a visual representation of our signage proposal. Sizes, colours and physical attributes of the actual signage may vary due to the limitations of the manufacturing process. This document is the property of Omega Signs Ltd. and must not be passed on to third parties without prior consent. Any unauthorised use of this document will result in a design fee being charged. Copyright © Omega Signs 2017.

Omega Signs Limited
Newmarket Approach, Leeds, LS9 0RJ
T: 0113 240 3000 F: 0113 249 2228
E: info@omega-signs.co.uk
www.omega-signs.co.uk

in

tw

OmegaSigns[®]
the sign of excellence