


WORKS
See separate document

ARUN DISTRICT COUNCIL


No. EP 160/07

RECEIVED 22.11.07

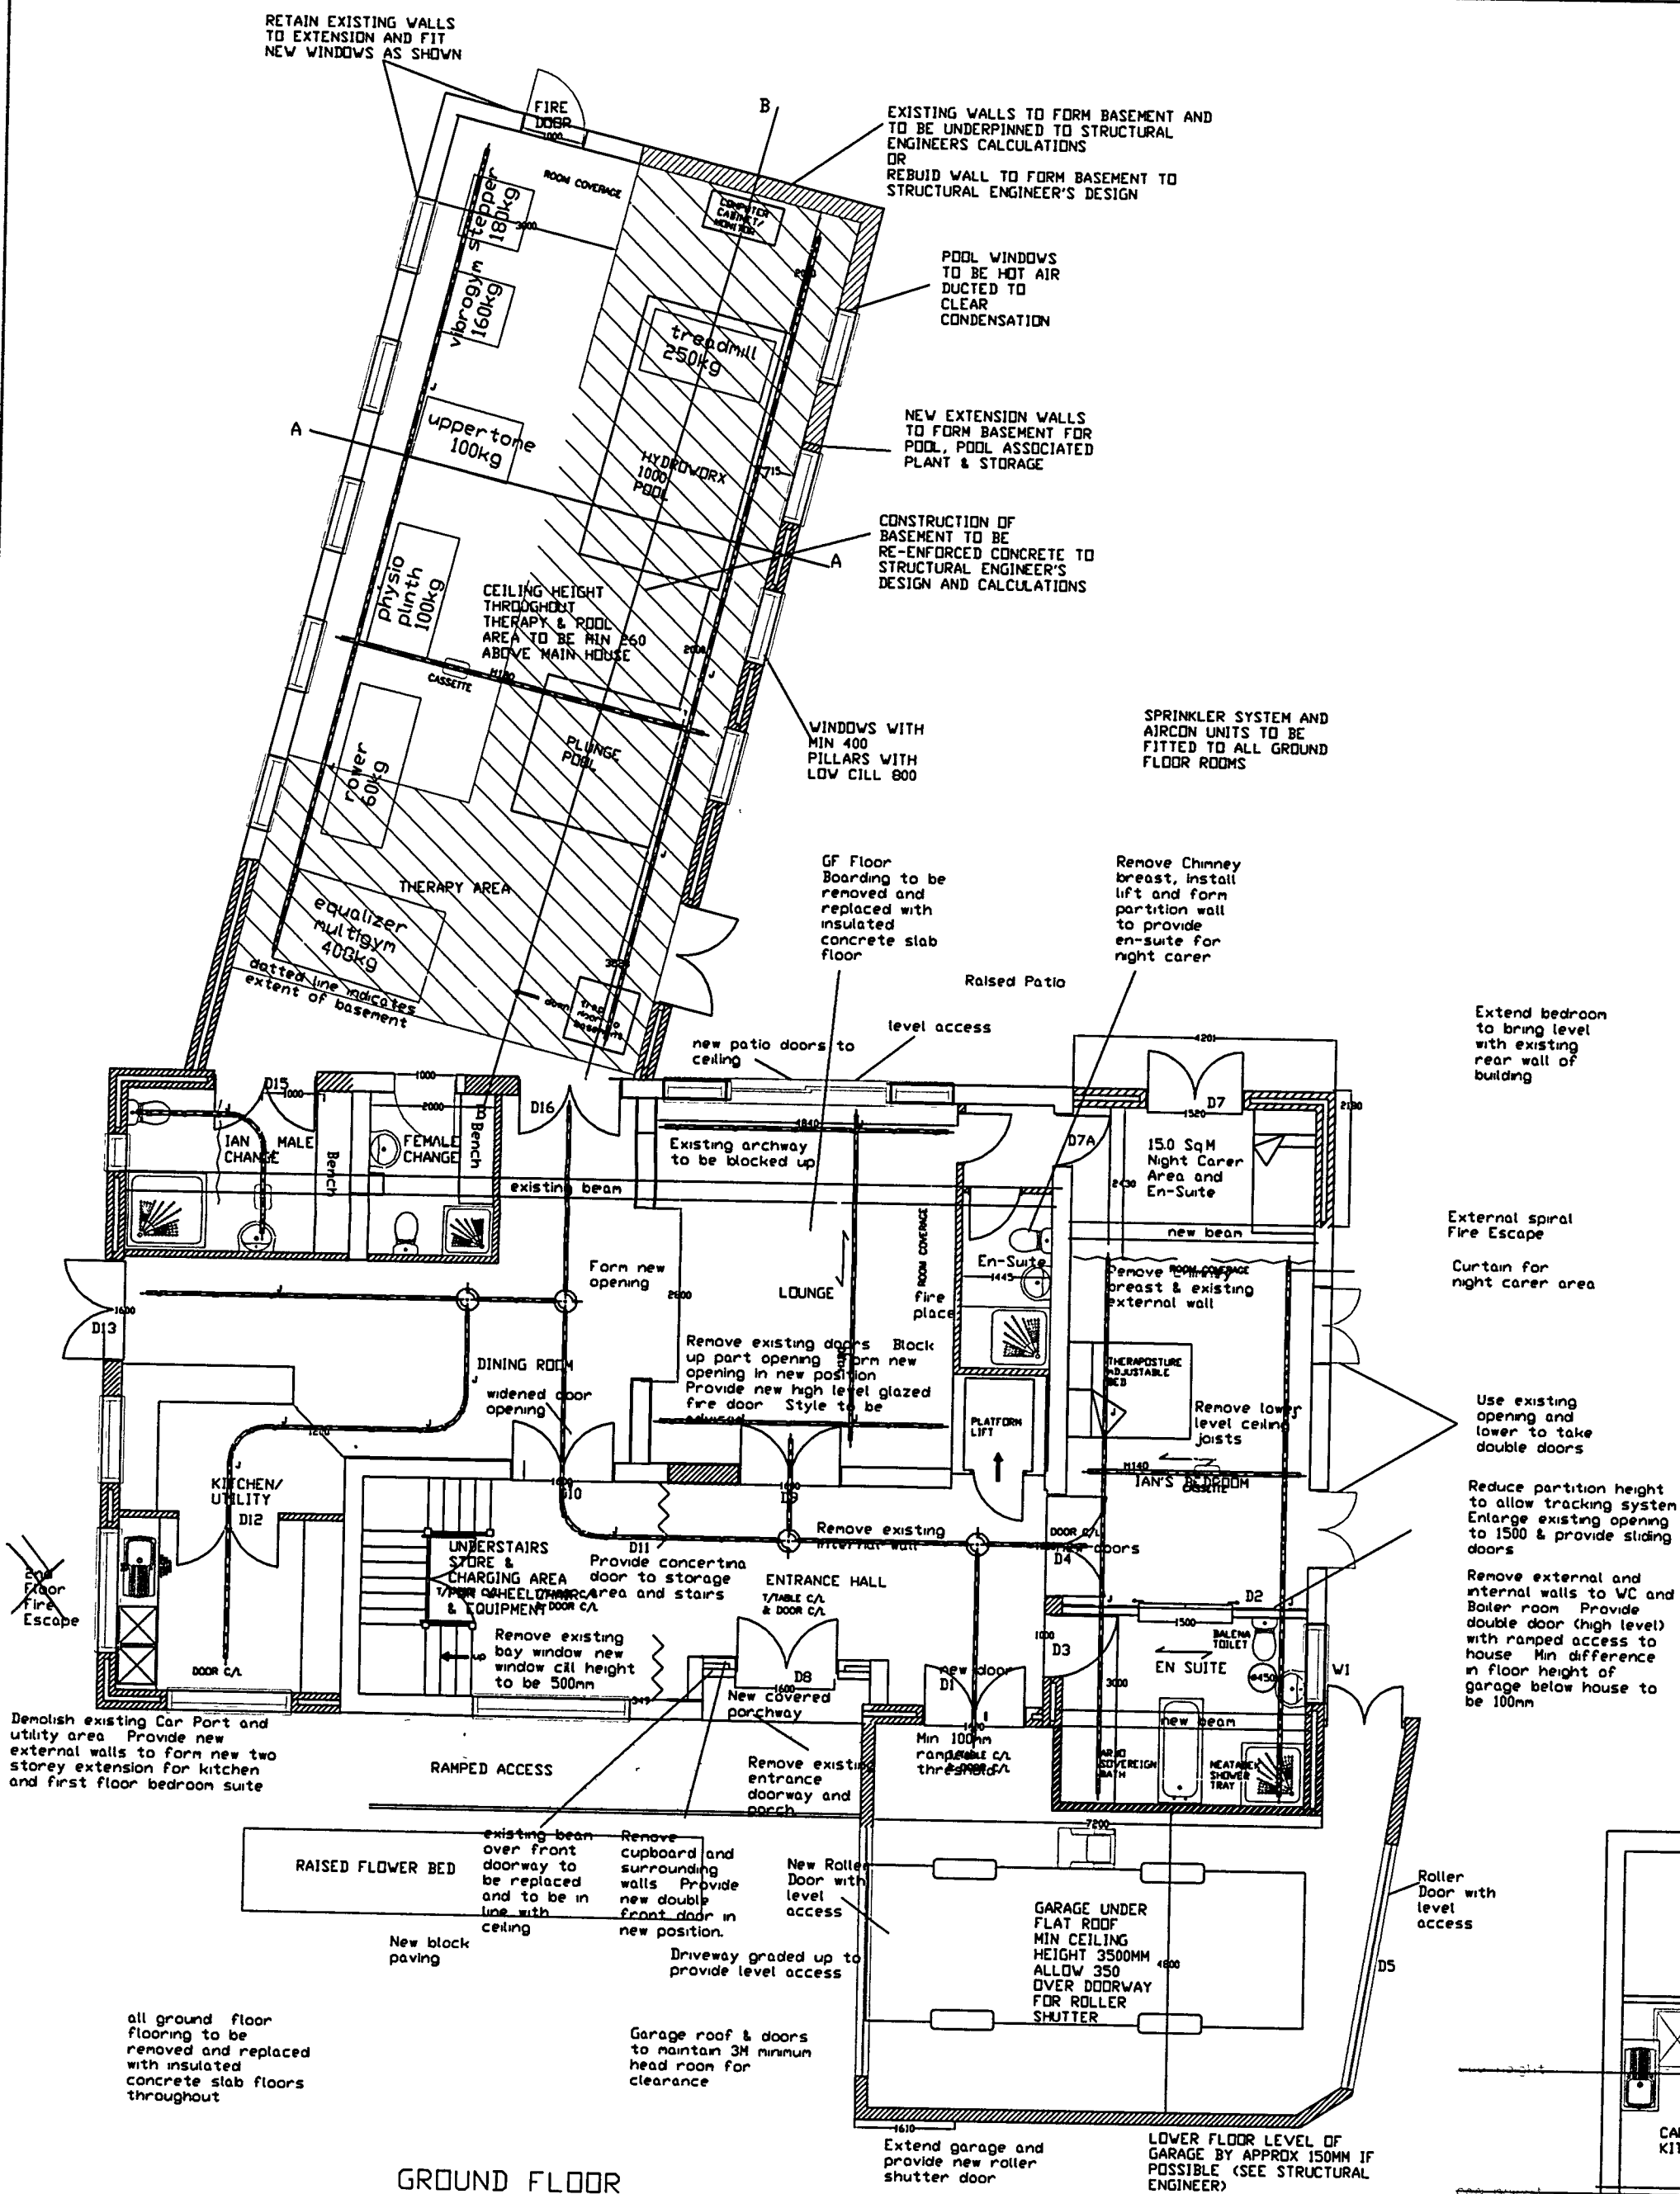

GROUND FLOOR

PROPOSED FLOORPLANS 1:100

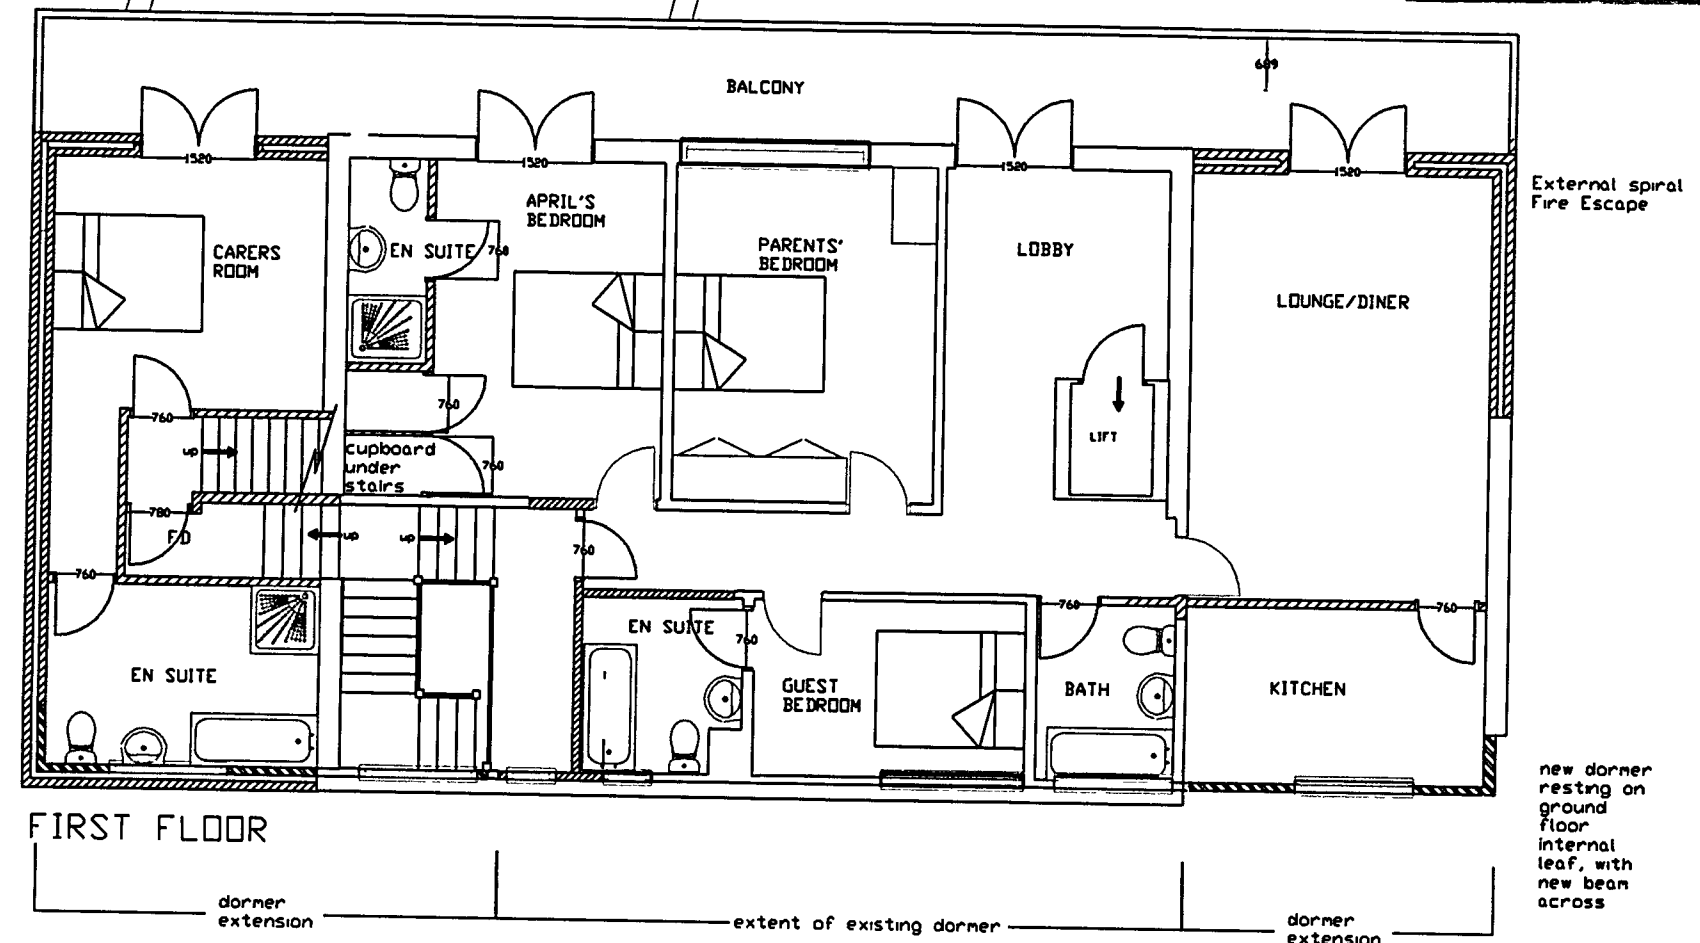

FIRST FLOOR

External spiral Fire Escape


Curtain for night carer area

Use existing opening and lower to take double doors

Reduce partition height to allow tracking system

Enlarge existing opening to 1500 & provide sliding doors

Remove external and internal walls to WC and Boiler room. Provide double door (high level) with ramped access to house. Min difference in floor height of garage below house to be 100mm

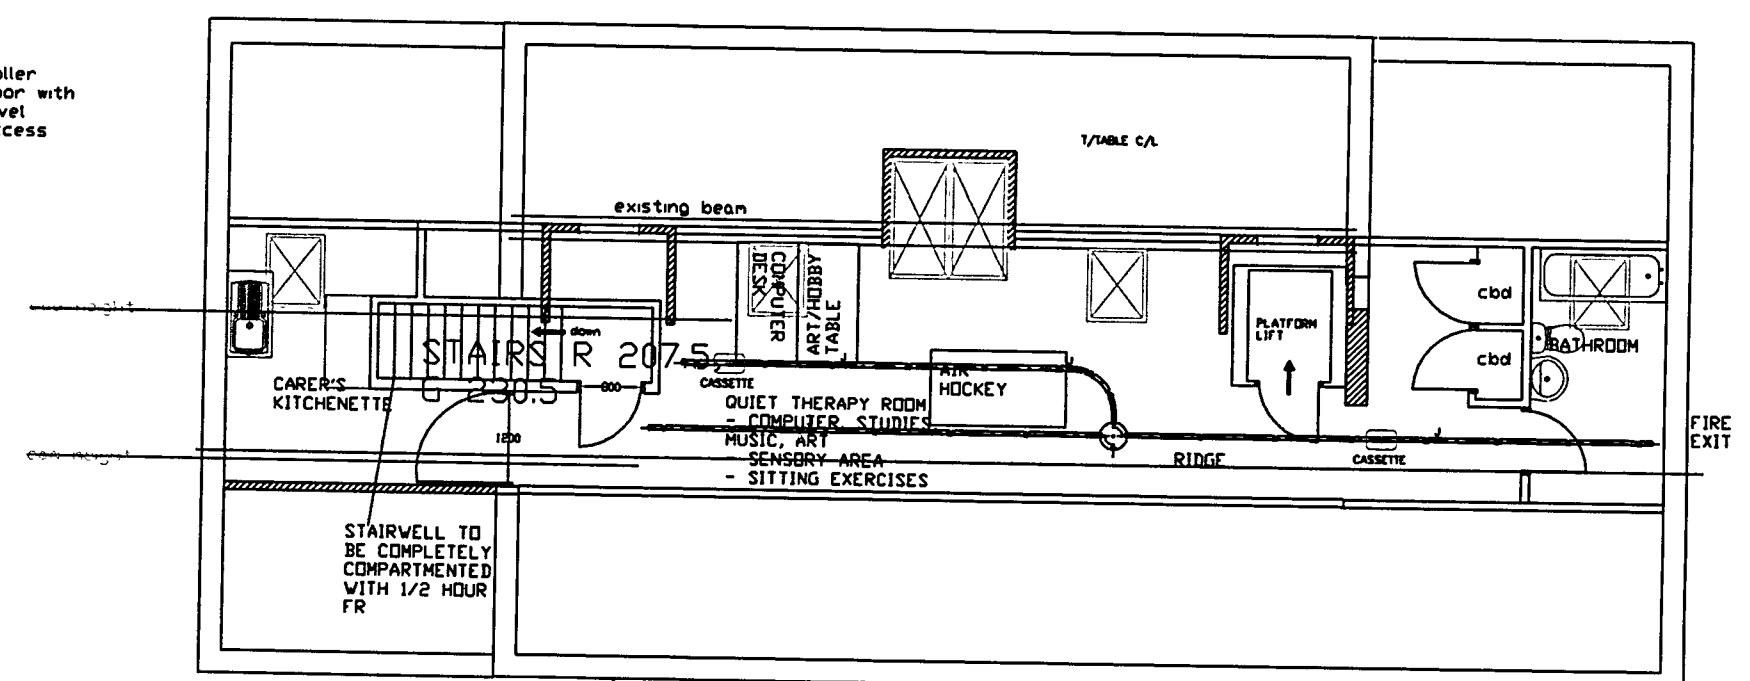

ROOF SPACE

THE WORK IS TO BE CARRIED OUT IN ACCORDANCE WITH THE APPROVAL OF LOCAL AUTHORITY ADMINISTERED BY THE BUILDING CONTROL OFFICER. NO WORK IS TO BE CARRIED OUT PRIOR TO THE RECEIPT OF PLANNING PERMISSION, IF REQUIRED.

ALL WORKS TO BE CARRIED OUT IN STRICT ACCORDANCE WITH RELEVANT PARTS OF BUILDING REGULATIONS ACT 1984 & 1985 AND ALL SUBSEQUENT REVISIONS TO THE APPROVED DOCUMENT 2000 AND SUBSEQUENT AMENDMENTS.

ALL EXTERNAL FINISHES TO MATCH EXISTING.

NO PART OF NEW BUILDING TO EXCEED BOUNDARY.

All dimensions to be checked on site prior to commencement of work, except for planning purposes.

This drawing is the copyright of

CALDOTE LTD

and may not be copied, altered or reproduced in any way without written authority.

CALDOTE LTD

41 WILLOWHAYNE AVE

EAST PRESTON

WEST SUSSEX

BN16 1PL

Telephone 01903 859176

PROPOSED FLOORPLANS, ELEVATIONS

5 Kithurst Close

East Preston

West Sussex

BN16 2TQ

CLIENT MR PYATT

02 R81 Remove Fire Escape & Juliette Balcony	EM	22/11/07
02 R81 Fire Escape from End of R	EM	15/11/07
02 R41 Rear Dormer & Rear Extension/Pool	EM	08/11/07
02 R31 Proposed - client amends	EM	17/08/07
02 R21 Proposed - client amends	AS	30/03/07
02 R11 Proposed - client amends	AS	14/03/07
02 Proposed	AS	08/03/07
Issue Details	By	Date
SCALE	AS SHOWN	
DATE	22/11/07	
DRAWING NUMBER	6277 02 R6	