
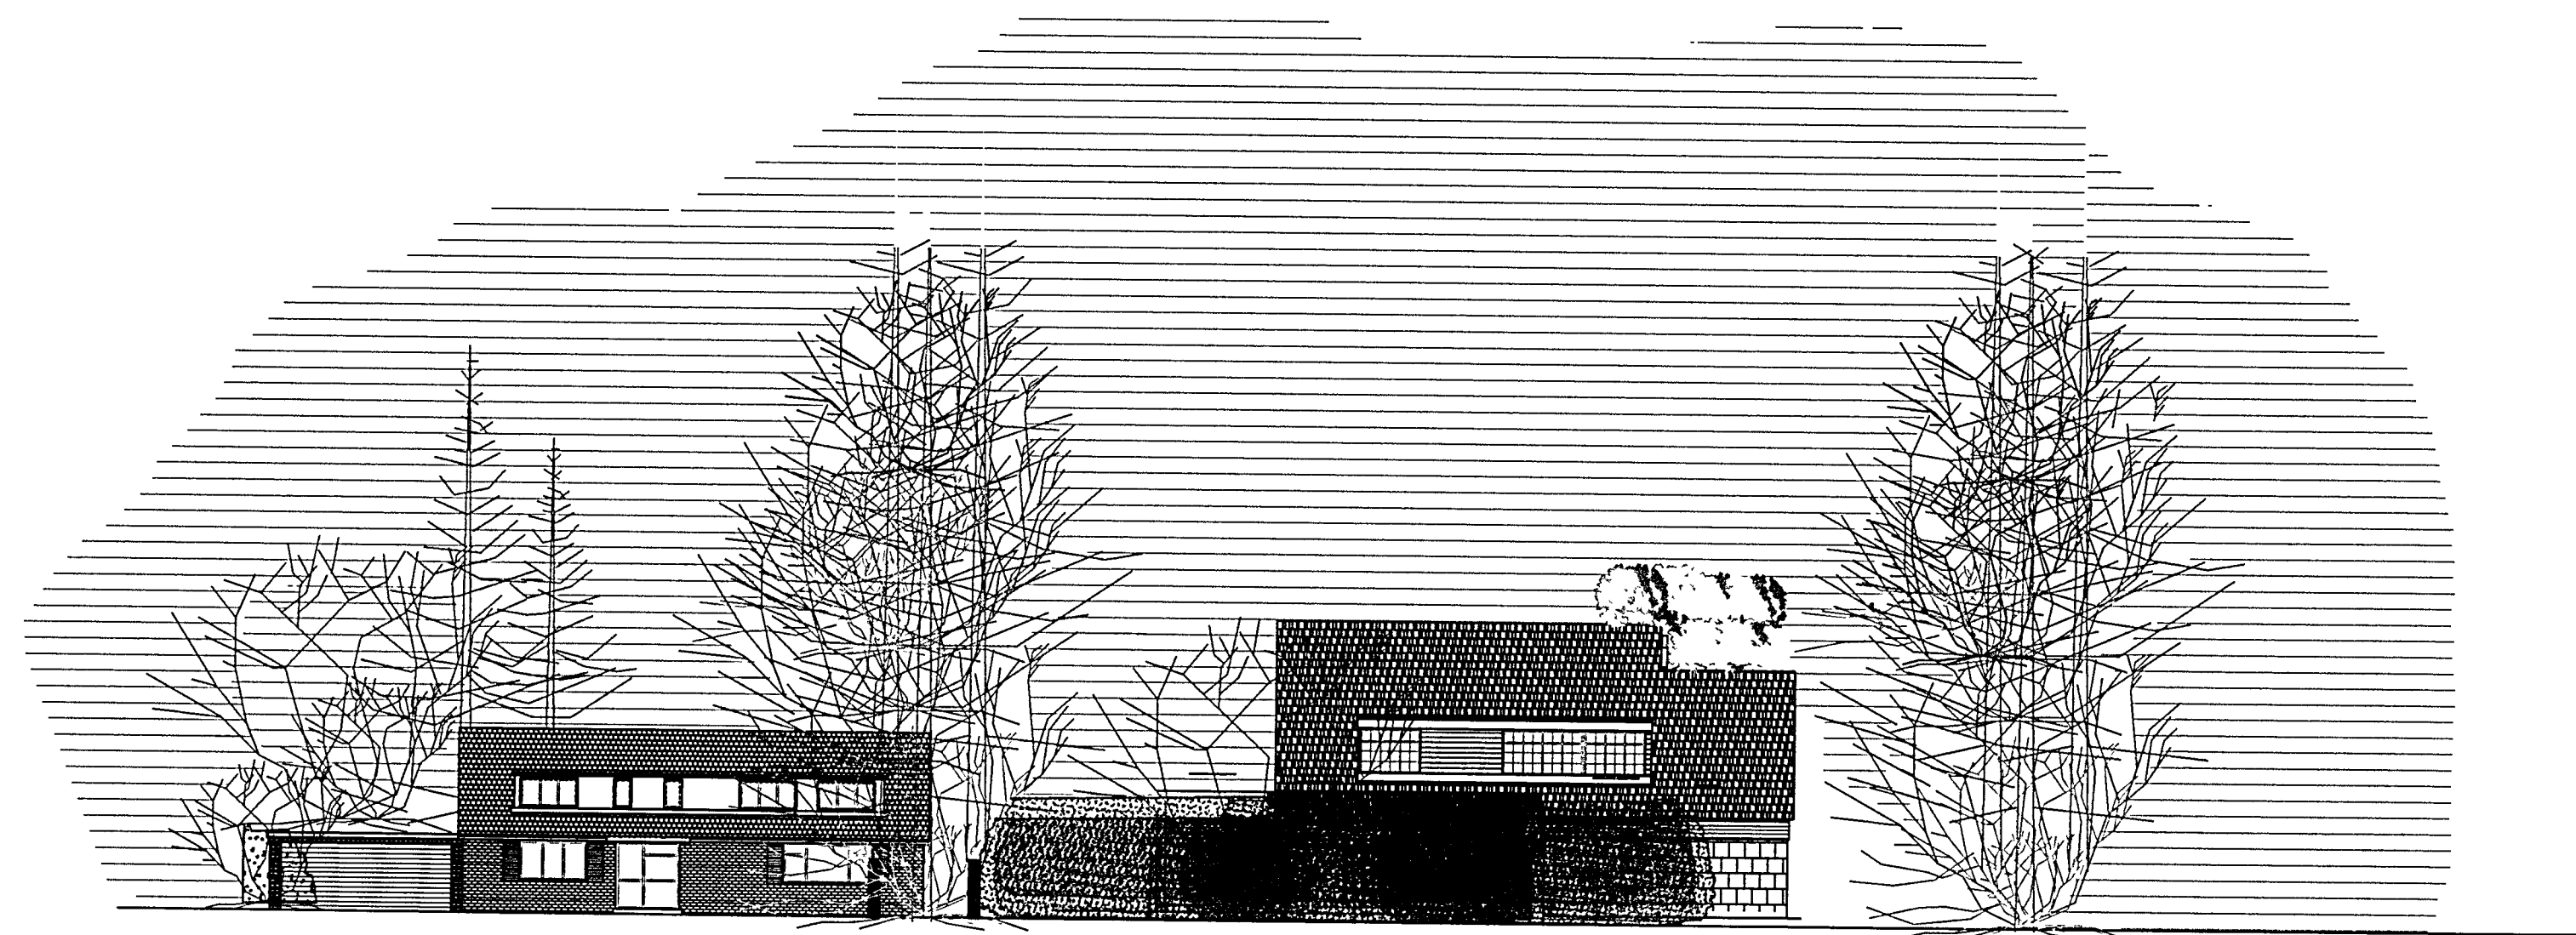


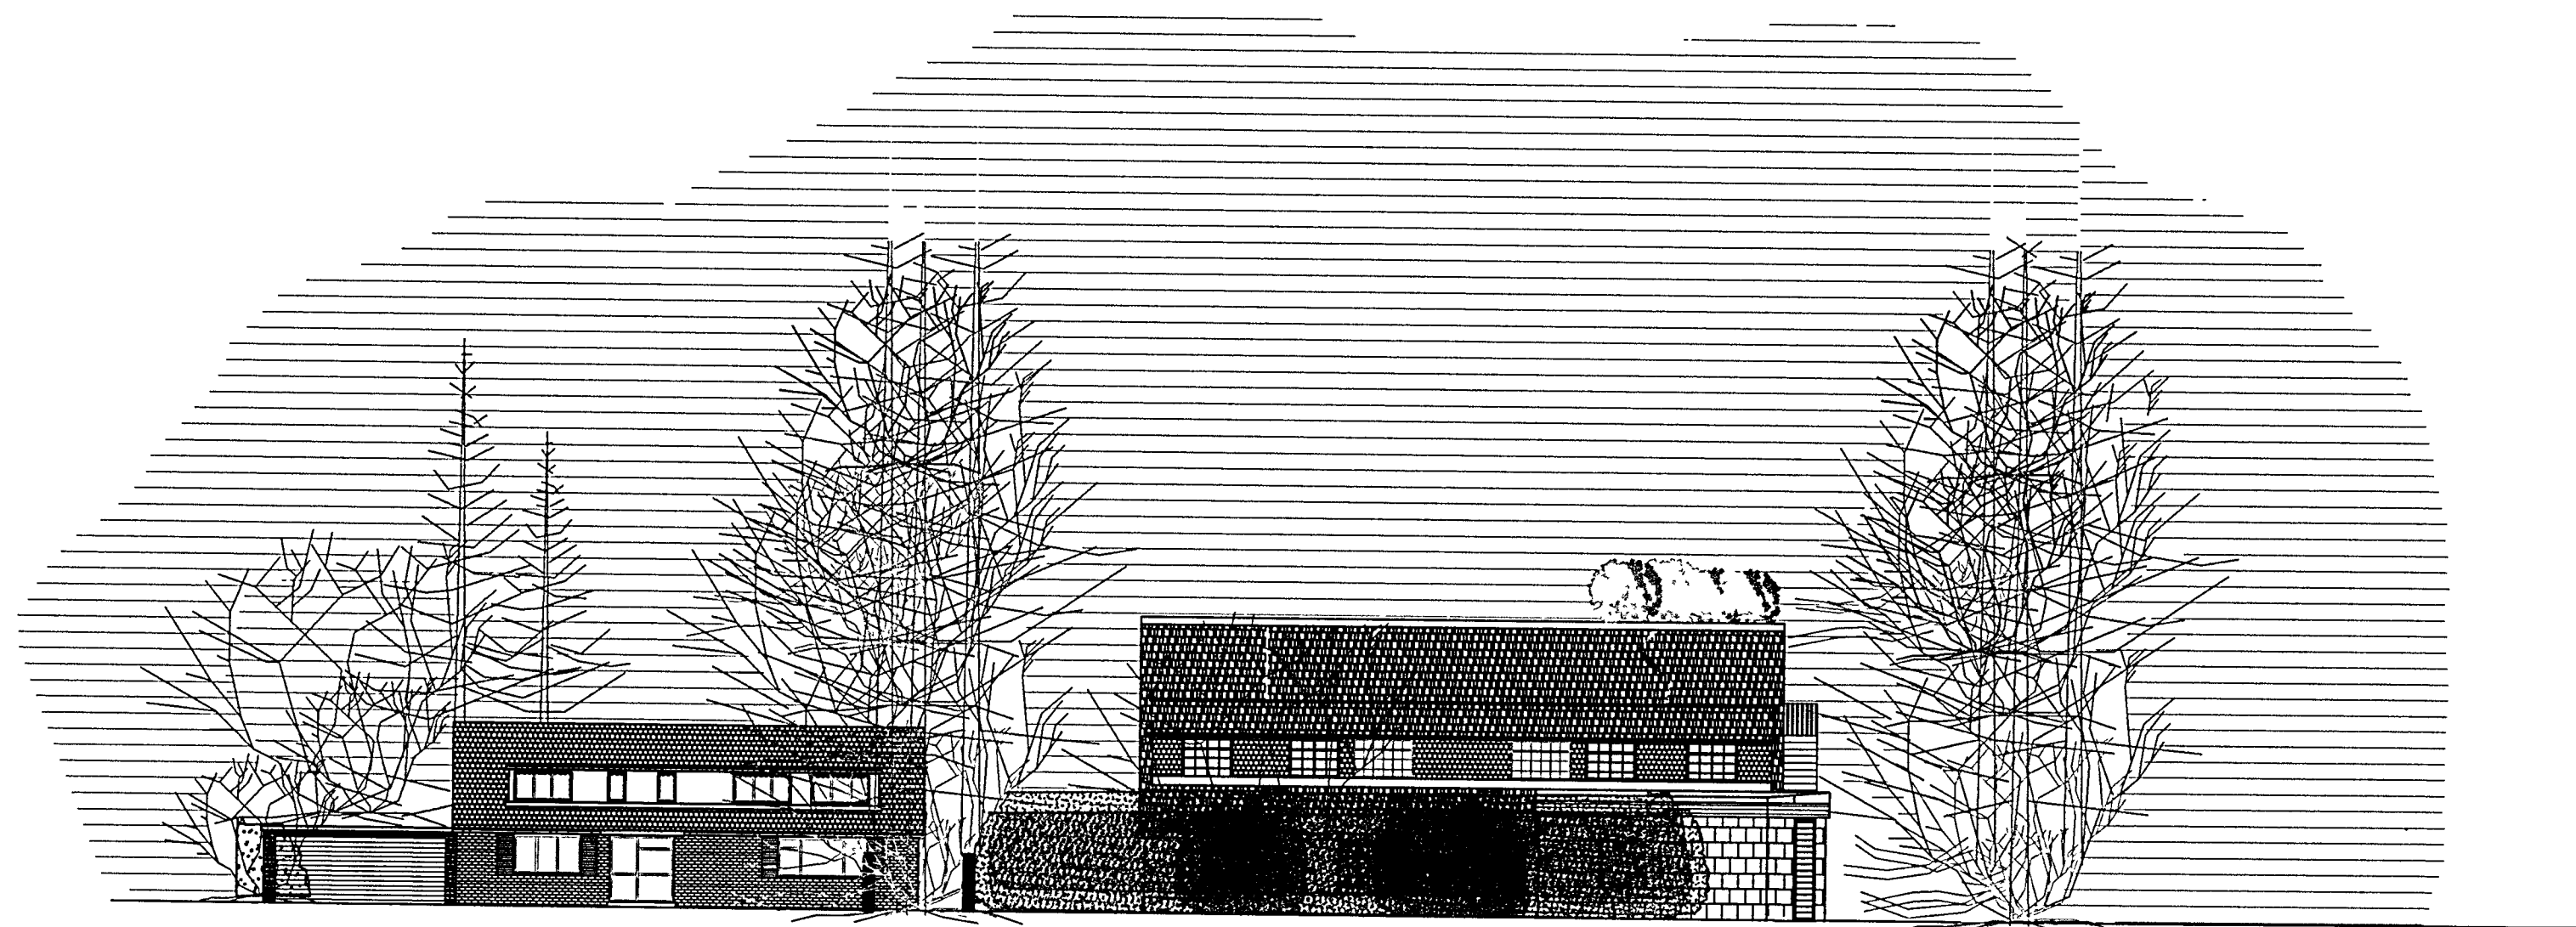

EXISTING STREET SCENE SCALE 1:200

PROPOSED STREET SCENE - VIEWED FROM ENTRANCE TO DRIVEWAY OF NOS 4 & 5
NOTE SEE PHOTOS - NO. 5 IS ONLY PARTLY VISIBLE FROM THE STREET. SCALE 1:200

WORKS

ARUN DISTRICT COUNCIL

No. EP 160/07

RECEIVED 22.11.07

THE WORK IS TO BE CARRIED OUT IN ACCORDANCE WITH THE APPROVAL OF LOCAL AUTHORITY ADMINISTERED BY THE BUILDING CONTROL OFFICER
NO WORK IS TO BE CARRIED OUT PRIOR TO THE RECEIPT OF PLANNING PERMISSION, IF REQUIRED.

ALL WORKS TO BE CARRIED OUT IN STRICT ACCORDANCE WITH RELEVANT PARTS OF BUILDING REGULATIONS ACT 1984 & 1985 AND ALL SUBSEQUENT REVISIONS TO THE APPROVED DOCUMENT 2000 AND SUBSEQUENT AMENDMENTS

ALL EXTERNAL FINISHES TO MATCH EXISTING.
NEW DORMER TO BE TILB HUNG TO MATCH EXISTING WINDOWS TO BE UPVC AND TO MATCH STYLE MAIN HOUSE.

NO PART OF NEW BUILDING TO EXCEED BOUNDARY.

All dimensions to be checked on site prior to commencement of work, except for planning purposes

This drawing is the copyright of
CALDOTEC LTD
and may not be copied, altered or reproduced in any way without written authority.

CALDOTEC LTD
41 WILLOWHAYNE AVE
EAST PRESTON
WEST SUSSEX
BN16 1PL Telephone
01903 859176

EXISTING & PROPOSED STREET SCENE

5 Kithurst Close
East Preston
West Sussex
BN16 2TQ

CLIENT Mr & Mrs N Pyatt

Revision	Details	By	Date

SCALE	AS SHOWN
DATE	16/11/07
DRAWING NUMBER	6277/Str.Sc.