


WORKS
See separate document

ARUN DISTRICT COUNCIL


No. EP 160 07

SUBSTITUTION


RECEIVED 30.11.07

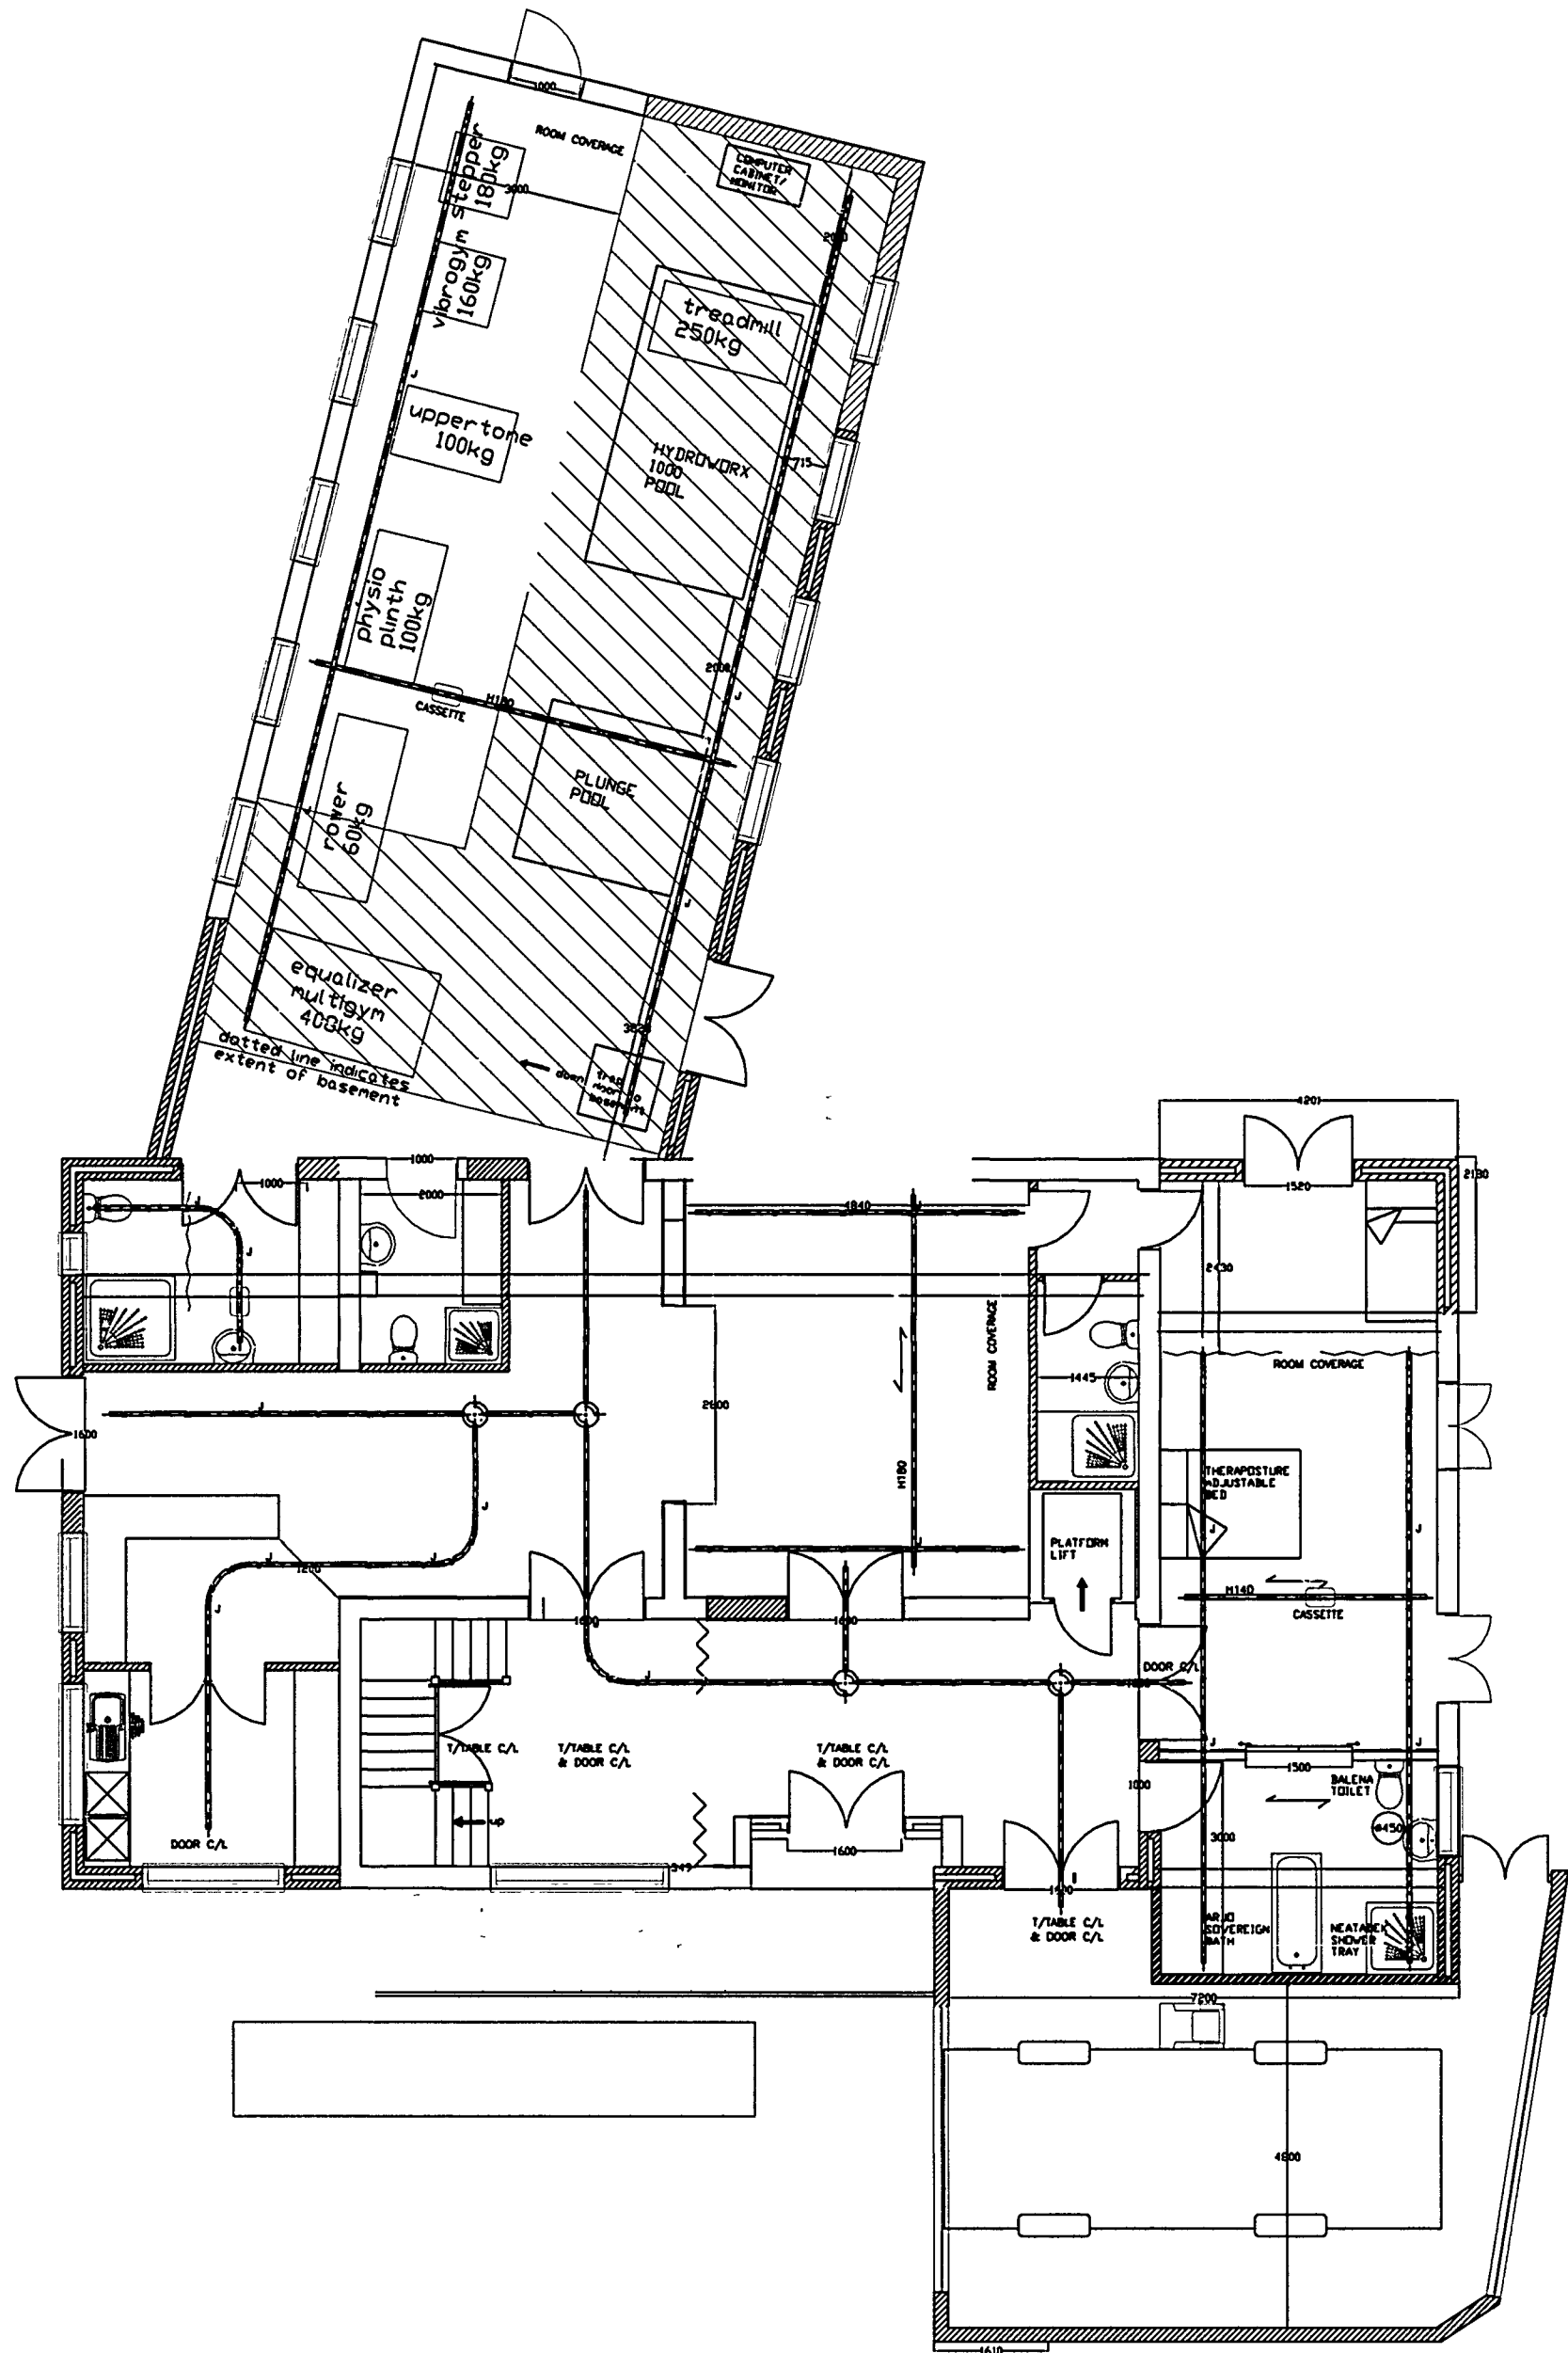

PROPOSED FLOORPLANS 1:100

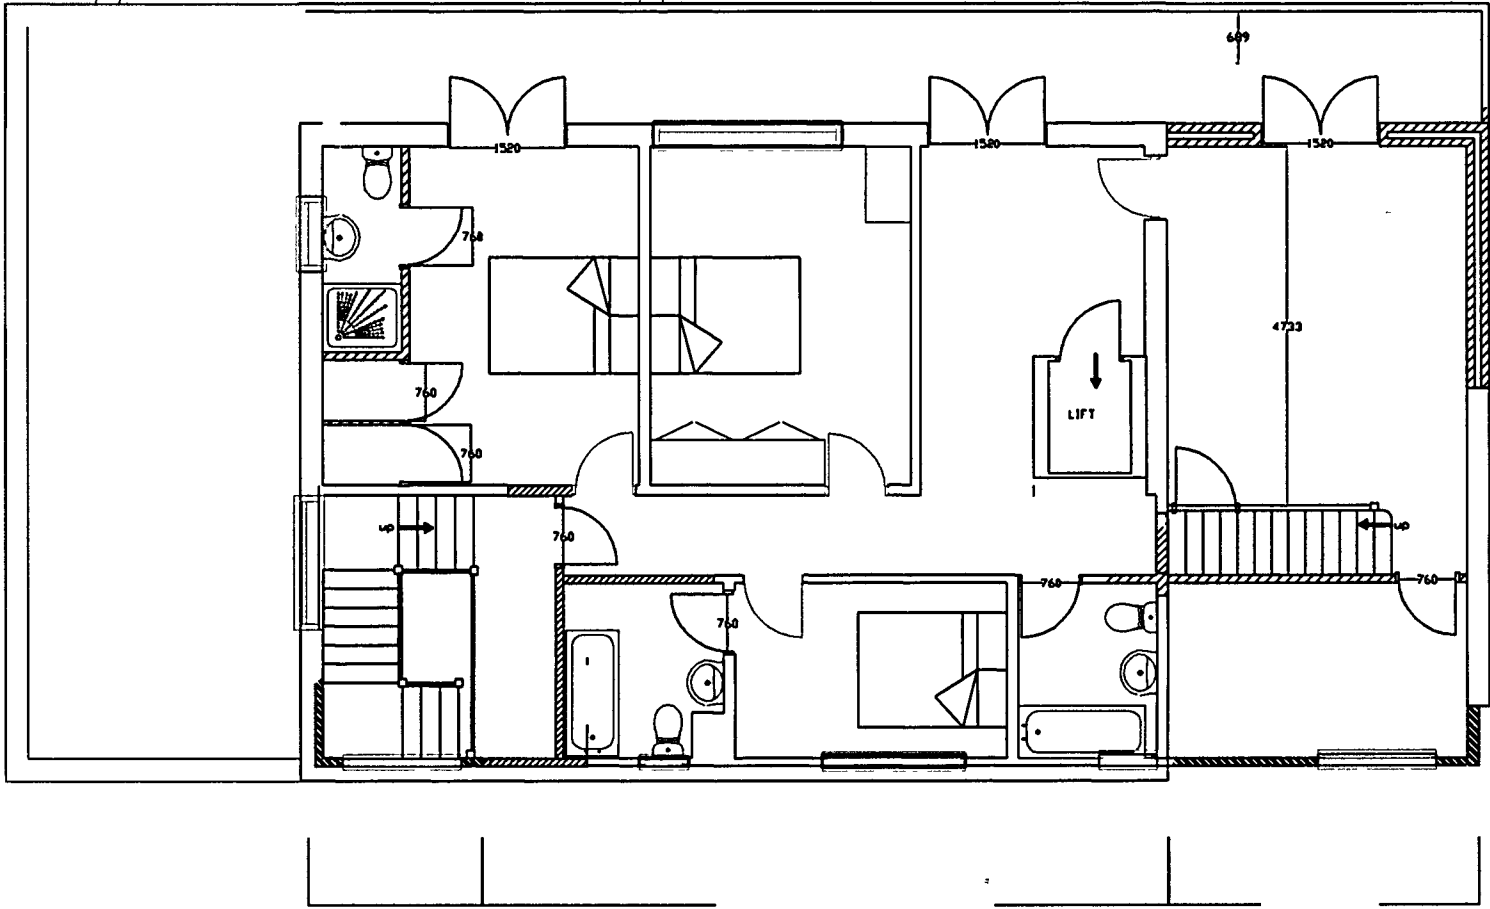

ROOF SPACE

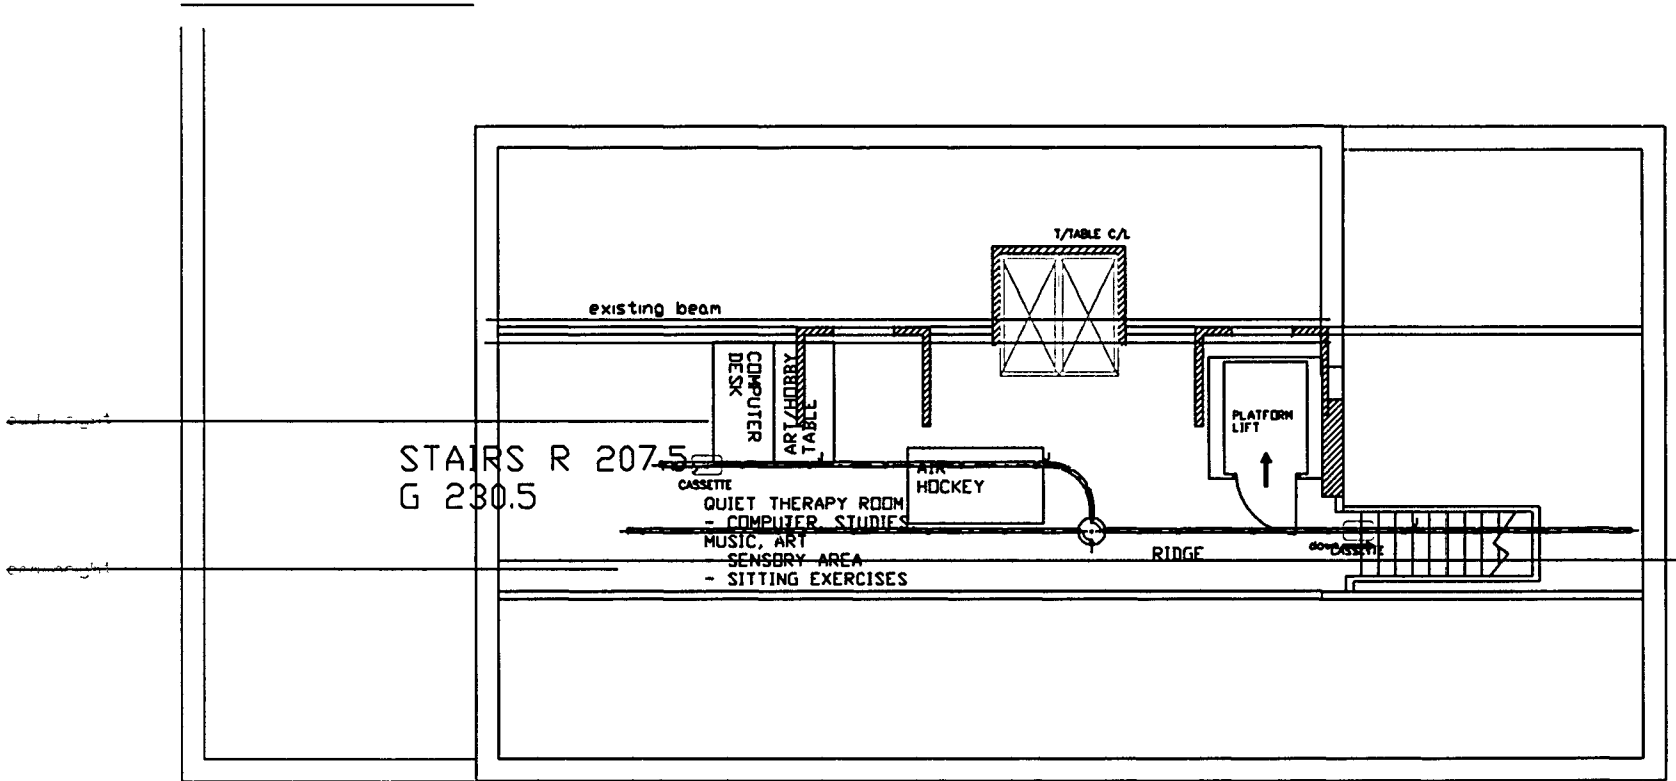

THE WORK IS TO BE CARRIED OUT IN ACCORDANCE WITH THE APPROVAL OF LOCAL AUTHORITY ADMINISTERED BY THE BUILDING CONTROL OFFICER. NO WORK IS TO BE CARRIED OUT PRIOR TO THE RECEIPT OF PLANNING PERMISSION, IF REQUIRED.

ALL WORKS TO BE CARRIED OUT IN STRICT ACCORDANCE WITH RELEVANT PARTS OF BUILDING REGULATIONS ACT 1984 & 1985 AND ALL SUBSEQUENT REVISIONS TO THE APPROVED DOCUMENT 2000 AND SUBSEQUENT AMENDMENTS.

ALL EXTERNAL FINISHES TO MATCH EXISTING.

NO PART OF NEW BUILDING TO EXCEED BOUNDARY.

All dimensions to be checked on site prior to commencement of work, except for planning purposes.

This drawing is the copyright of
CALDOTECH LTD
and may not be copied, altered or reproduced in any way without written authority.

CALDOTECH LTD
41 WILLOWHAYNE AVE
EAST PRESTON
WEST SUSSEX
BN16 1PL
Telephone
01903 859176

PROPOSED FLOORPLANS, ELEVATIONS
5 Kithurst Close
East Preston
West Sussex
BN16 2TQ

CLIENT MR PYATT			
02 R7	Remove second storey of Canterbury extension	EM	28/11/07
02 R8	Remove Fire Escape & Juliette Balcony	EM	22/11/07
02 R5	Fire Escape from 2nd Fl	EM	15/11/07
02 R4	New Corridor & New Staircase/Pool	EM	08/11/07
02 R3	Proposed - client amends	EM	17/08/07
02 R2	Proposed - client amends	AS	30/03/07
02 R1	Proposed - client amends	AS	14/03/07
02	Proposed	AS	09/03/07
Issue	Details	By	Date
SCALE	AS SHOWN		
DATE	28/11/07		
DRAWING NUMBER	6277 02 R7		