
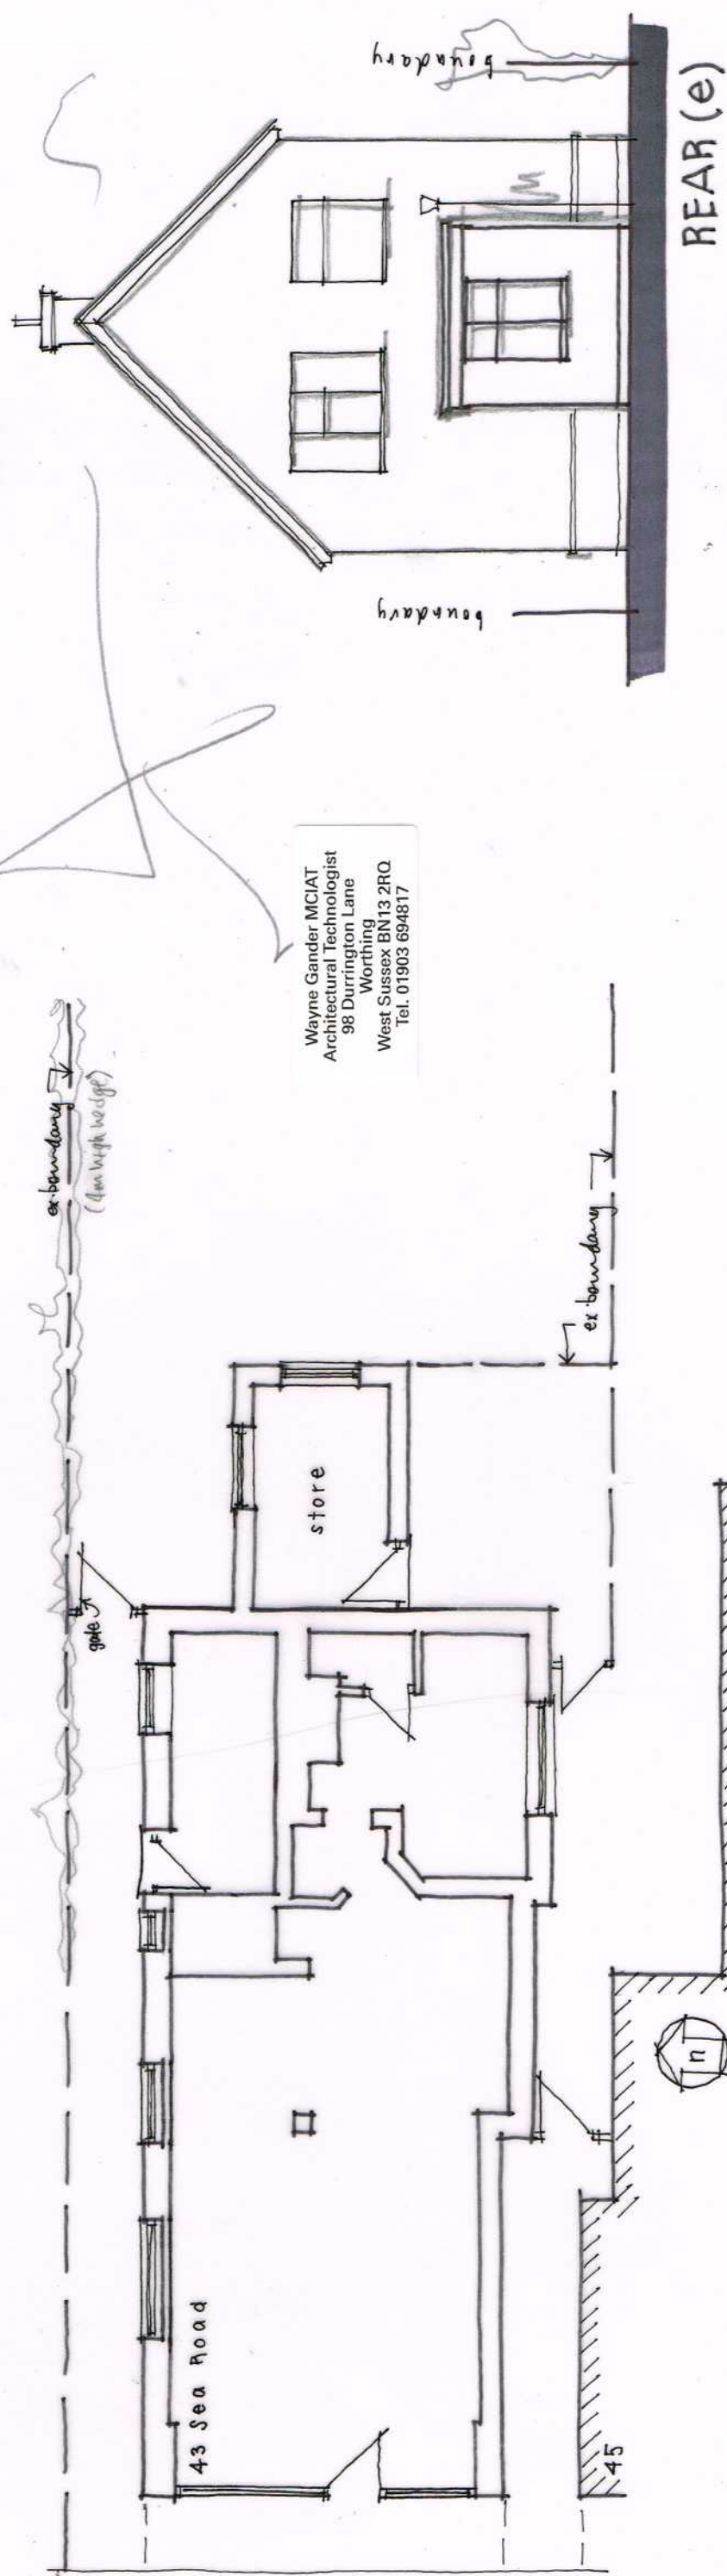


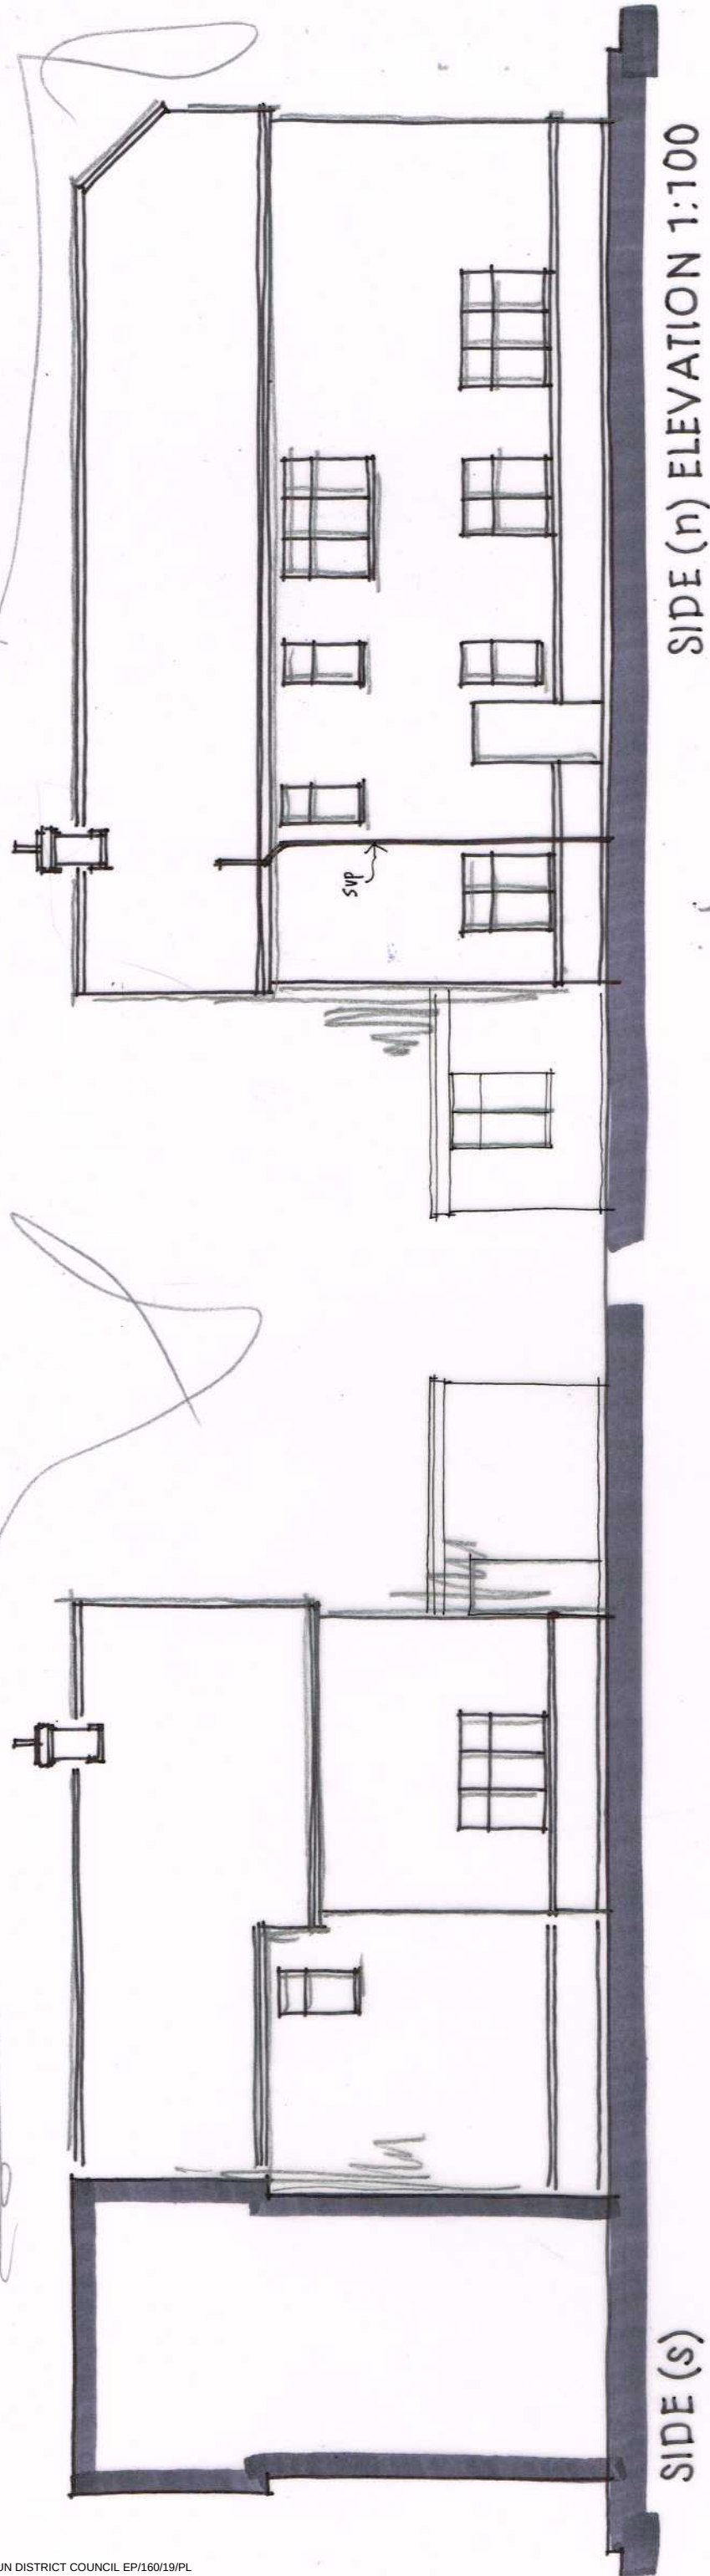

Wayne Gander MCIAT
Architectural Technologist
98 Durrington Lane
Worthing
West Sussex BN13 2RQ
Tel. 01903 694817

GROUND FLOOR PLAN 1:100 @ A3 / 1:50 @ A1

0 1 2 3 4 5 m
metres

Land to rear of 43 Sea Road
EAST PRESTON (and land to rear of)
Existing details 01
Oct 2019