



PROPOSED ELEVATIONS

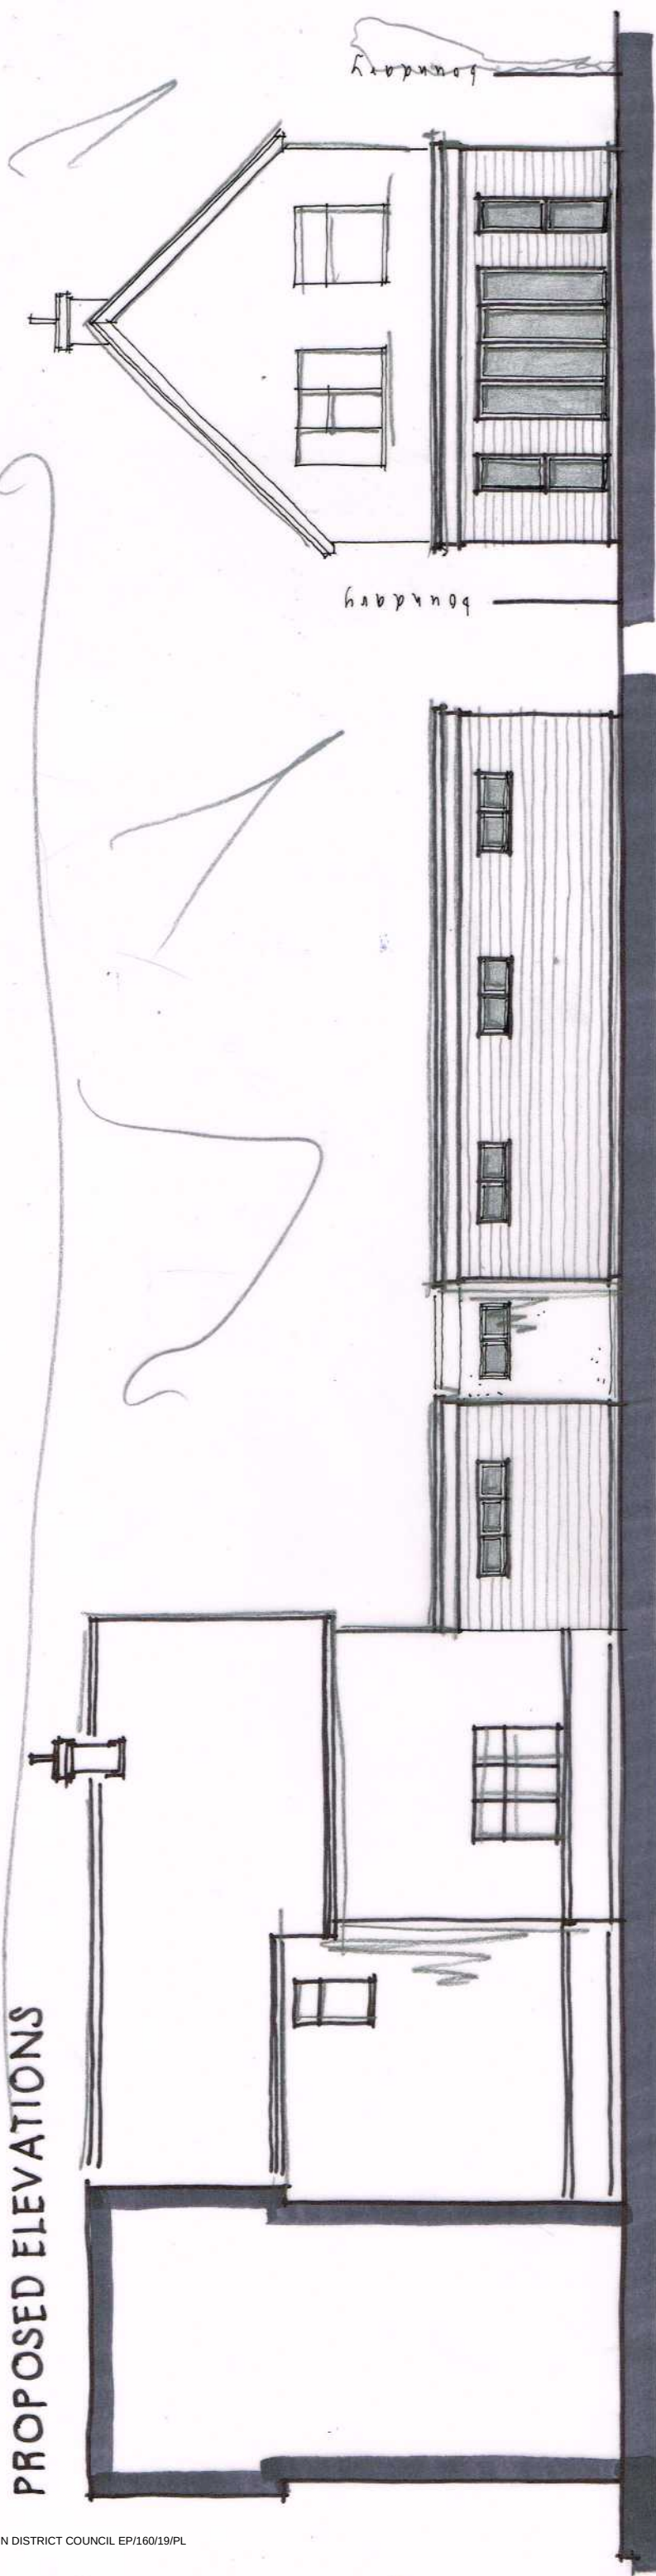

SIDE (S) ELEVATION 1:100 @ A3

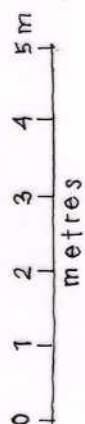

REAR (e)



SECTION A-A

SIDE (n)