


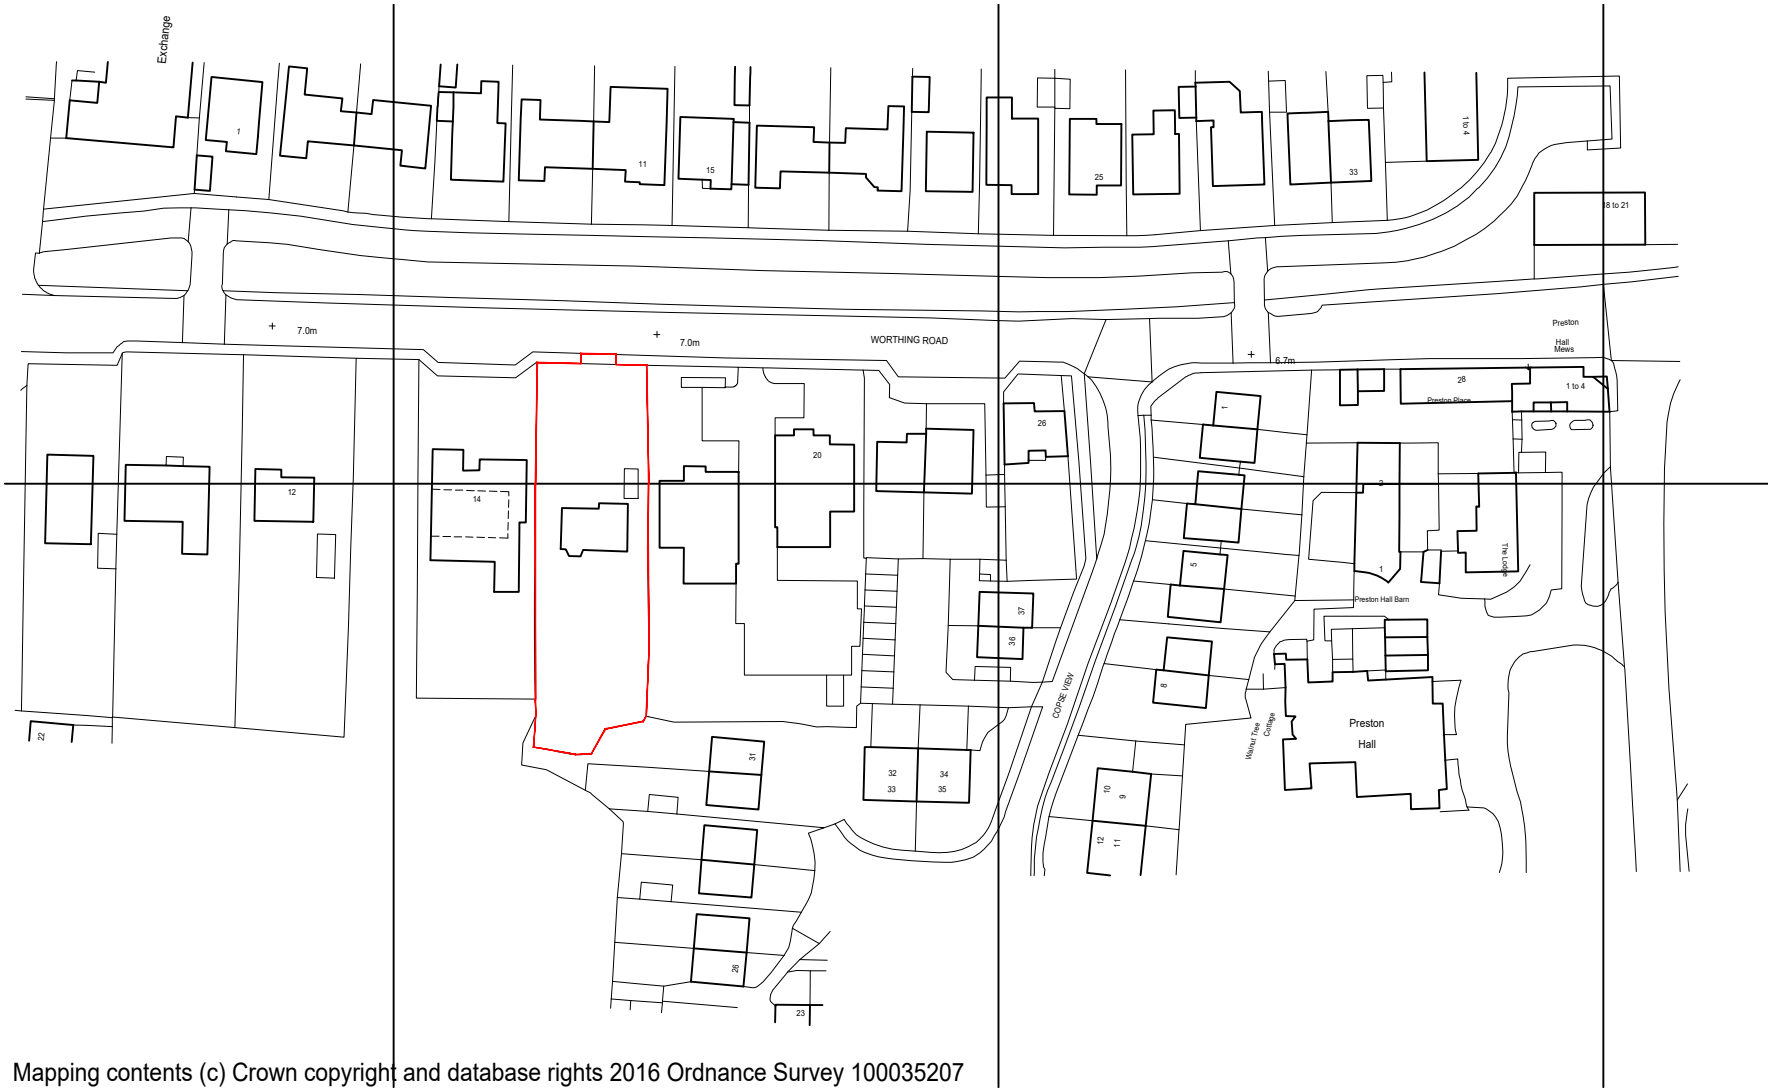

Mapping contents (c) Crown copyright and database rights 2016 Ordnance Survey 100035207


Location Plan as existing - 1:1250 @ A1



scale bar - 1:1250 @ A1



Block Plan As Proposed - 1:500 @ A1

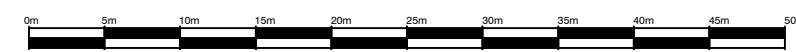


scale bar - 1:500 @ A1

NOTES

- DO NOT SCALE OFF THIS DRAWING EXCEPT FOR PLANNING PURPOSES
- CHECK ALL DIMENSIONS ON SITE BEFORE ANY WORK IS COMMENCED
- ALL GOODS MATERIALS AND WORKMANSHIP MUST CONFORM WITH CURRENT BUILDING REGULATIONS, BRITISH STANDARDS AND CODES OF PRACTICE
- COPYRIGHT OF THIS DRAWING IS RETAINED BY THE ARCHITECT AND IT MUST NOT BE REPRODUCED WITHOUT WRITTEN CONSENT

REV	DATE	BY	AMENDMENT
-----	------	----	-----------

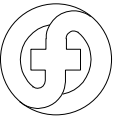**folkes architects**

The Old Forge
6 Church Street
Barnington
West Sussex
BN15 1AA

L 01903 868629
info@folkesarchitects.co.uk

CLIENT
Randall & Chisnall Construction Ltd

JOB TITLE
**Proposed Development
16 Worthing Road
East Preston
Littlehampton
BN16 1AZ**

DRAWING TITLE
Location & Block Plans

PLANNING SSUE

DATE Aug '19	SCALE as indicated	DRAWN BY ec
		CHECKED BY mf

JOB NO. 19049	DRAWING NO. 2.06	REVISION
-------------------------	----------------------------	----------