

Section A-A

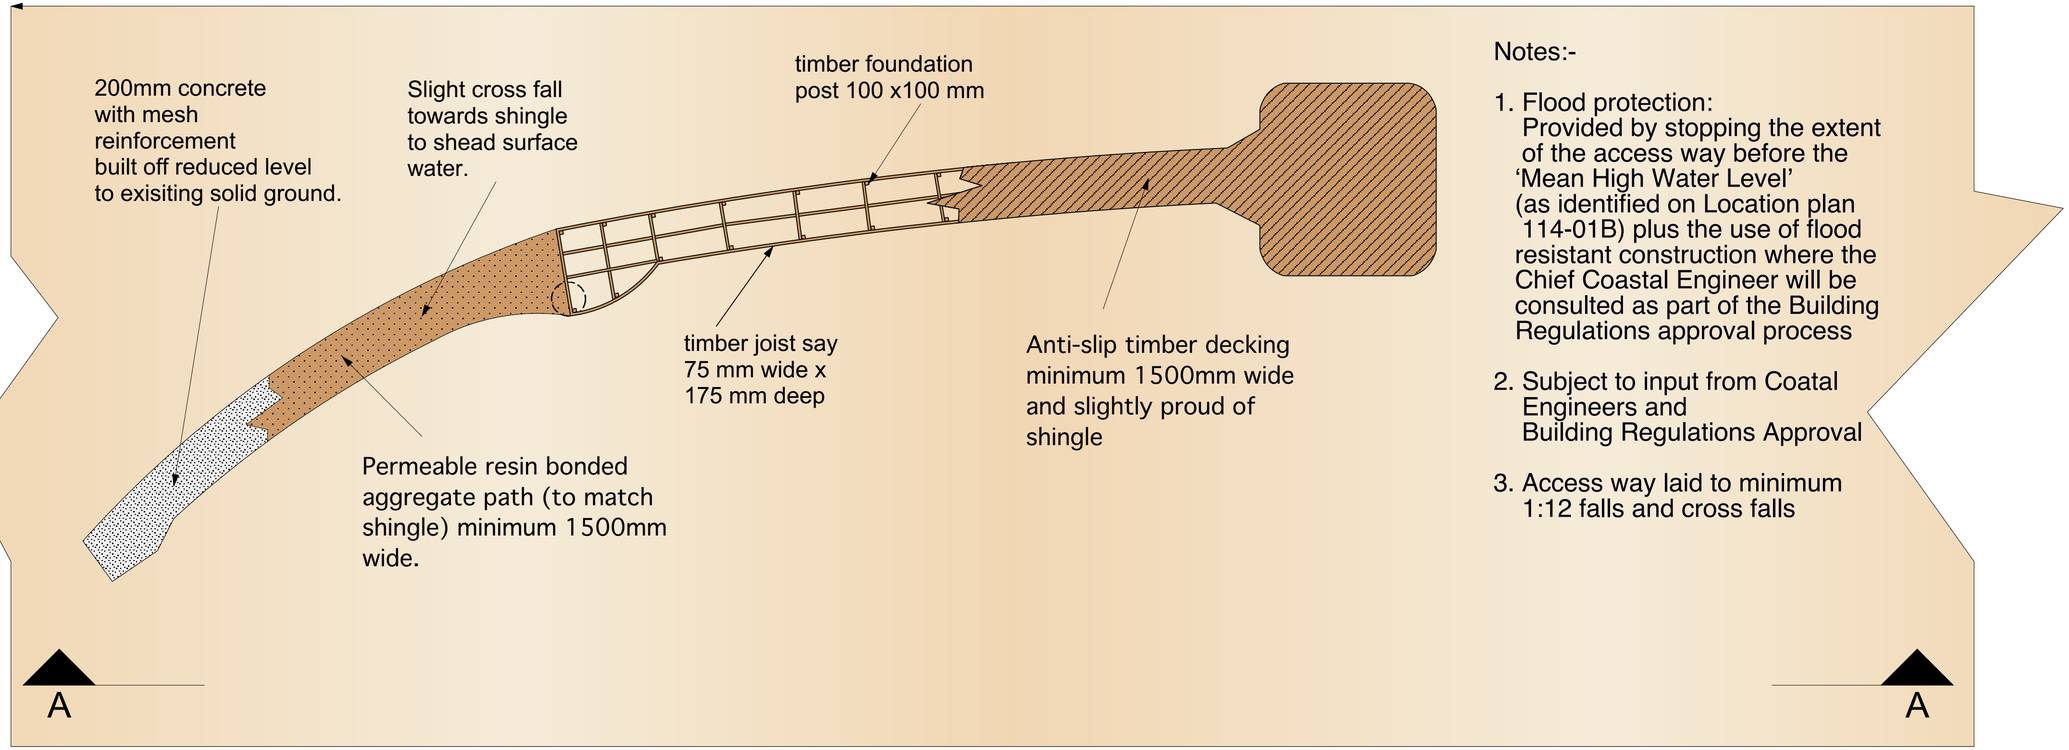

Notes:-

1. Flood protection:
   Provided by stopping the extent of the access way before the 'Mean High Water Level' (as identified on Location plan 114-01B) plus the use of flood resistant construction where the Chief Coastal Engineer will be consulted as part of the Building Regulations approval process

2. Subject to input from Coatal Engineers and Building Regulations Approval

3. Access way laid to minimum 1:12 falls and cross falls

Plan with cutaway sections

0 — 10 M

rev	description	drawn	date
A	Elevation added		4.11.14

Notes:

1.

© HOLOS Form Architecture Design Development , trading name of Holos Form Ltd

HOLOS Form Architecture Design Development

25, Upper Drive, East Preston, Littlehampton, West Sussex, BN16 1QN, UK
mail@holosform.com tel+44(0)1903 770056 www.holosform.com

project: East Preston Beach Access Group

title: Sea Road Beach Acess
Plan and Elevation

date: Nov. 2014 | scale: 1:100 (A2)

job no. 114 | cad file | dwg no. 114-03 | rev A