rev	desription	drawn	date
A	Note re. conc. finish added		20.6.13
B	Revised following meeting on site on 14.8.13		15.8.13
C	Minor changes to viewing area shape and notes for TP submission		26.1.14 30.8.14
D	Re-scaled from 1:150 to 1:200		04.11.14

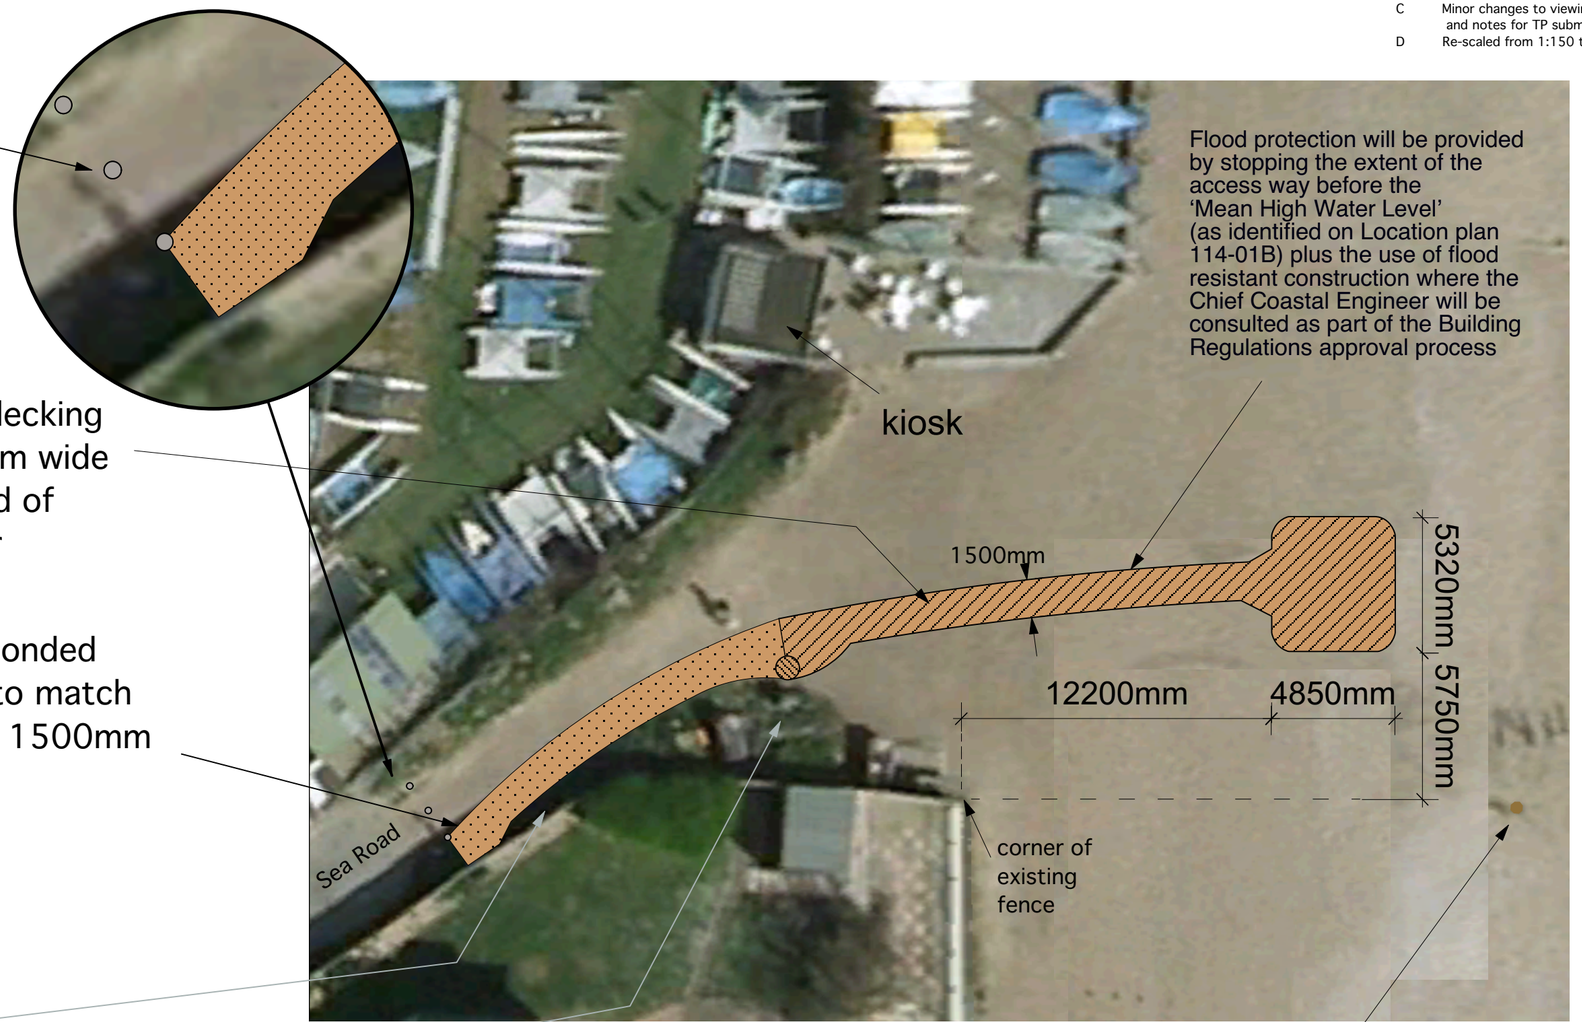

Notes:

HOLOS Form Architecture Design Development

25, Upper Drive, East Preston, Littlehampton, West Sussex, BN16 1QN, UK
mail@holosform.com tel+44(0)1903 770056 www.holosform.com

© HOLOS Form Architecture Design Development , trading name of Holos Form Ltd

dwg title Sea Road Beach Access
Proposed Site Plan

project Beach Access, Sea Road, East Preston, Littlehampton, BN16 1PD

date	scale
Oct. 2012	1:200 (A3)

job no.	cad file	dwg no.	rev
114	114-0C	114-02	D