



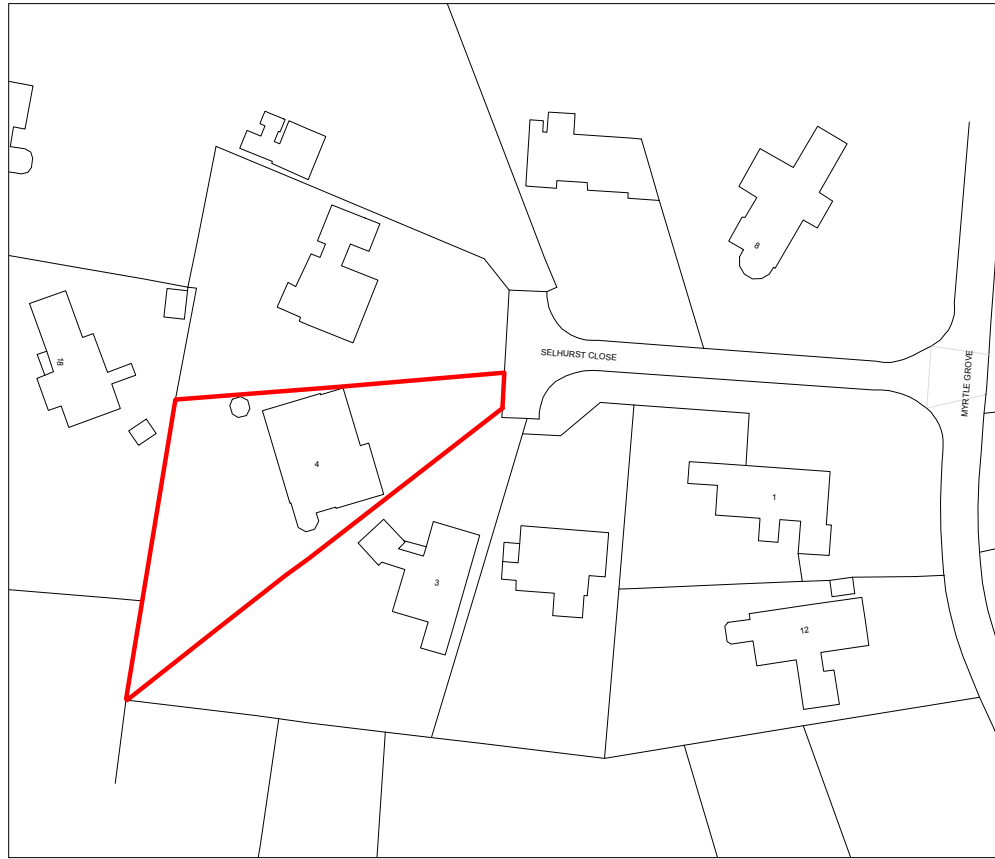


Ordnance Survey (c) Crown Copyright 2021. All rights reserved. Licence number 100022432

Location Plan
1:1250

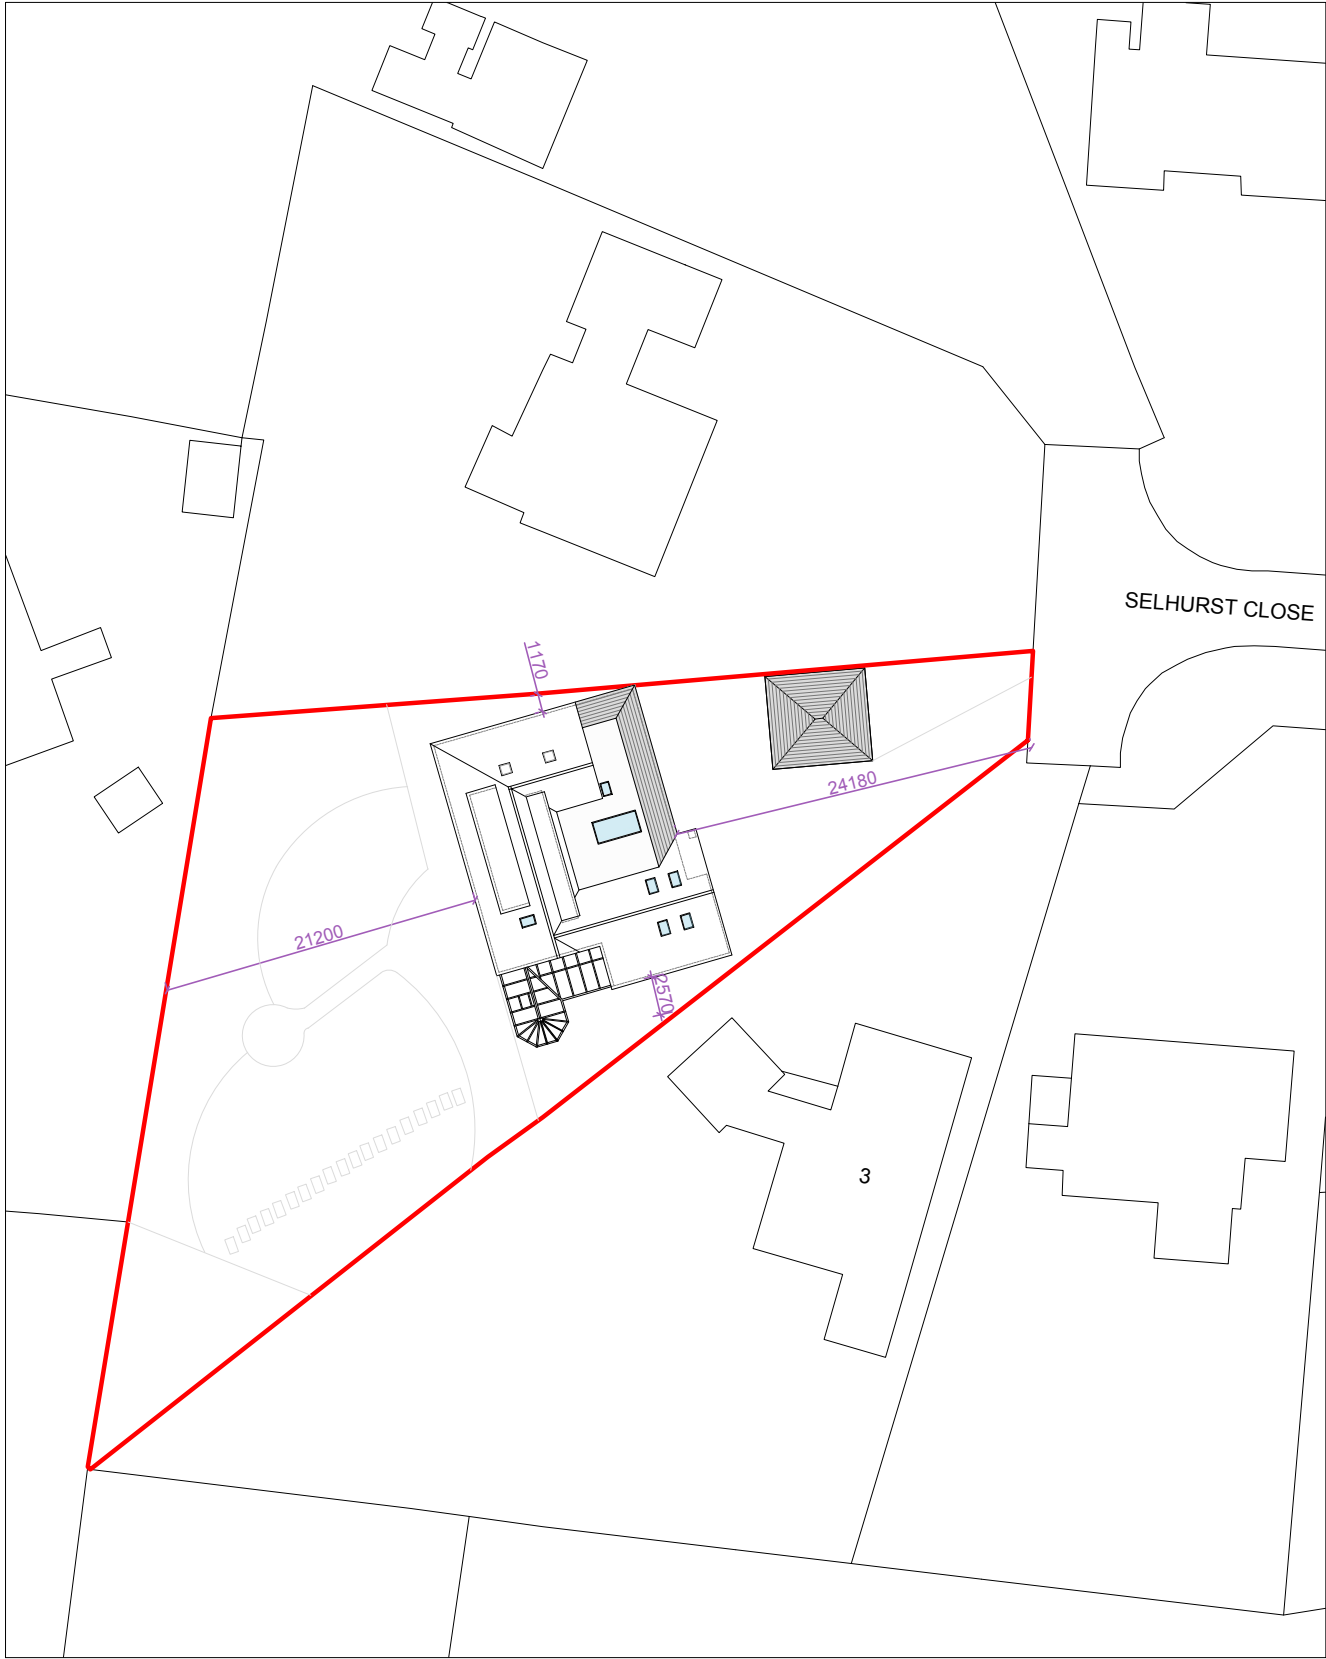

Ordnance Survey (c) Crown Copyright 2021. All rights reserved. Licence number 100022432

Block Plan
1:500

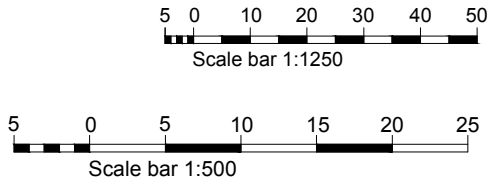

Notes:

Red Lines - depicts boundary of subject property and forms application site.

Revisions:

This drawing is the property of Fuller Associates and is not to be copied reproduced, retained or disclosed to any unauthorised person either wholly or in part without prior consent. Do not scale from this drawing except for Planning purposes. Use all figured dimensions only. All figured dimensions to be checked on site prior to construction. All discrepancies, errors and omissions to be reported to Fuller Associates prior to construction. Layout and dimensions existing building to be checked on site.

Chartered Surveyors • Architectural Design

FULLER
ASSOCIATES

10-11 The Parade, Willowhayne Crescent,
East Preston, West Sussex BN16 1NS

tel: 01903 774754

email: architectural@fuller-associates.co.uk
www.fuller-associates.co.uk

Job Title

4 Selhurst Close, East Preston

Client

Mr & Mrs D Holt

Drawing Name

Location and Block Plans -
Proposed

Drawing Status

Planning

Drawn by BF

Date Nov 21

Checked by DF

Date Nov 21

Drawing Scale

1:1250 and 1:500 at A3

Drawing No

Status

Revision

213040/ 10