



EXISTING WEST ELEVATION

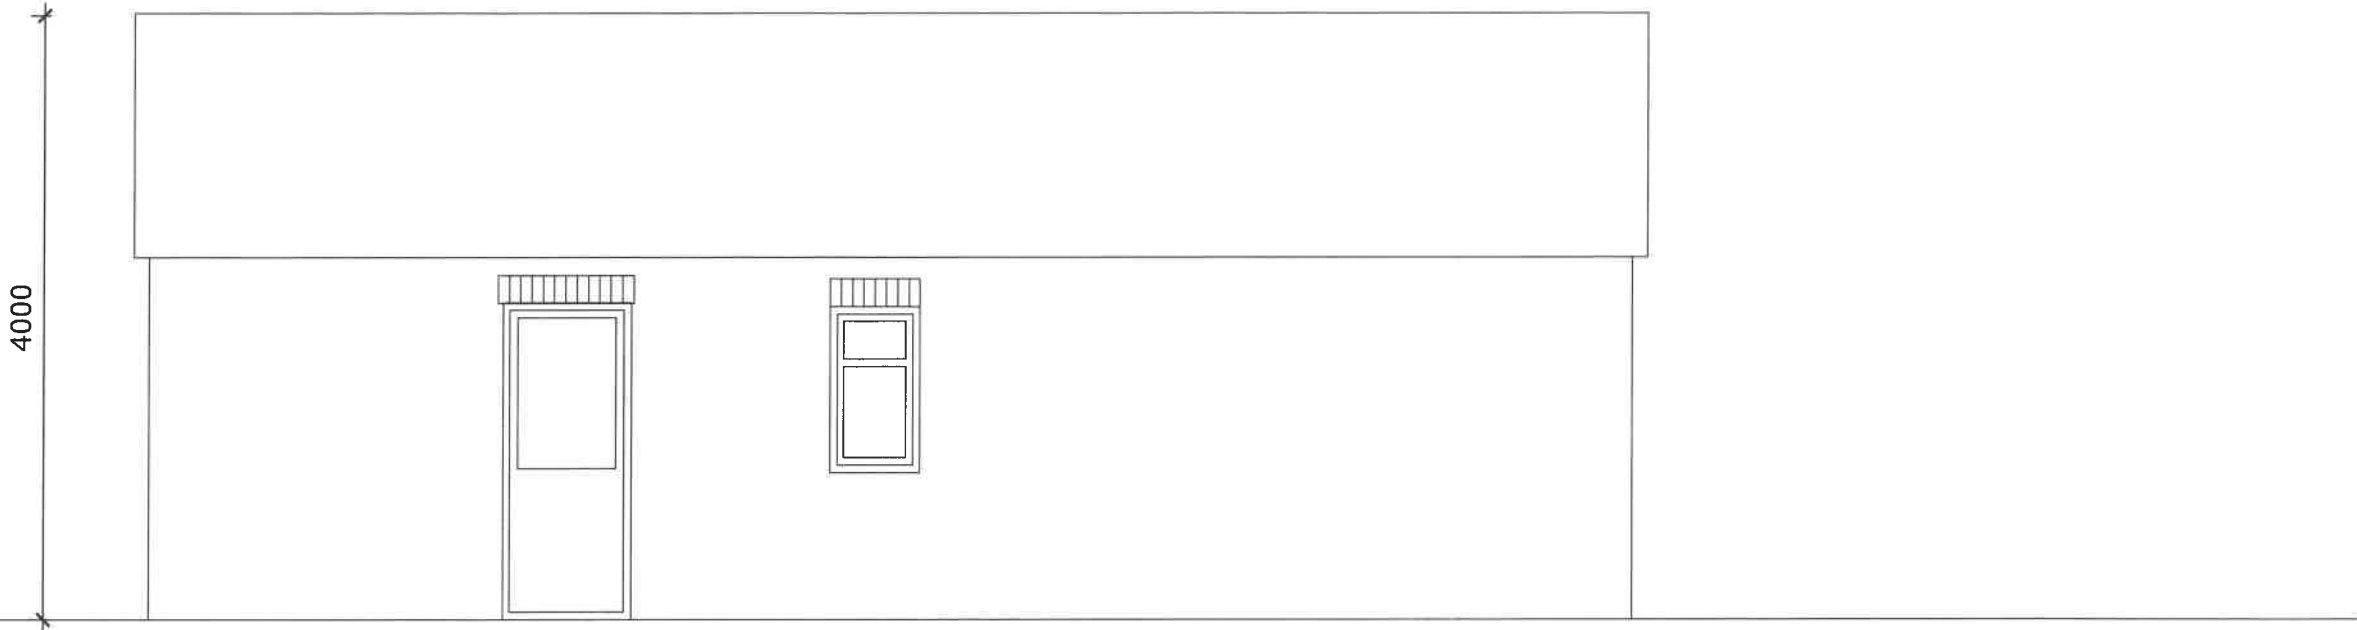

EXISTING SOUTH ELEVATION

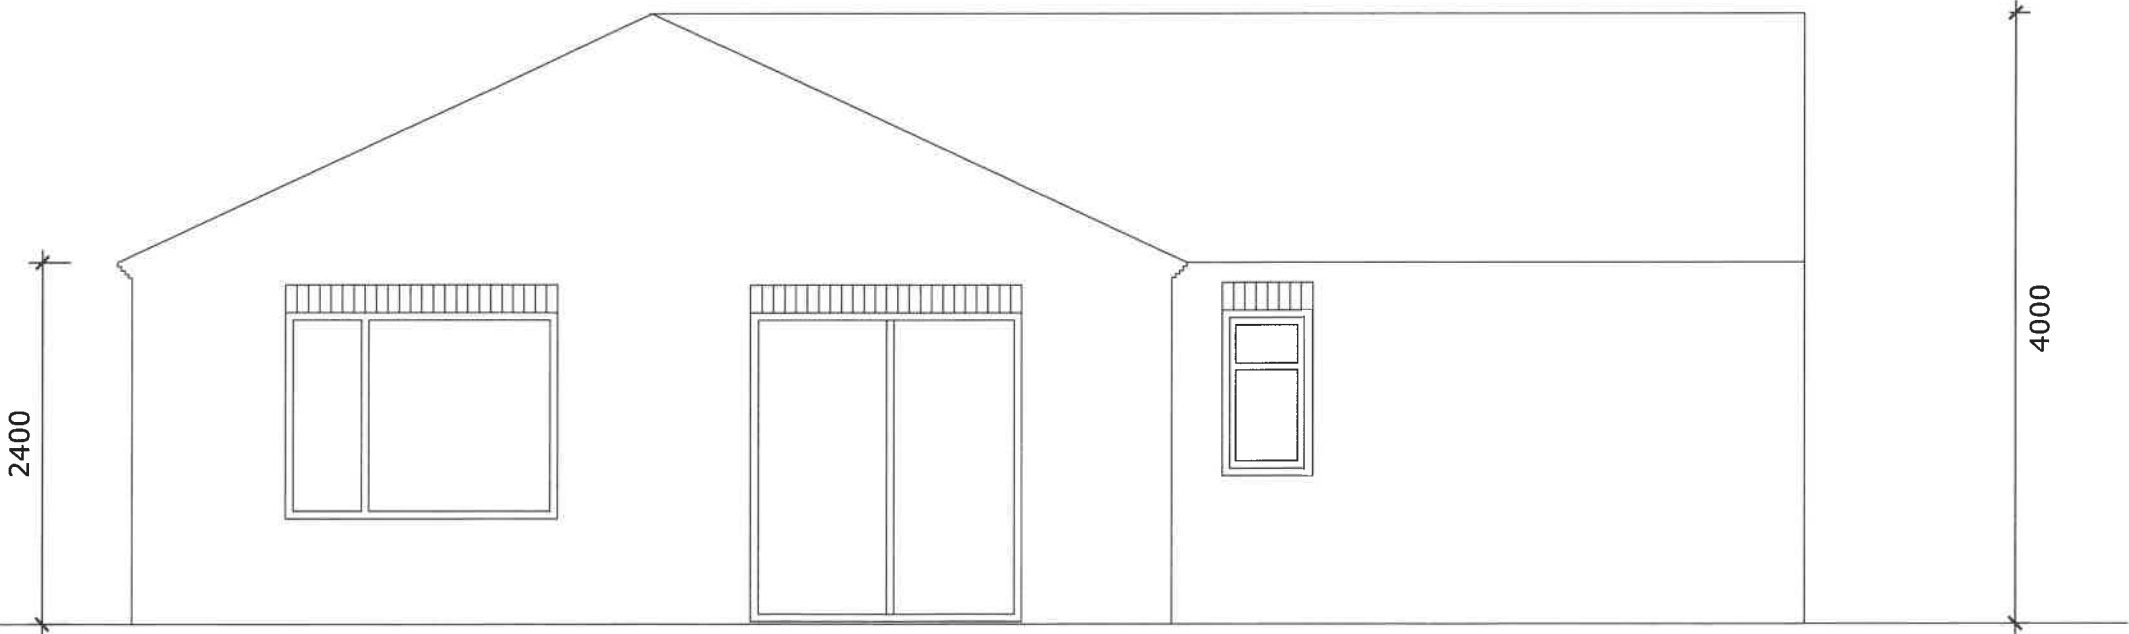

Jeco Projects Ltd
Mr P Armer / Ms C Glancy
80 Lavinia way
East Preston
BN16 1DD

Drawing 01