



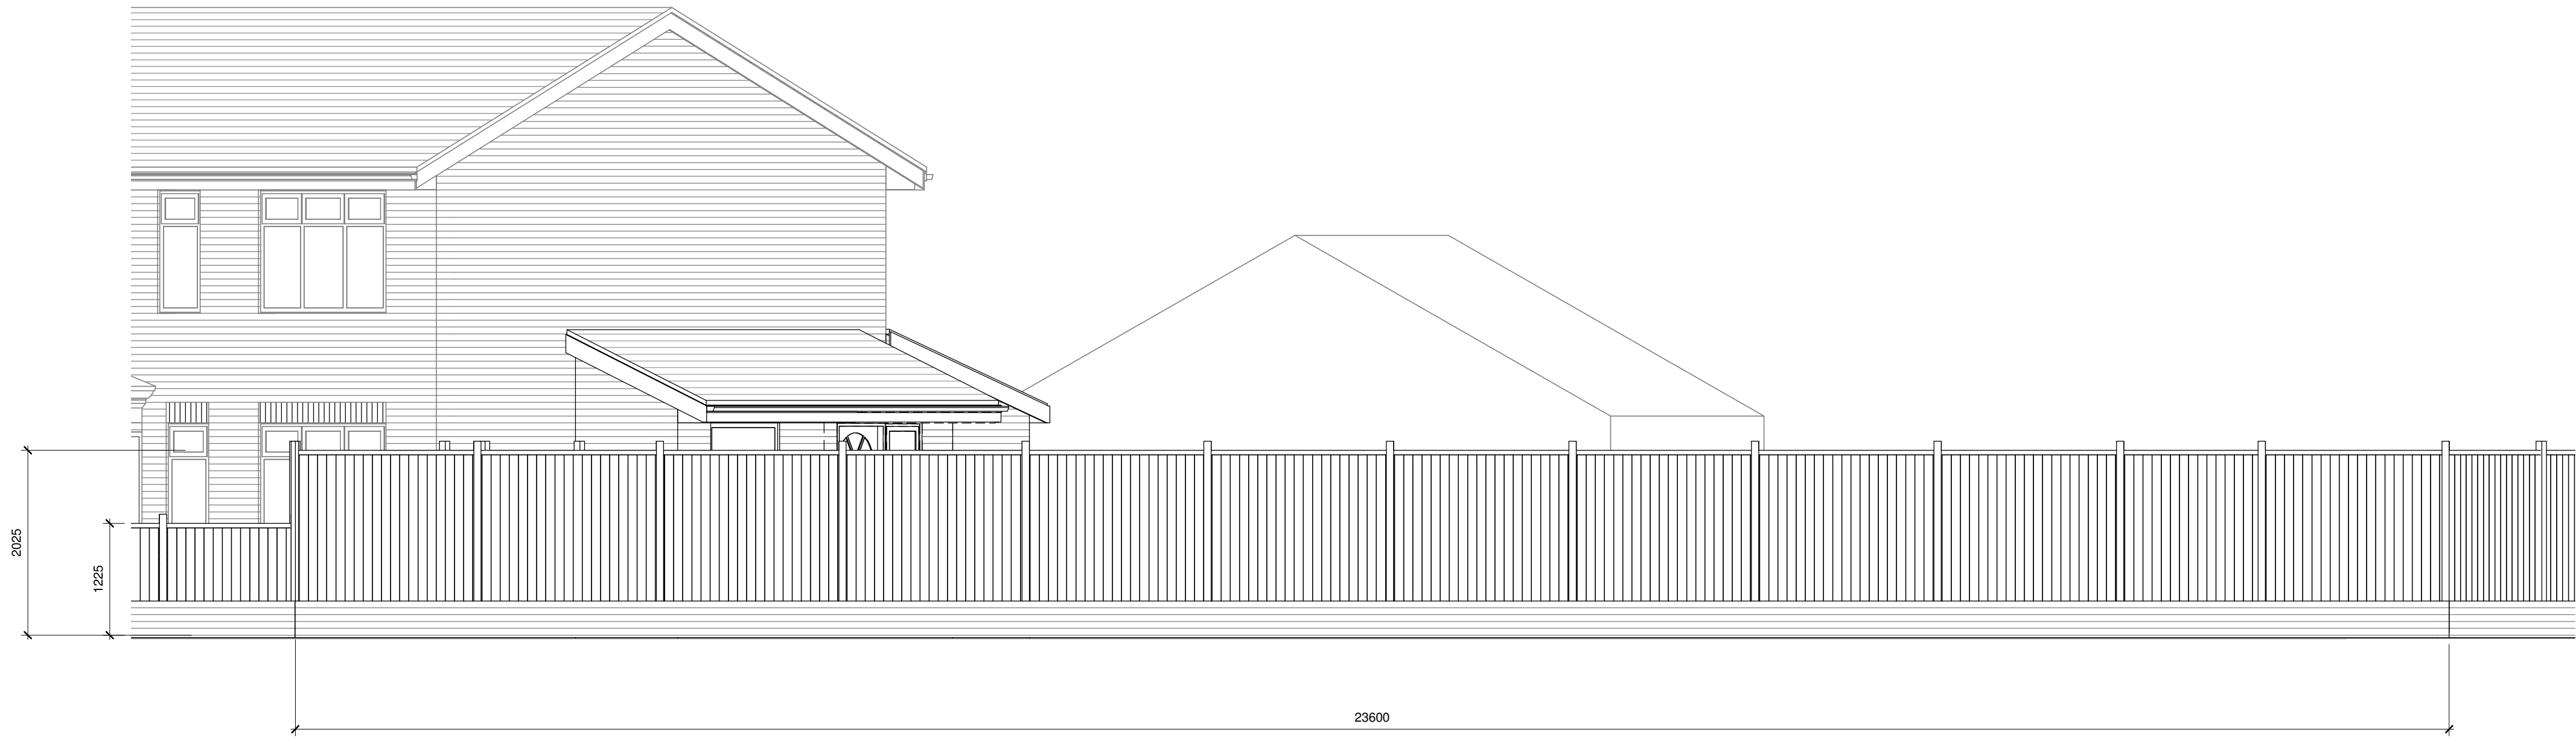

1 Fence Elevation 1
1 : 50

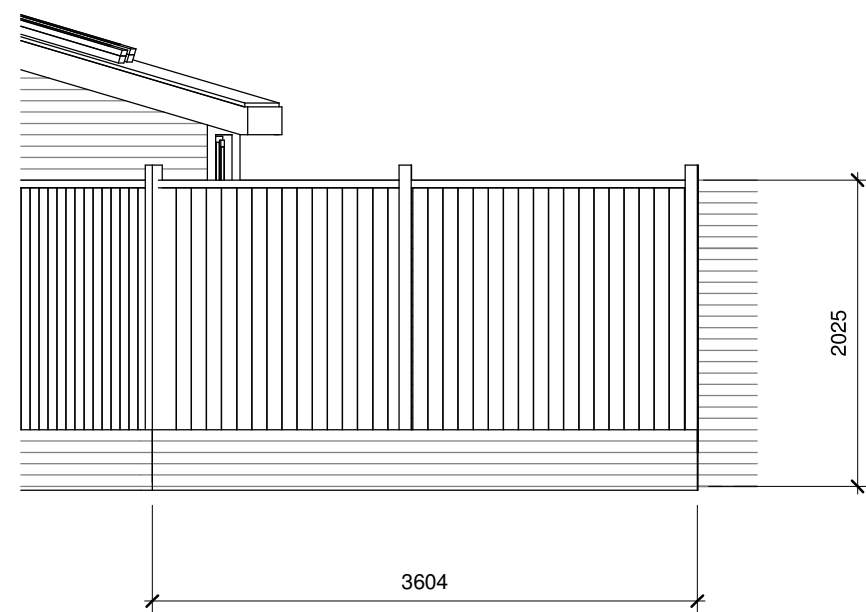

2 Fence Elevation 2
1 : 50



3 Fence Elevation 3
1 : 50

Rev.	Description	Date
A	Added at planners request	16.12.21



Client	Mrs Grace Morgan
Project	2 Vicarage Lane
Sheet	Fence Elevations

Project number	211025
Date	02.11.21
Drawn by	ng

GA 007

Scale
1:50 @ A1 / 1:100 @ A3
metres 1 2 3 4 5