




WEST ELEVATION EXISTING




NORTH ELEVATION EXISTING



SOUTH ELEVATION EXISTING

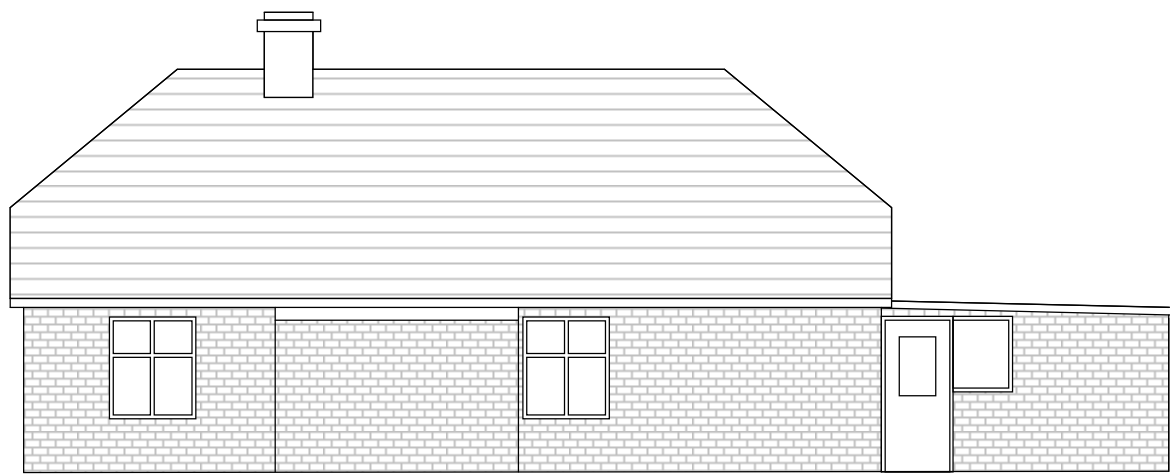


EAST ELEVATION EXISTING

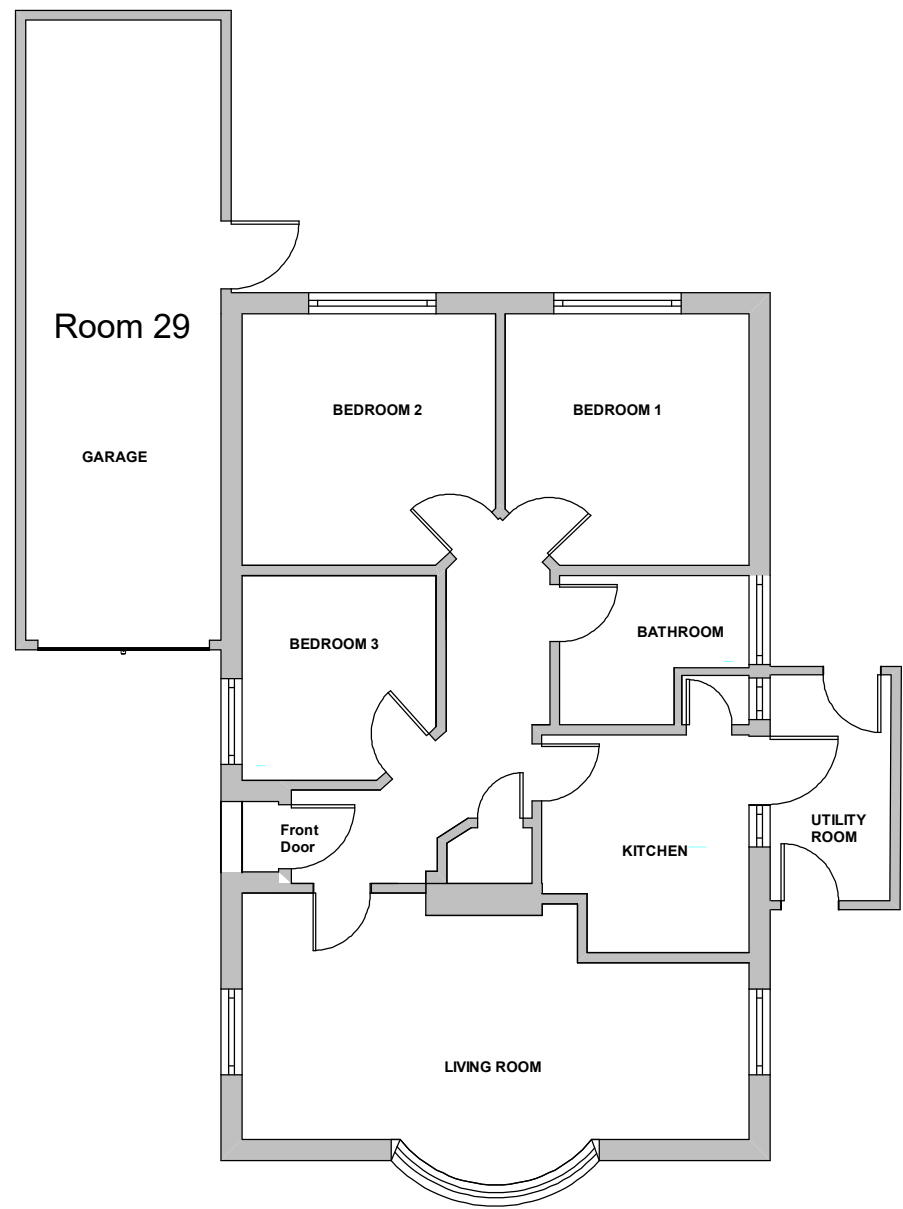


EXISTING FLOOR PLAN



NORTH

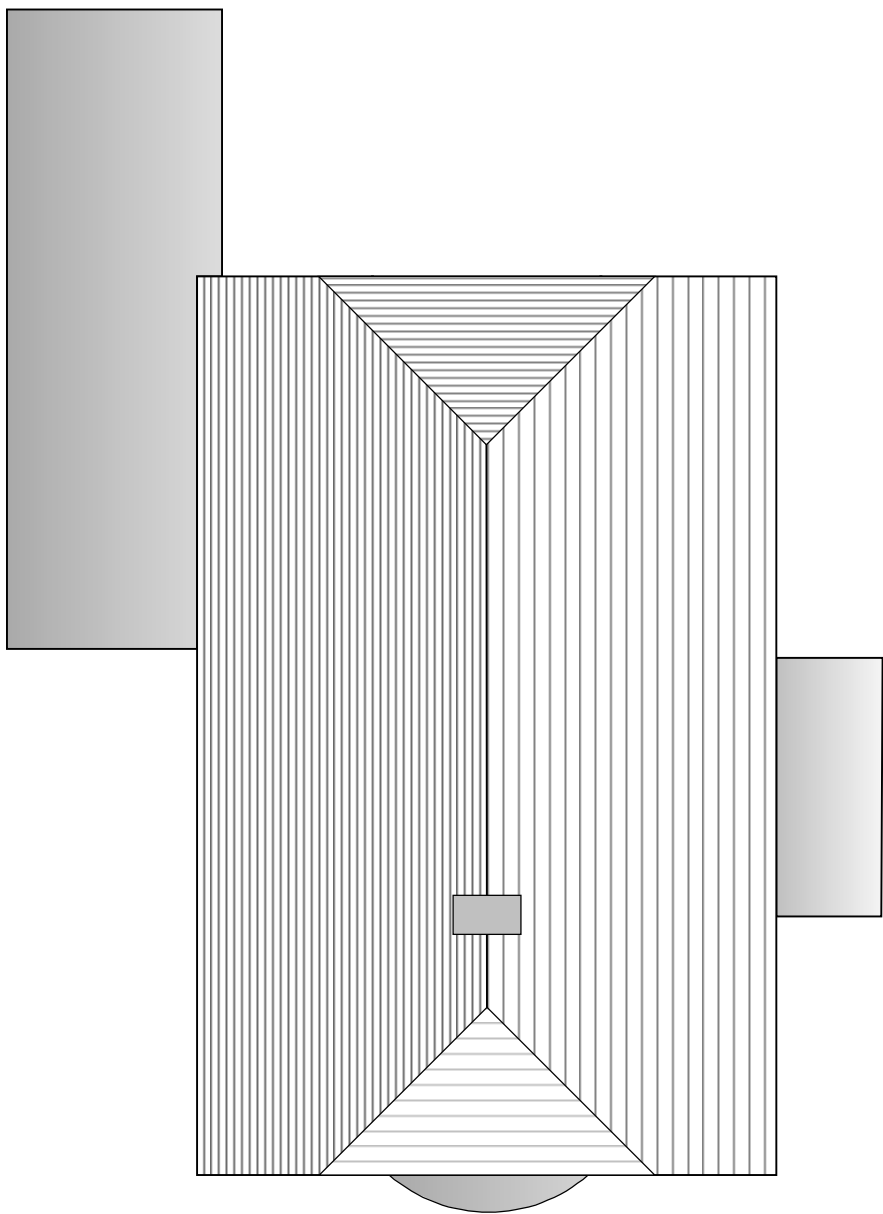


EXISTING ROOF PLAN

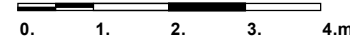

Proposed single story rear extension:
Following on from application EP/99/18/PDH in which it was determined prior approval was not required and conformed with permitted development, this new proposal looks to change the roof from a mansard to a full pitched roof and as such now requires planning consent.

Materials & Finishes:
All new areas are to match as closely as possible with the existing.

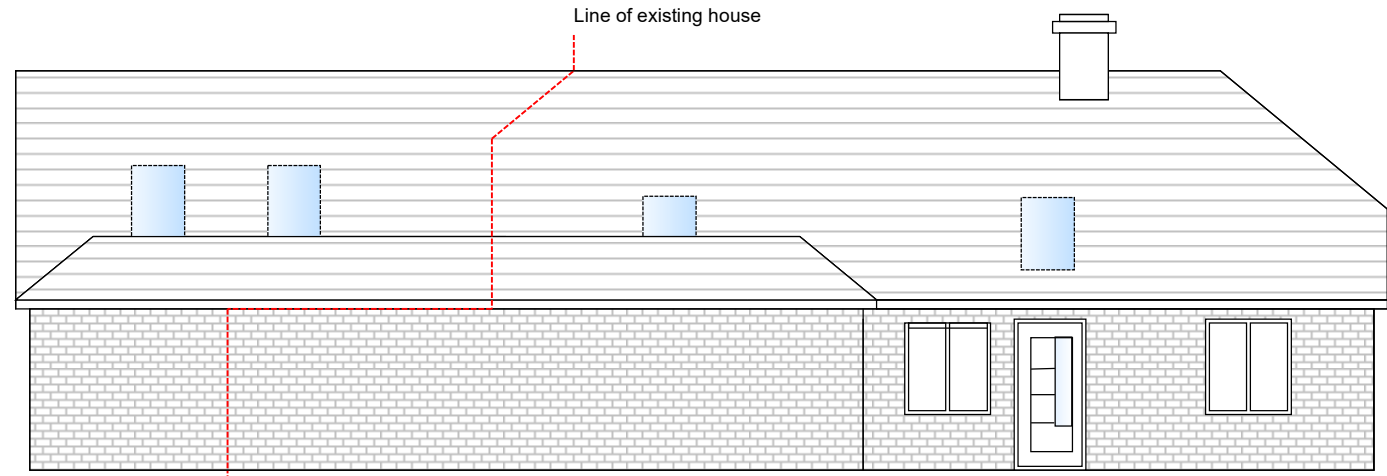


WEST ELEVATION PROPOSED




NORTH ELEVATION PROPOSED




SOUTH ELEVATION PROPOSED

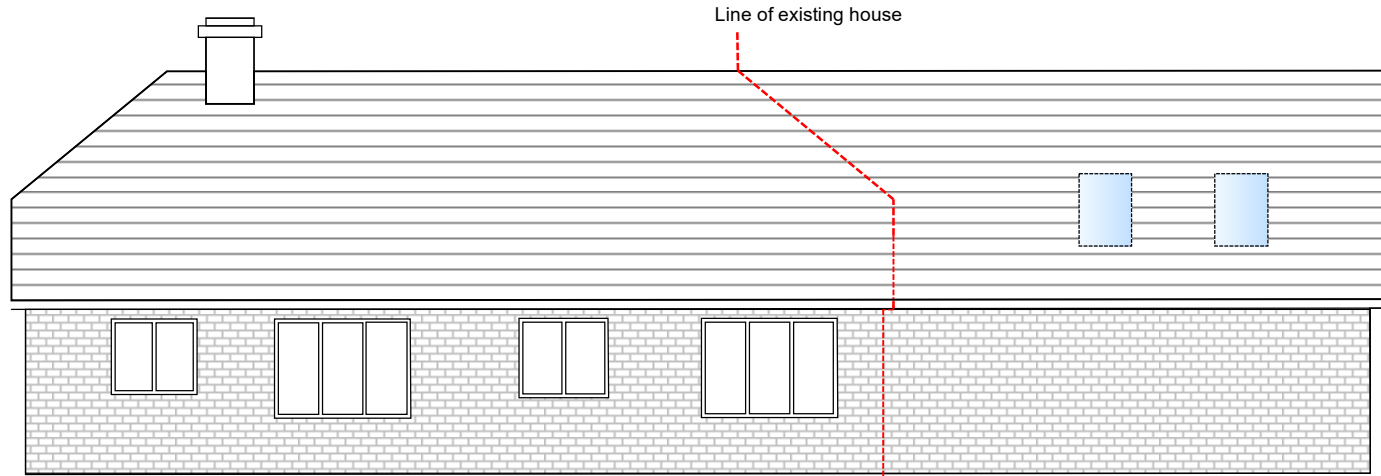


EAST ELEVATION PROPOSED

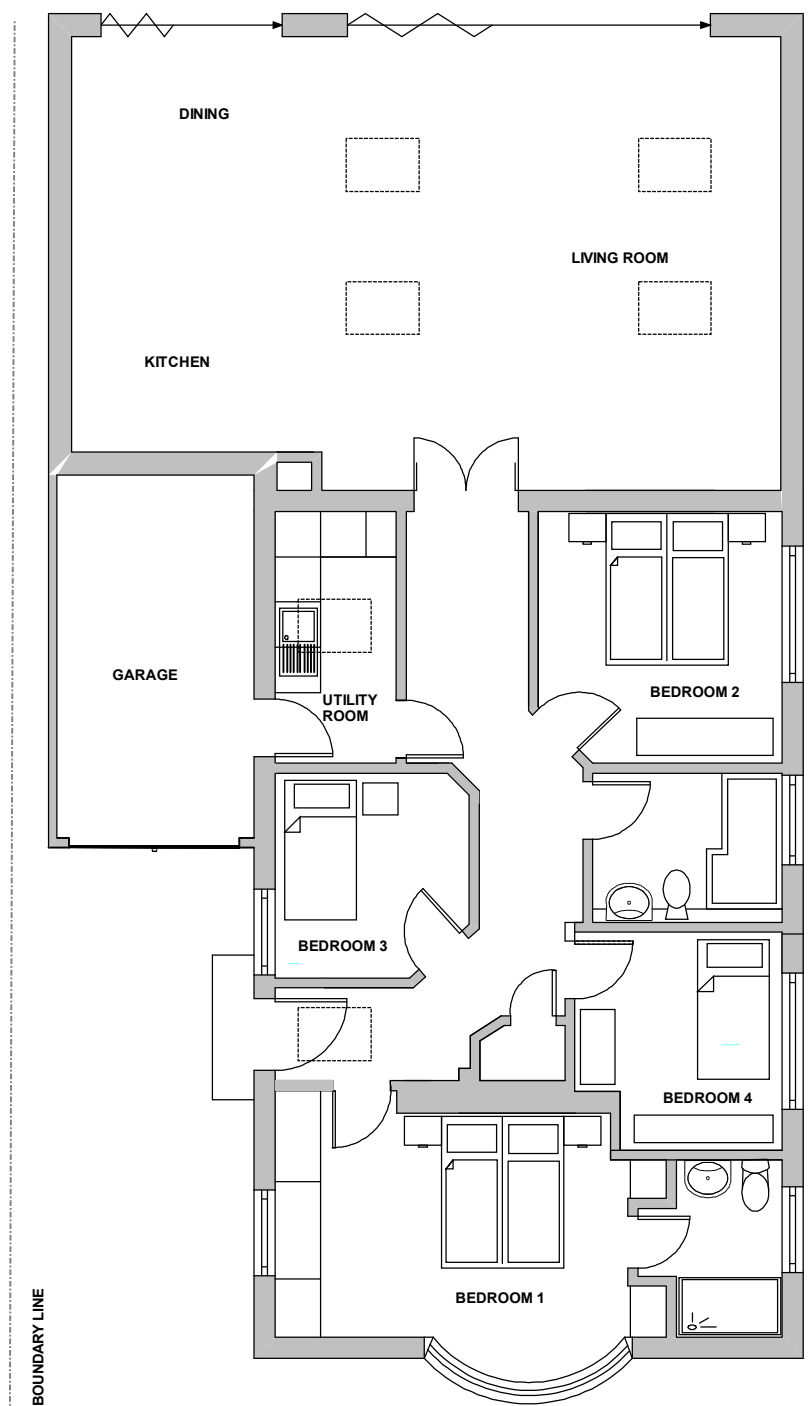

PROPOSED FLOOR PLAN

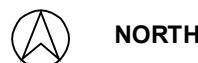

NORTH

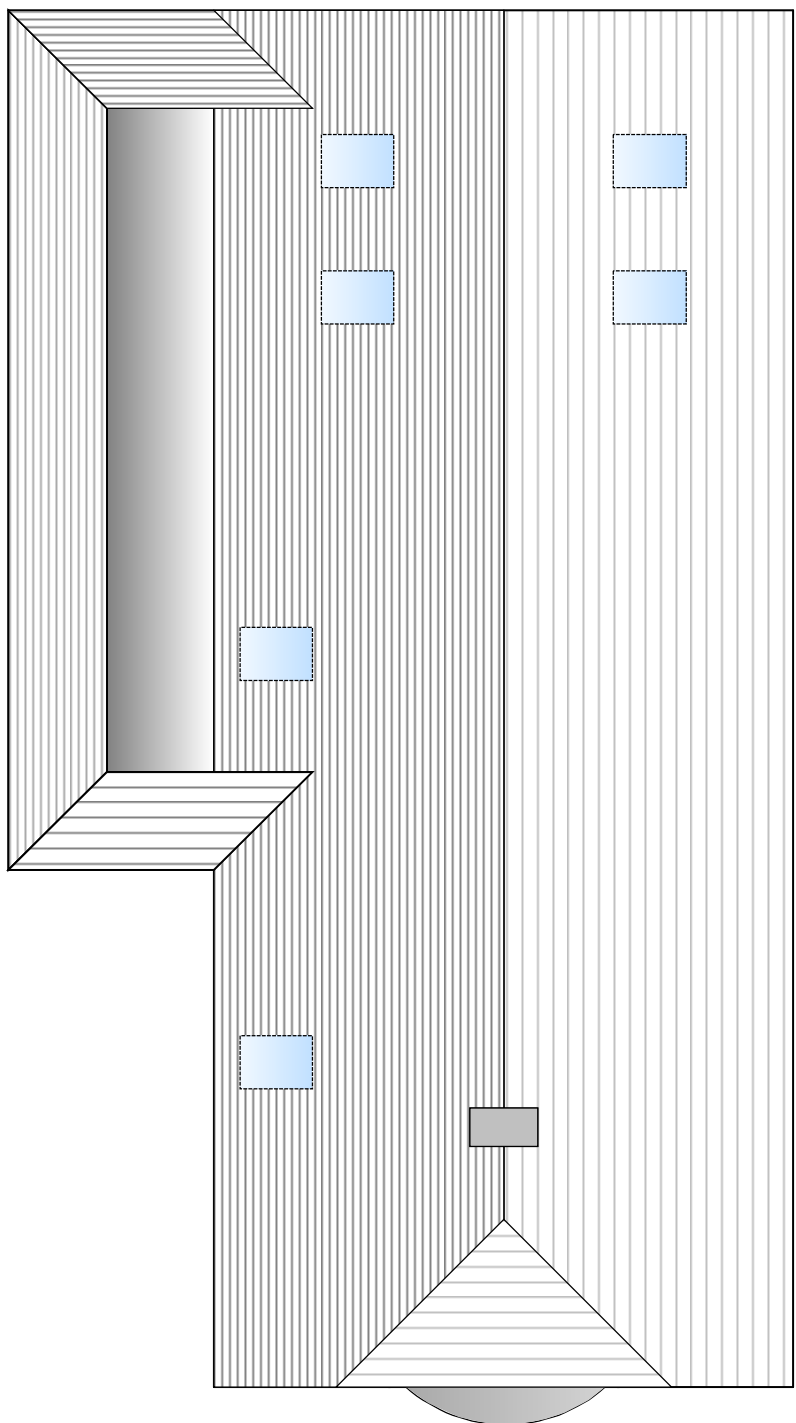

PROPOSED ROOF PLAN

CHECK SIZES ON SITE