
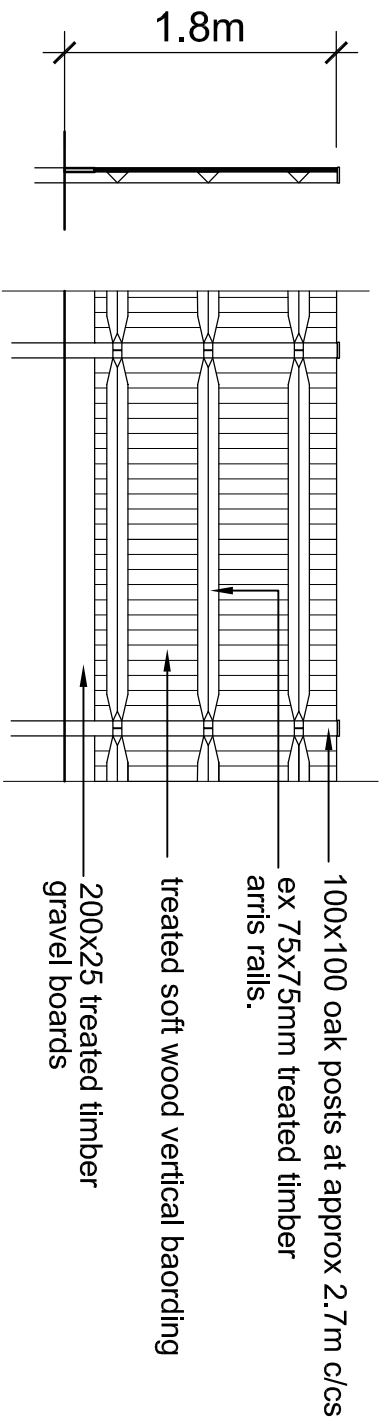



NOTES

DO NOT SCALE OFF THIS DRAWING EXCEPT FOR PLANNING PURPOSES
CHECK ALL DIMENSIONS ON SITE BEFORE ANY WORK IS COMMENCED
ALL GOODS MATERIALS AND WORKMANSHIP MUST CONFORM WITH CURRENT BUILDING REGULATIONS, BRITISH STANDARDS AND CODES OF PRACTICE
COPYRIGHT OF THIS DRAWING IS RETAINED BY THE ARCHITECT AND IT MUST NOT BE REPRODUCED WITHOUT WRITTEN CONSENT

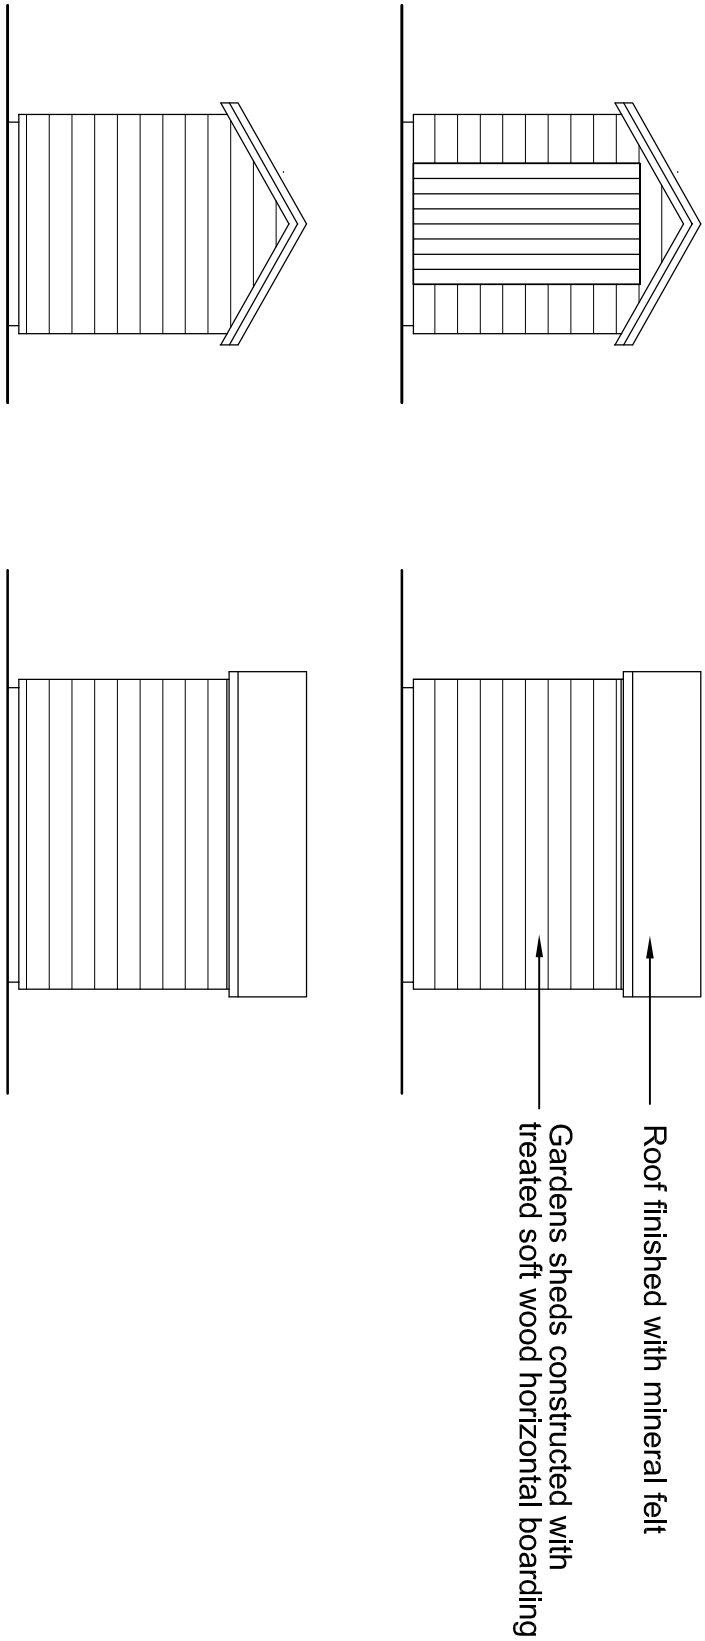


Detail of close boarded fence

Elevations

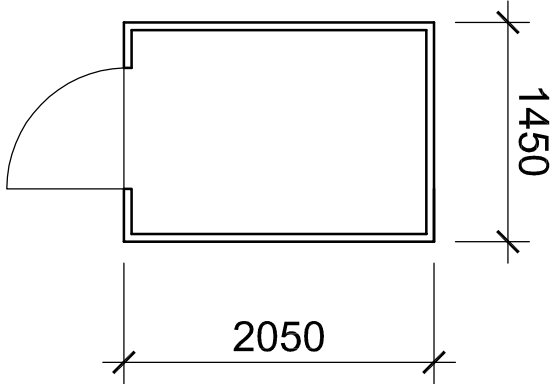


Plan

Cycle Store

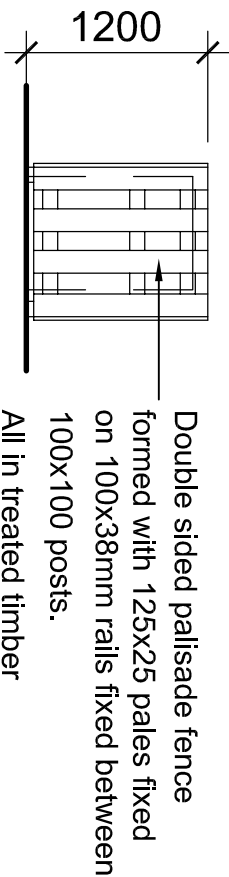


Elevation

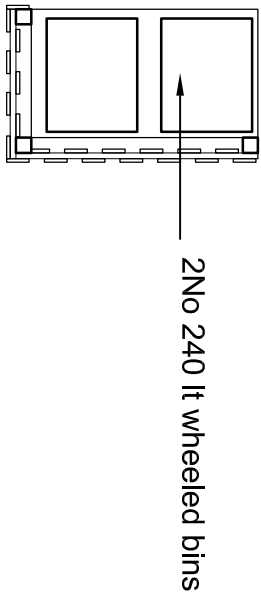

Plan

Bin store

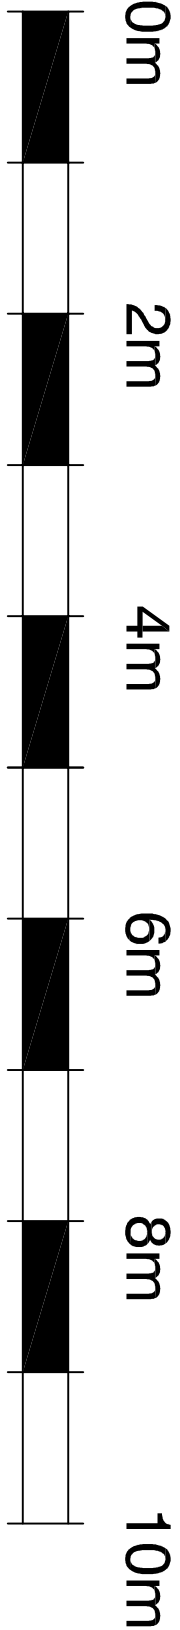

scale - 1:50 @ A2

folkes architects

THE DESIGN STUDIO
54 High Street
Widnes, Cheshire
WA14 3RD
info@folkesarchitects.co.uk

CLIENT
Dearden Homes

JOB TITLE
Proposed residential development at Beechlands Close, East Preston

DRAWING TITLE
Cycle store, Bin store and Fence details

DATE	SCALE	DRAWN BY	CHECKED BY
March 2017	1:50 @ A2	GIM	

JOB NO.	DRAWING NO.	REVISION
1671	2.04	