



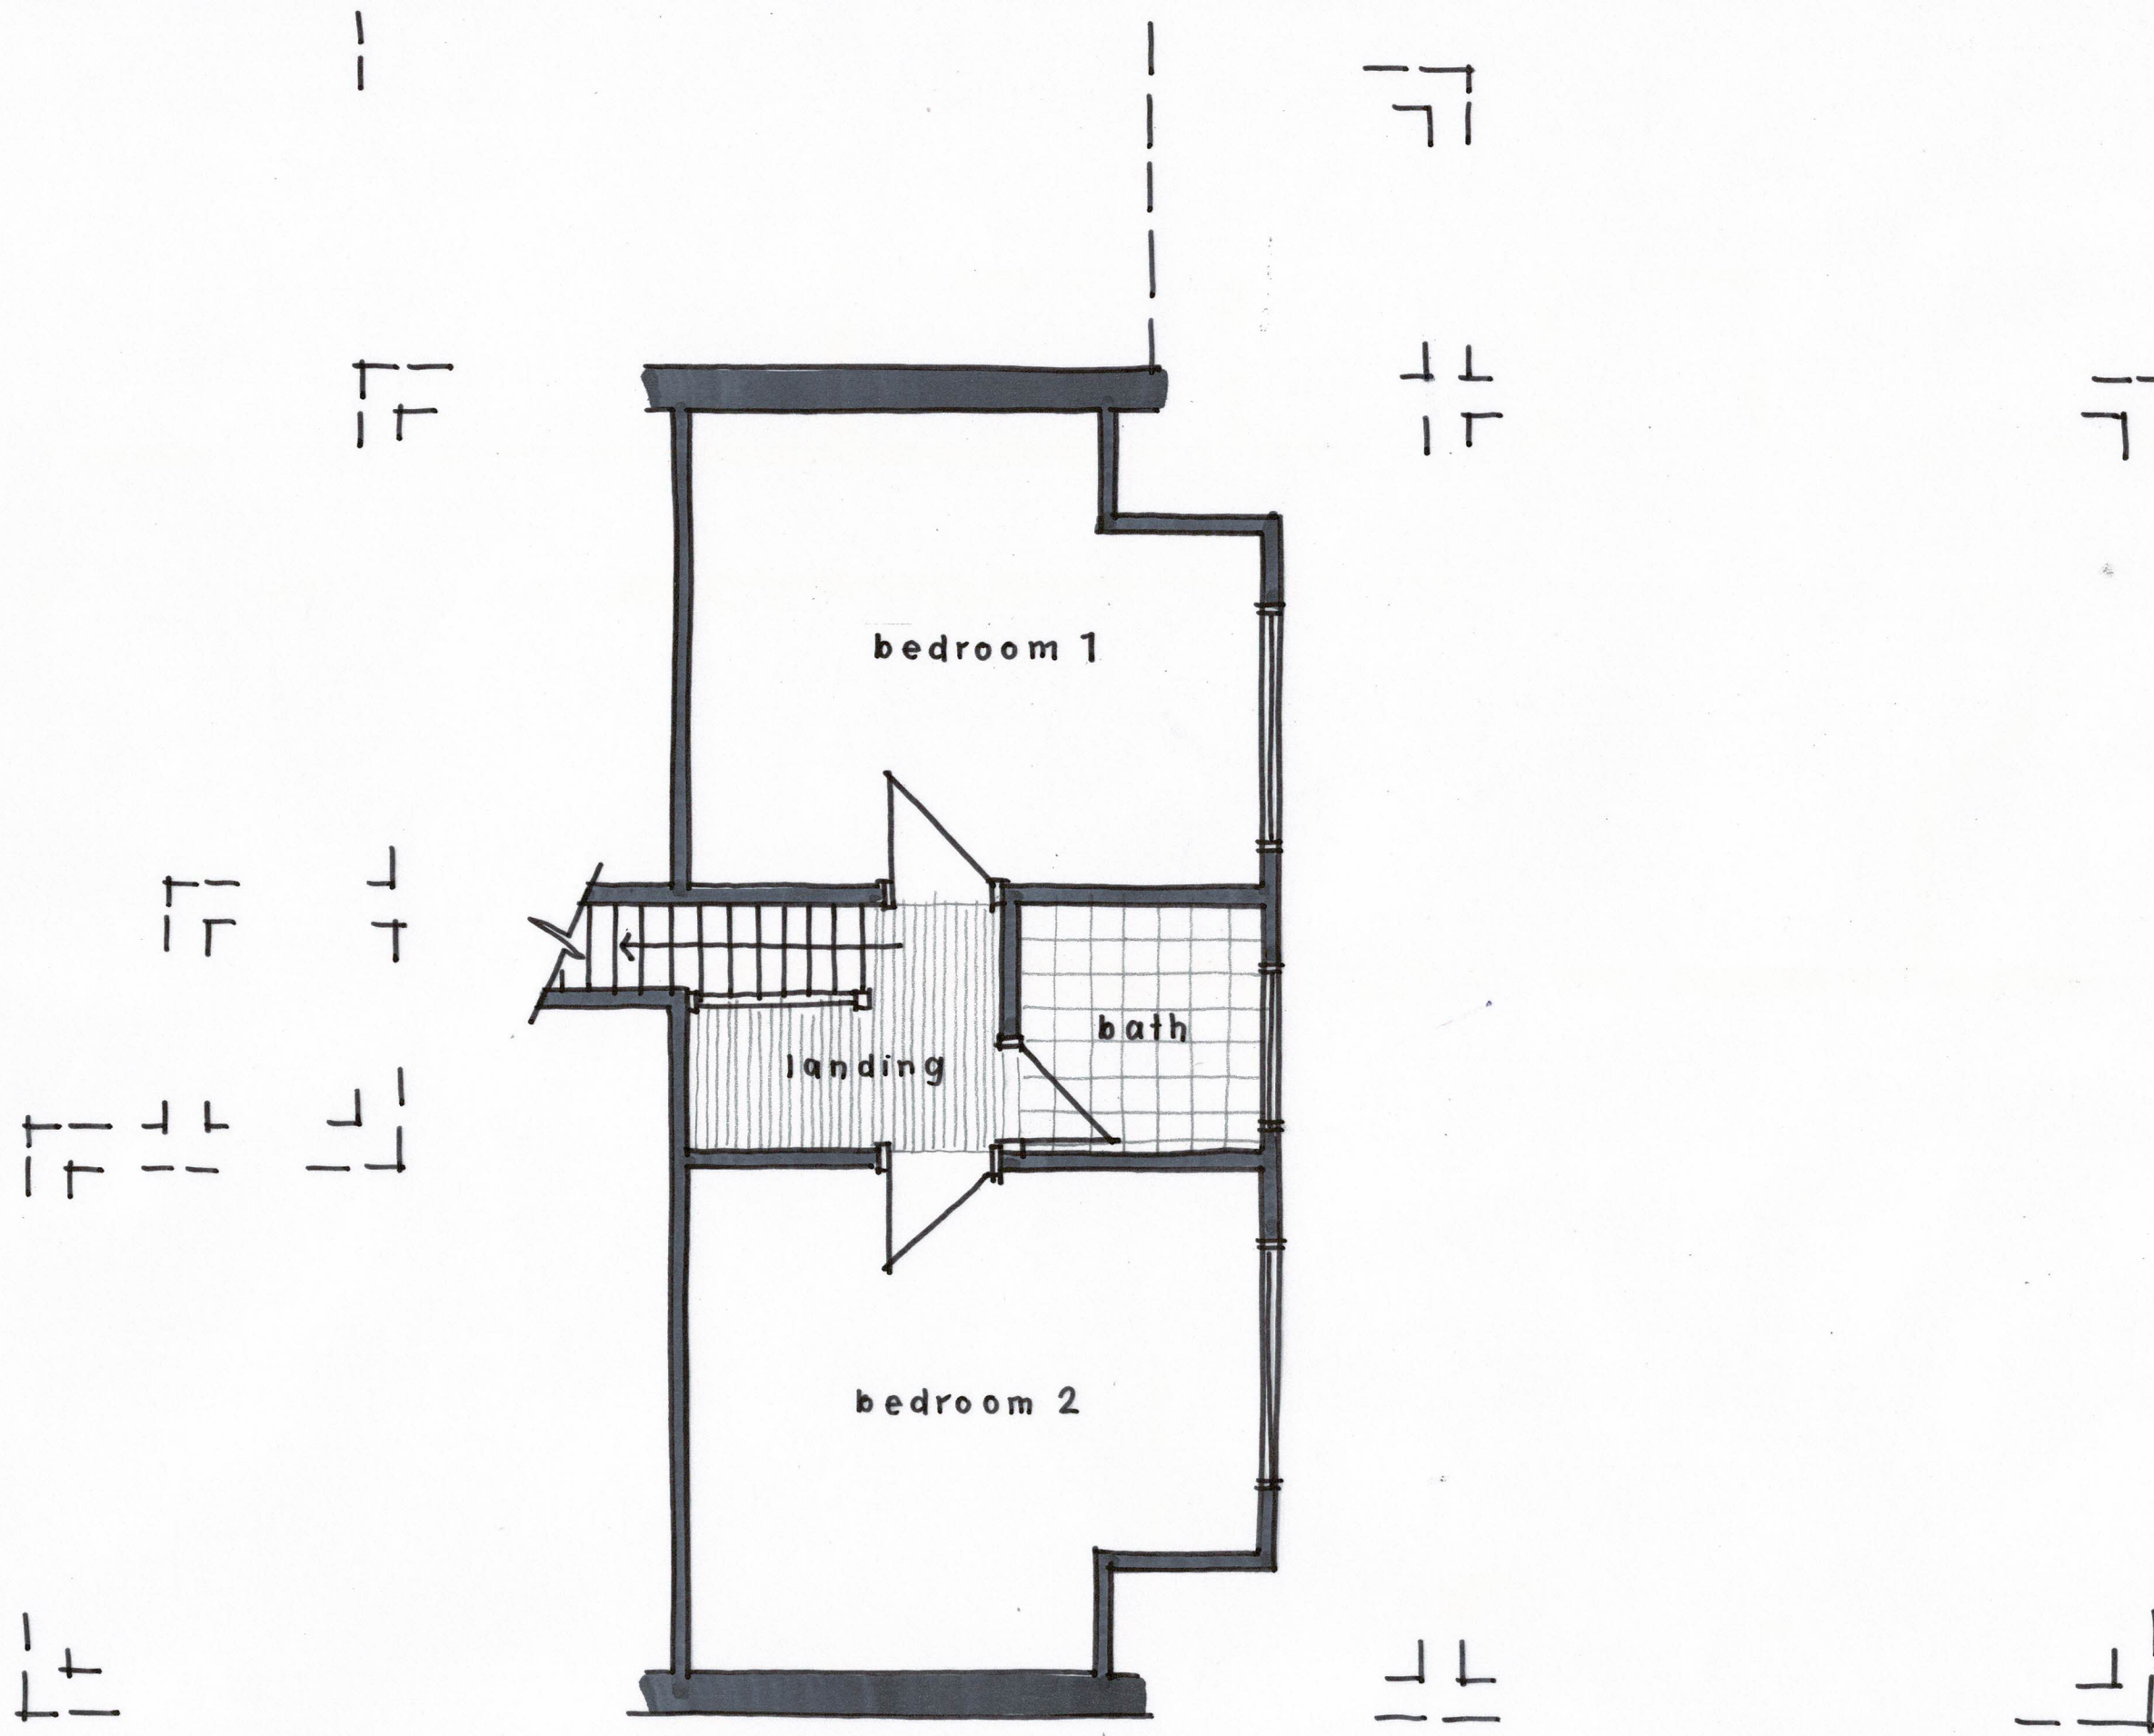

Wayne Gander MCIAT
Architectural Technologist
98 Durrington Lane, Worthing
West Sussex BN13 2RQ
E : waynegander08@gmail.com

1st FLOOR PLAN 1:50 @ A3

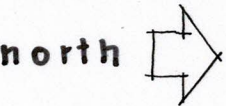

11 WORTHING ROAD, EAST PRESTON
Existing details 01
Oct 2021