

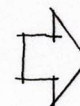


north 

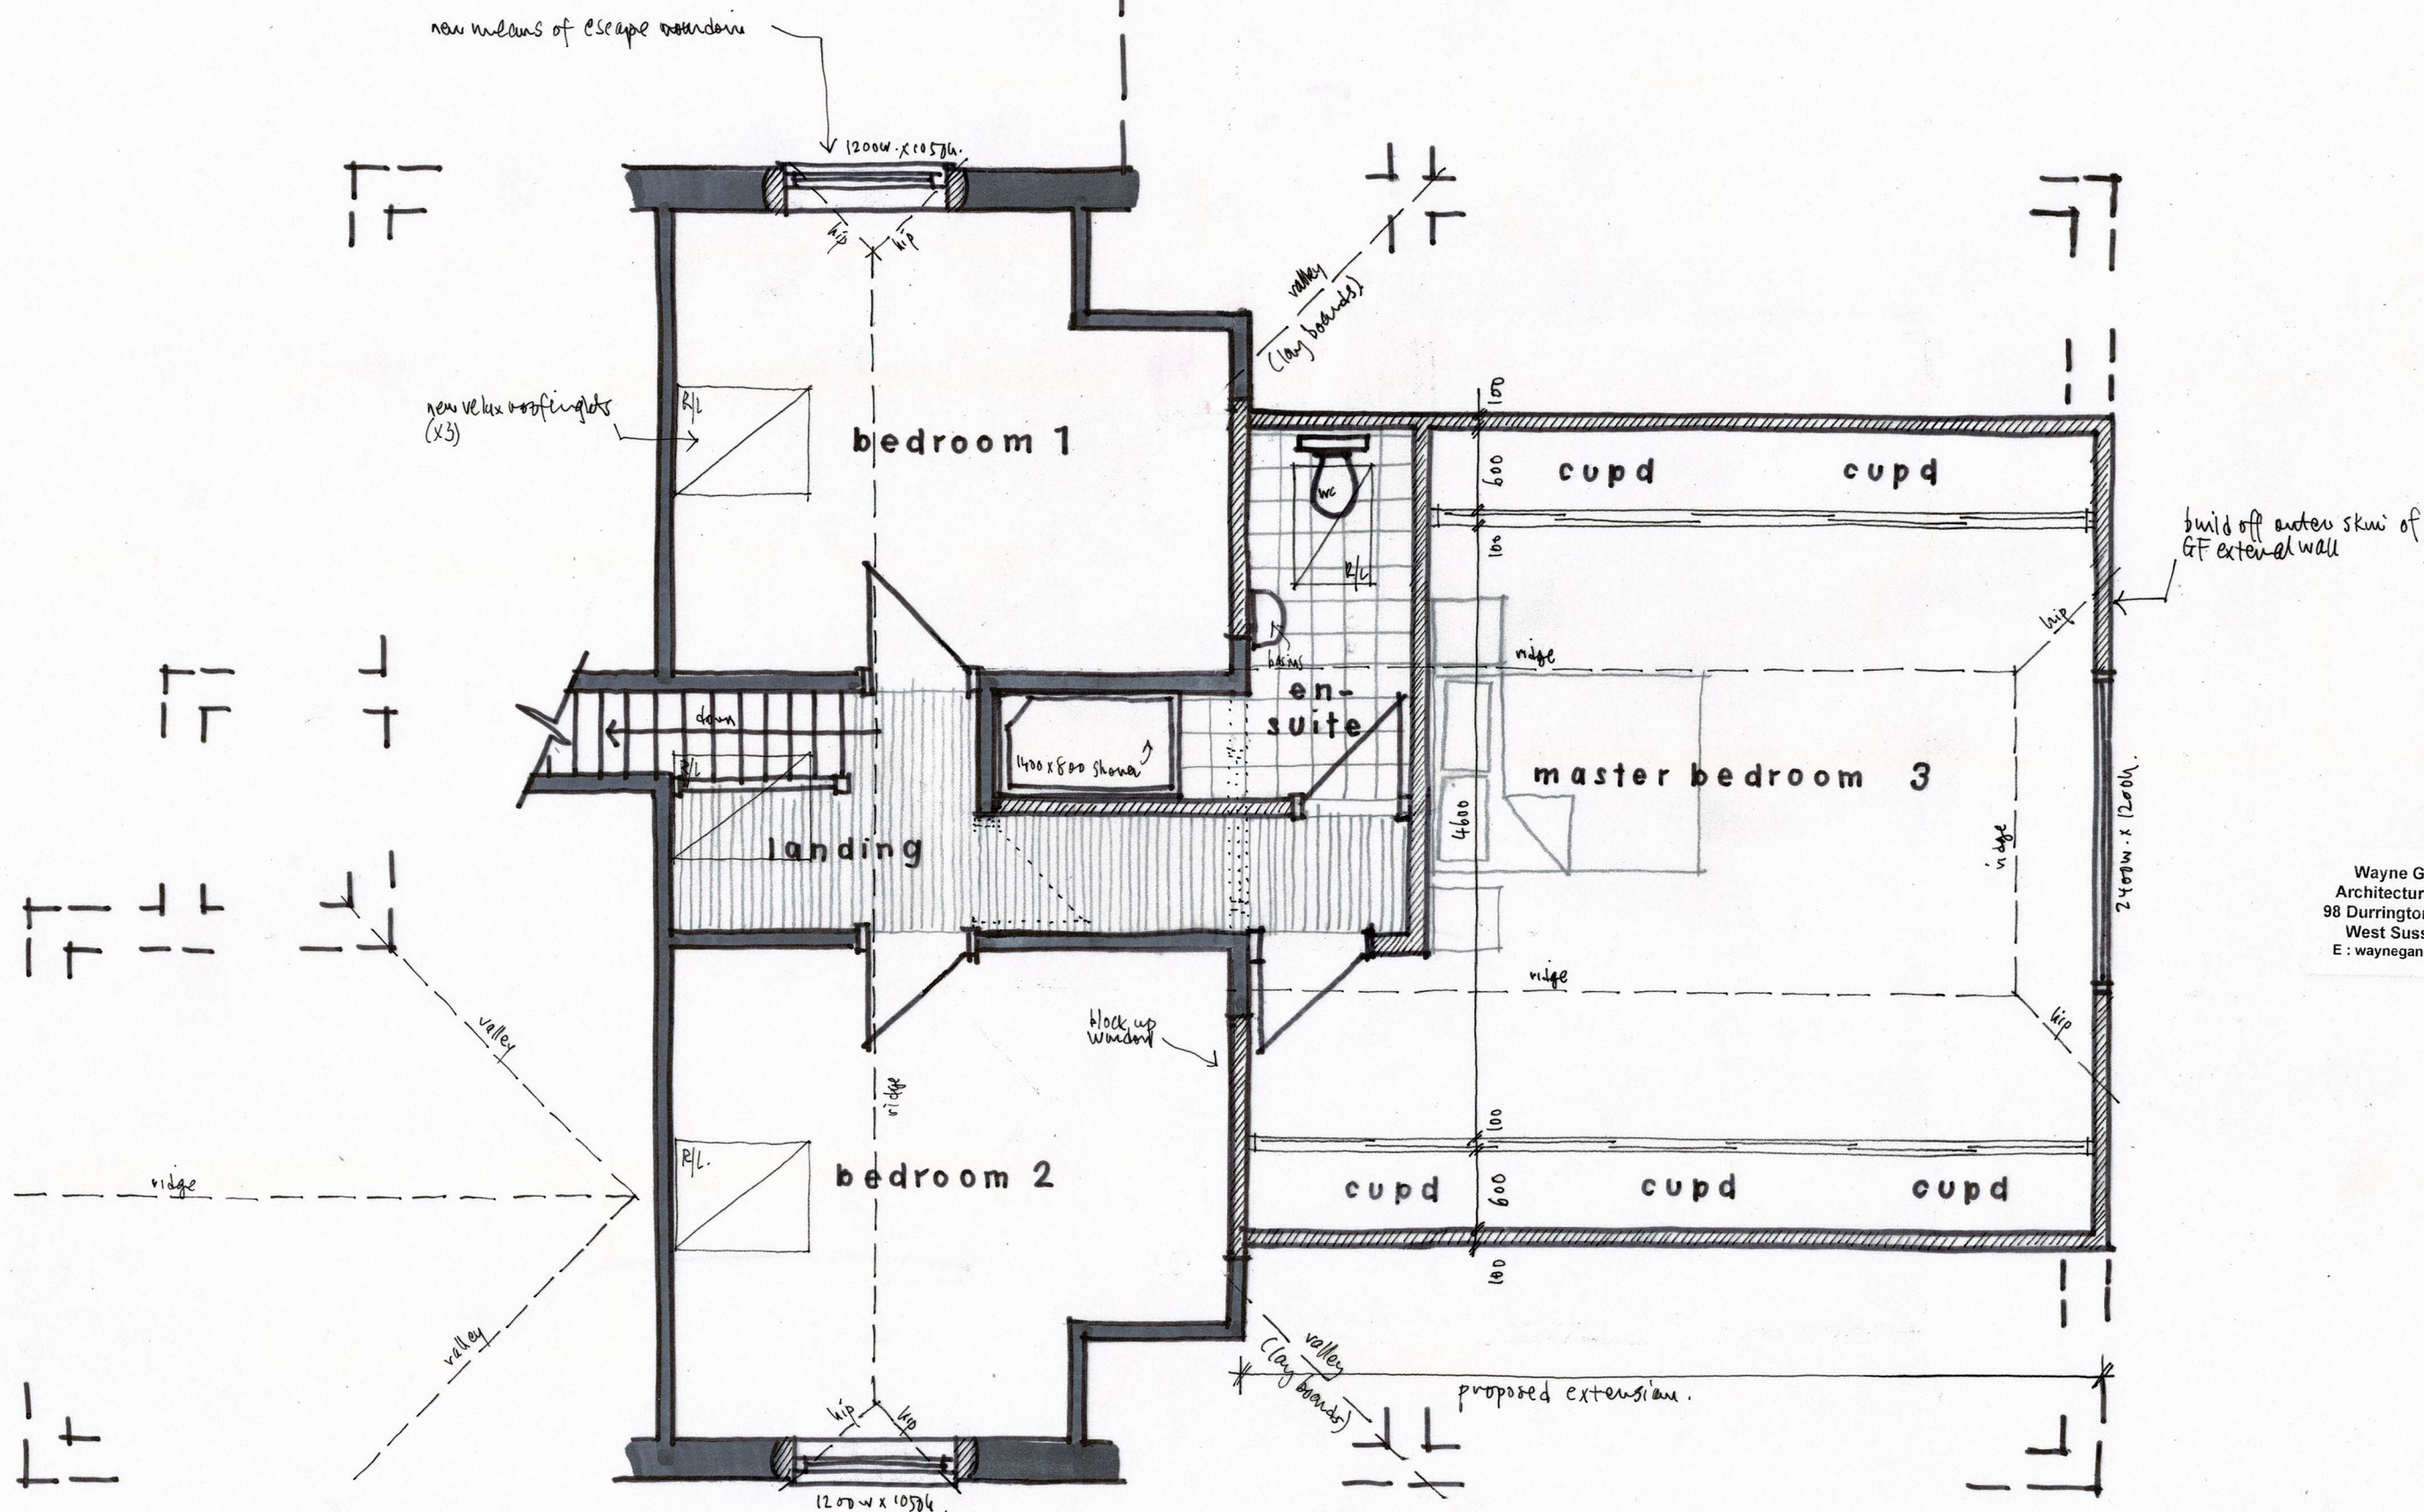

Wayne Gander MCIAT
Architectural Technologist
98 Durrington Lane, Worthing
West Sussex BN13 2RQ
E: waynegander08@gmail.com

1st FLOOR PLAN 1:50 @ A3

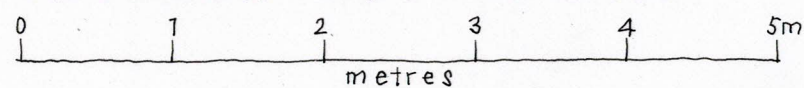

Revisions A - new lower design changed to pitched roof

10/12/21

11 WORTHING ROAD, EAST PRESTON
Proposals 03 A
Oct 2021