



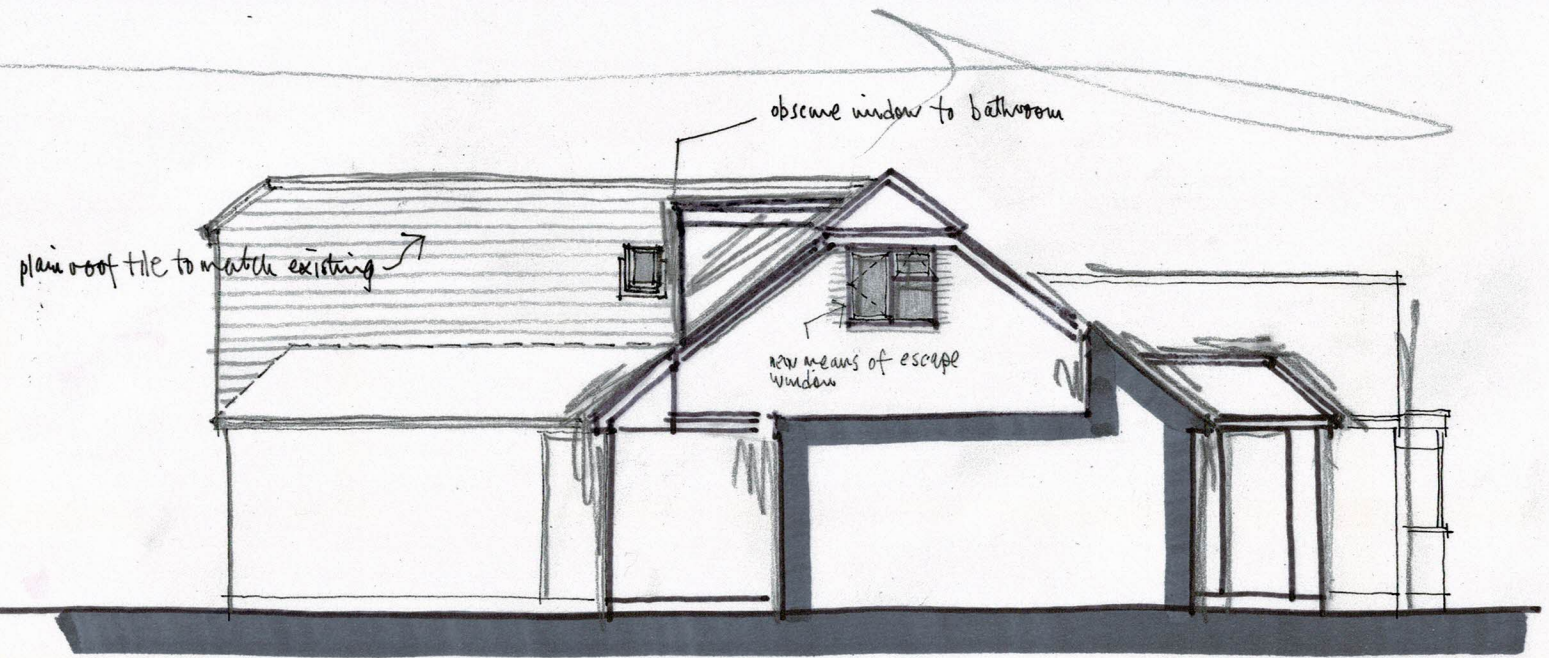


FRONT (s) ELEVATION 1:100 @ A3
 0 1 2 3 4 5m
 metres



SIDE (w)
 * obscure glass

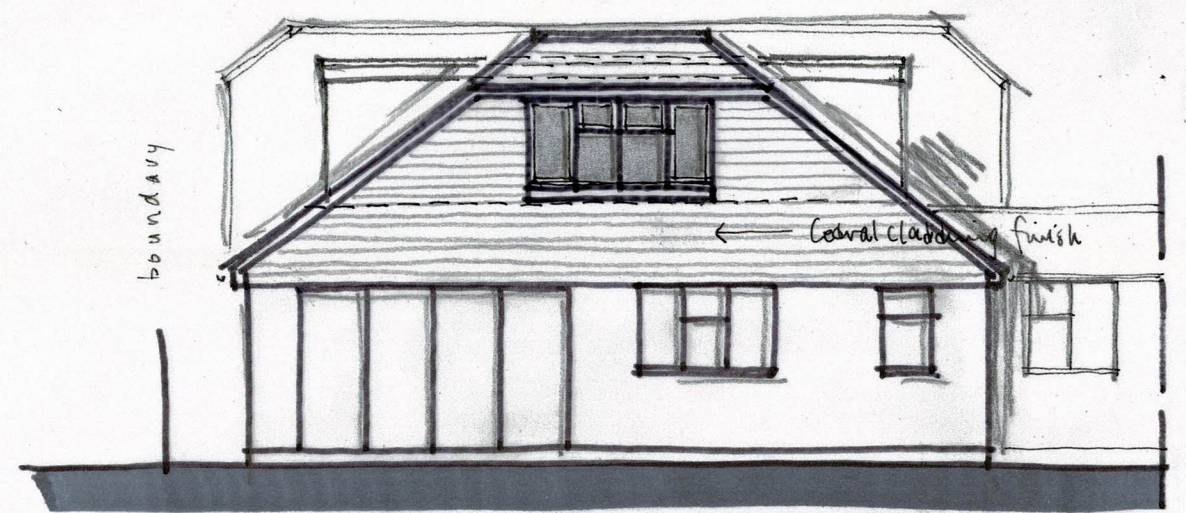

REAR (n)

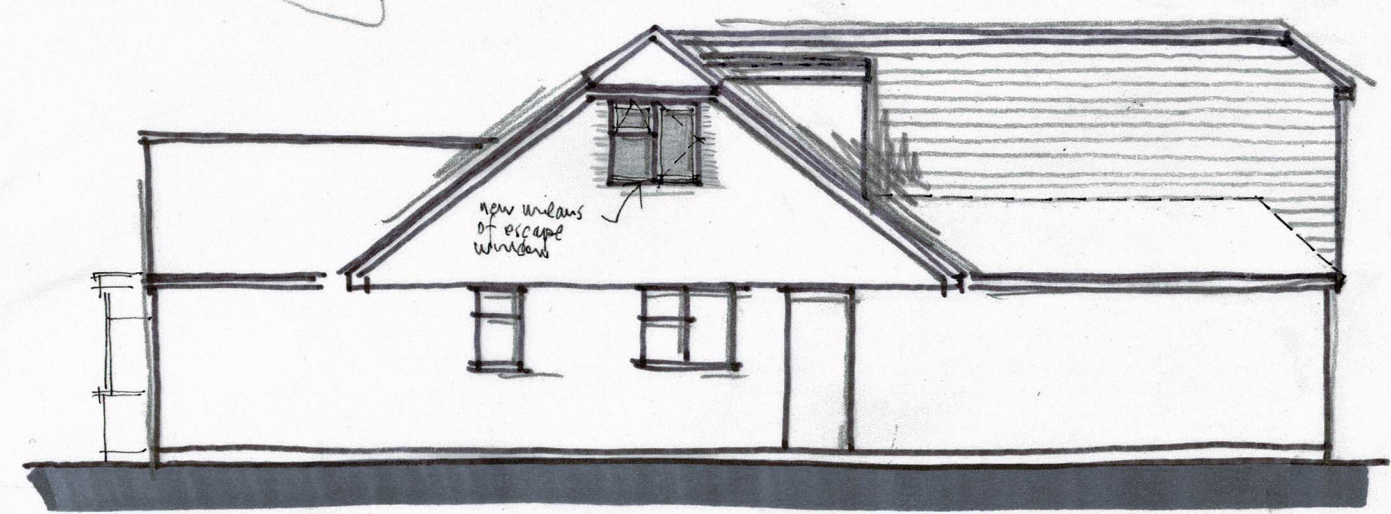

SIDE (e)

Wayne Gander MCIAT
 Architectural Technologist
 98 Durrington Lane, Worthing
 West Sussex BN13 2RQ
 E : waynegander08@gmail.com

Revisions A - new doors changed to a pitched roof
 11 WORTHING ROAD, EAST PRESTON
 Proposals 04 A
 Oct 2021

10/12/21