





FRONT (s) ELEVATION 1:100 @ A3

0 1 2 3 4 5m
metres

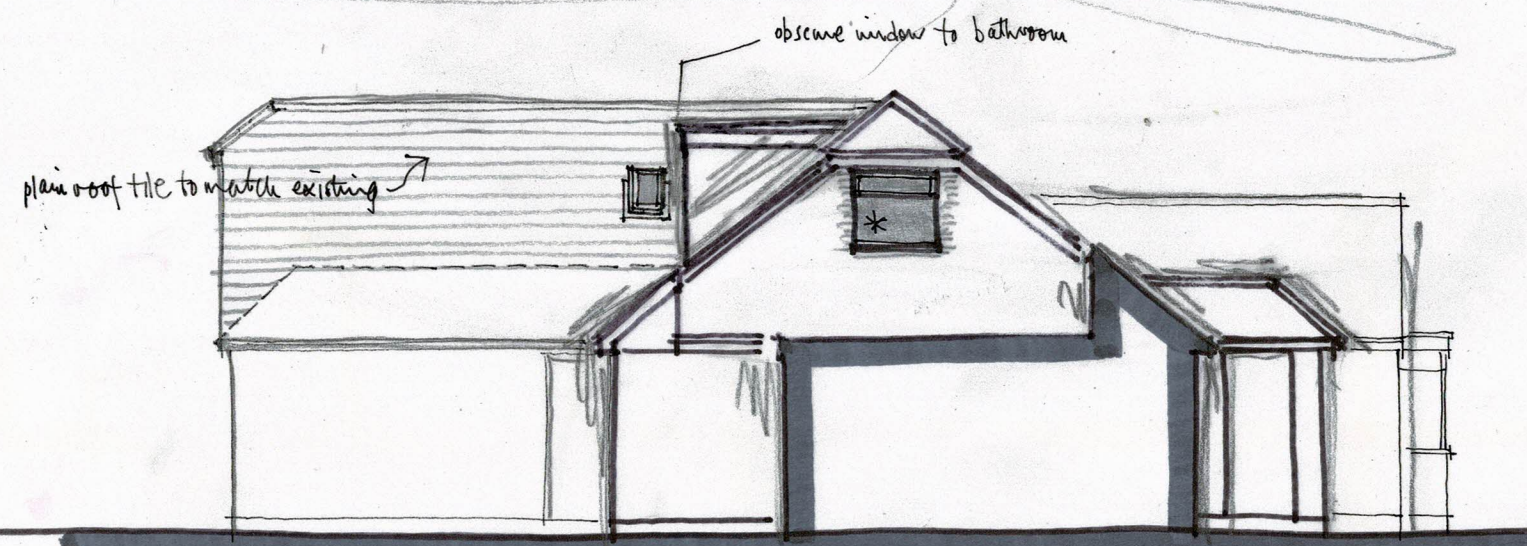


SIDE (w)

* obscure glass

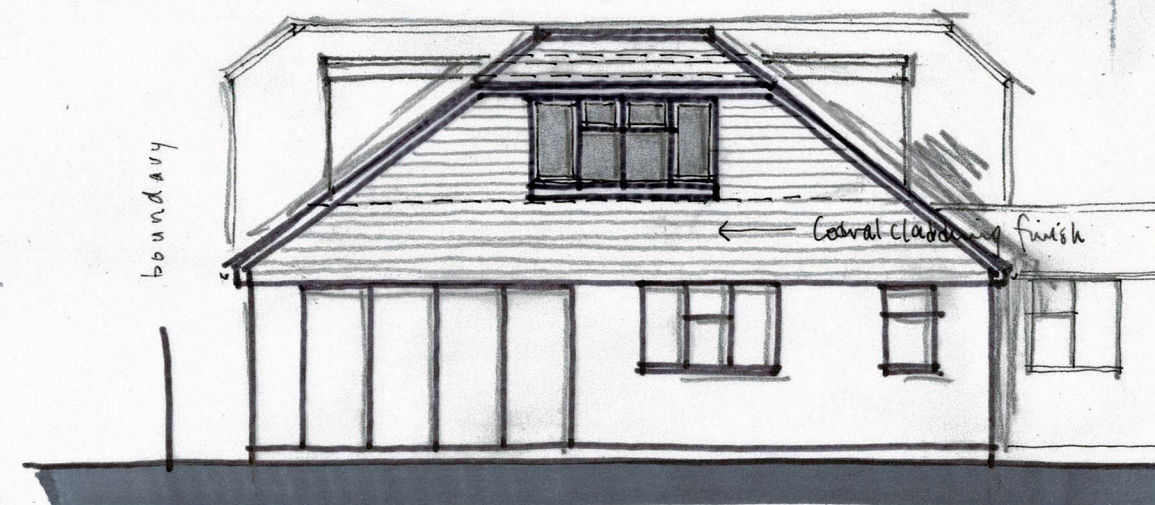

REAR (n)

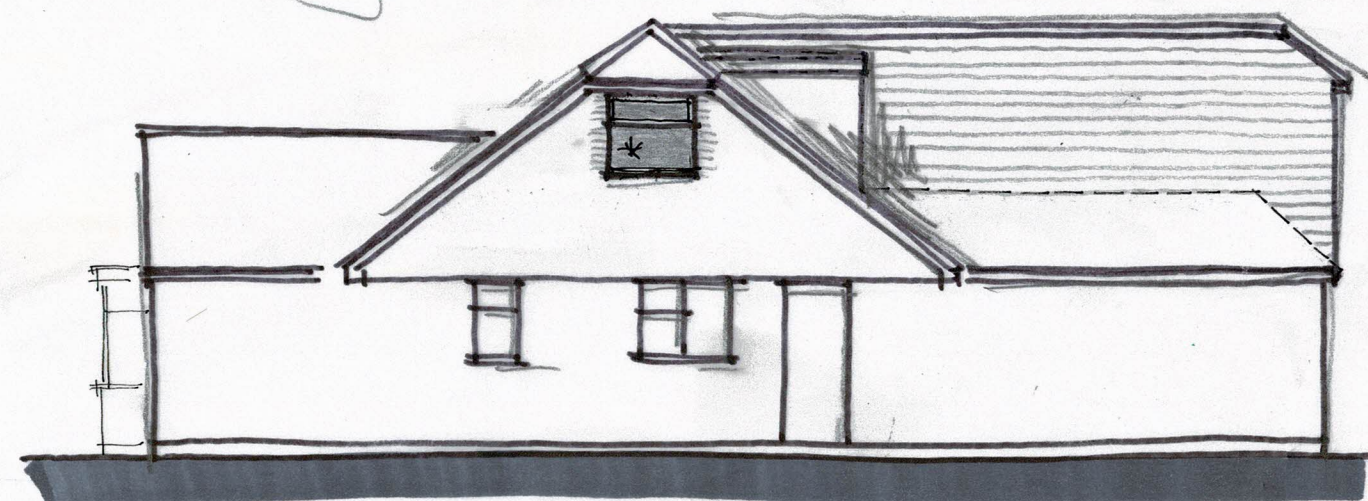

SIDE (e)

Wayne Gander MCIAT
Architectural Technologist
98 Durrington Lane, Worthing
West Sussex BN13 2RQ
E: waynegander08@gmail.com

Revisions B - side 1st floor windows changed to obscure glass + fixed shut, velux to be for M.D.E. 3/2/22
A - rear doors changed to a pitched roof 10/12/21

11 WORTHING ROAD, EAST PRESTON
Proposals 04 B
Oct 2021