


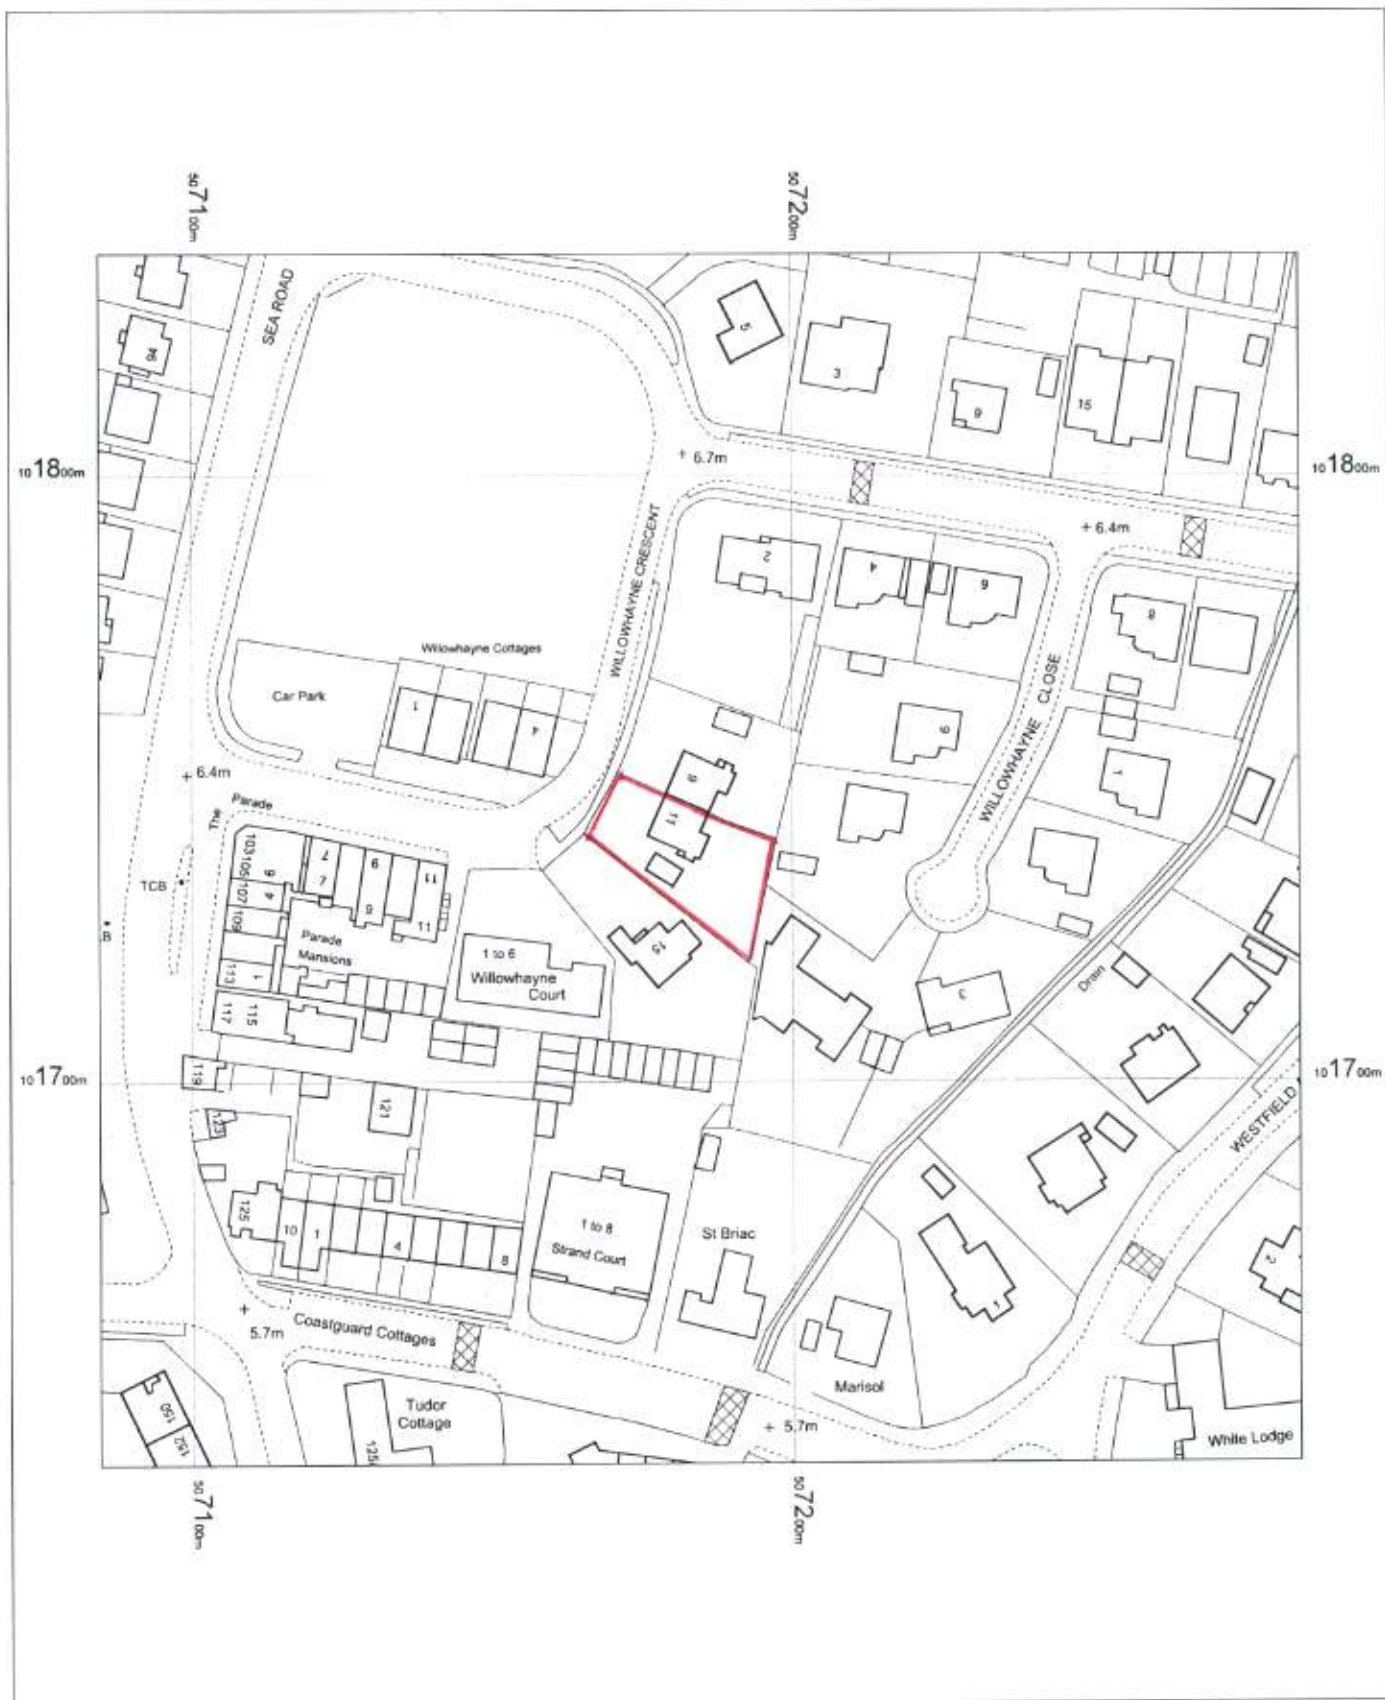

11 Willowhayne Crescent
East Preston
BN16 1PJ

OS Mastermap
25 January 2012, ID: MDP-00123059
www.mapdataportal.co.uk

1:1250 scale print at A4, Centre: 507184 E, 101737 N

©Crown Copyright. Licence no. 100019980



MAPS@
Aworth
SURVEY CONSULTANTS