



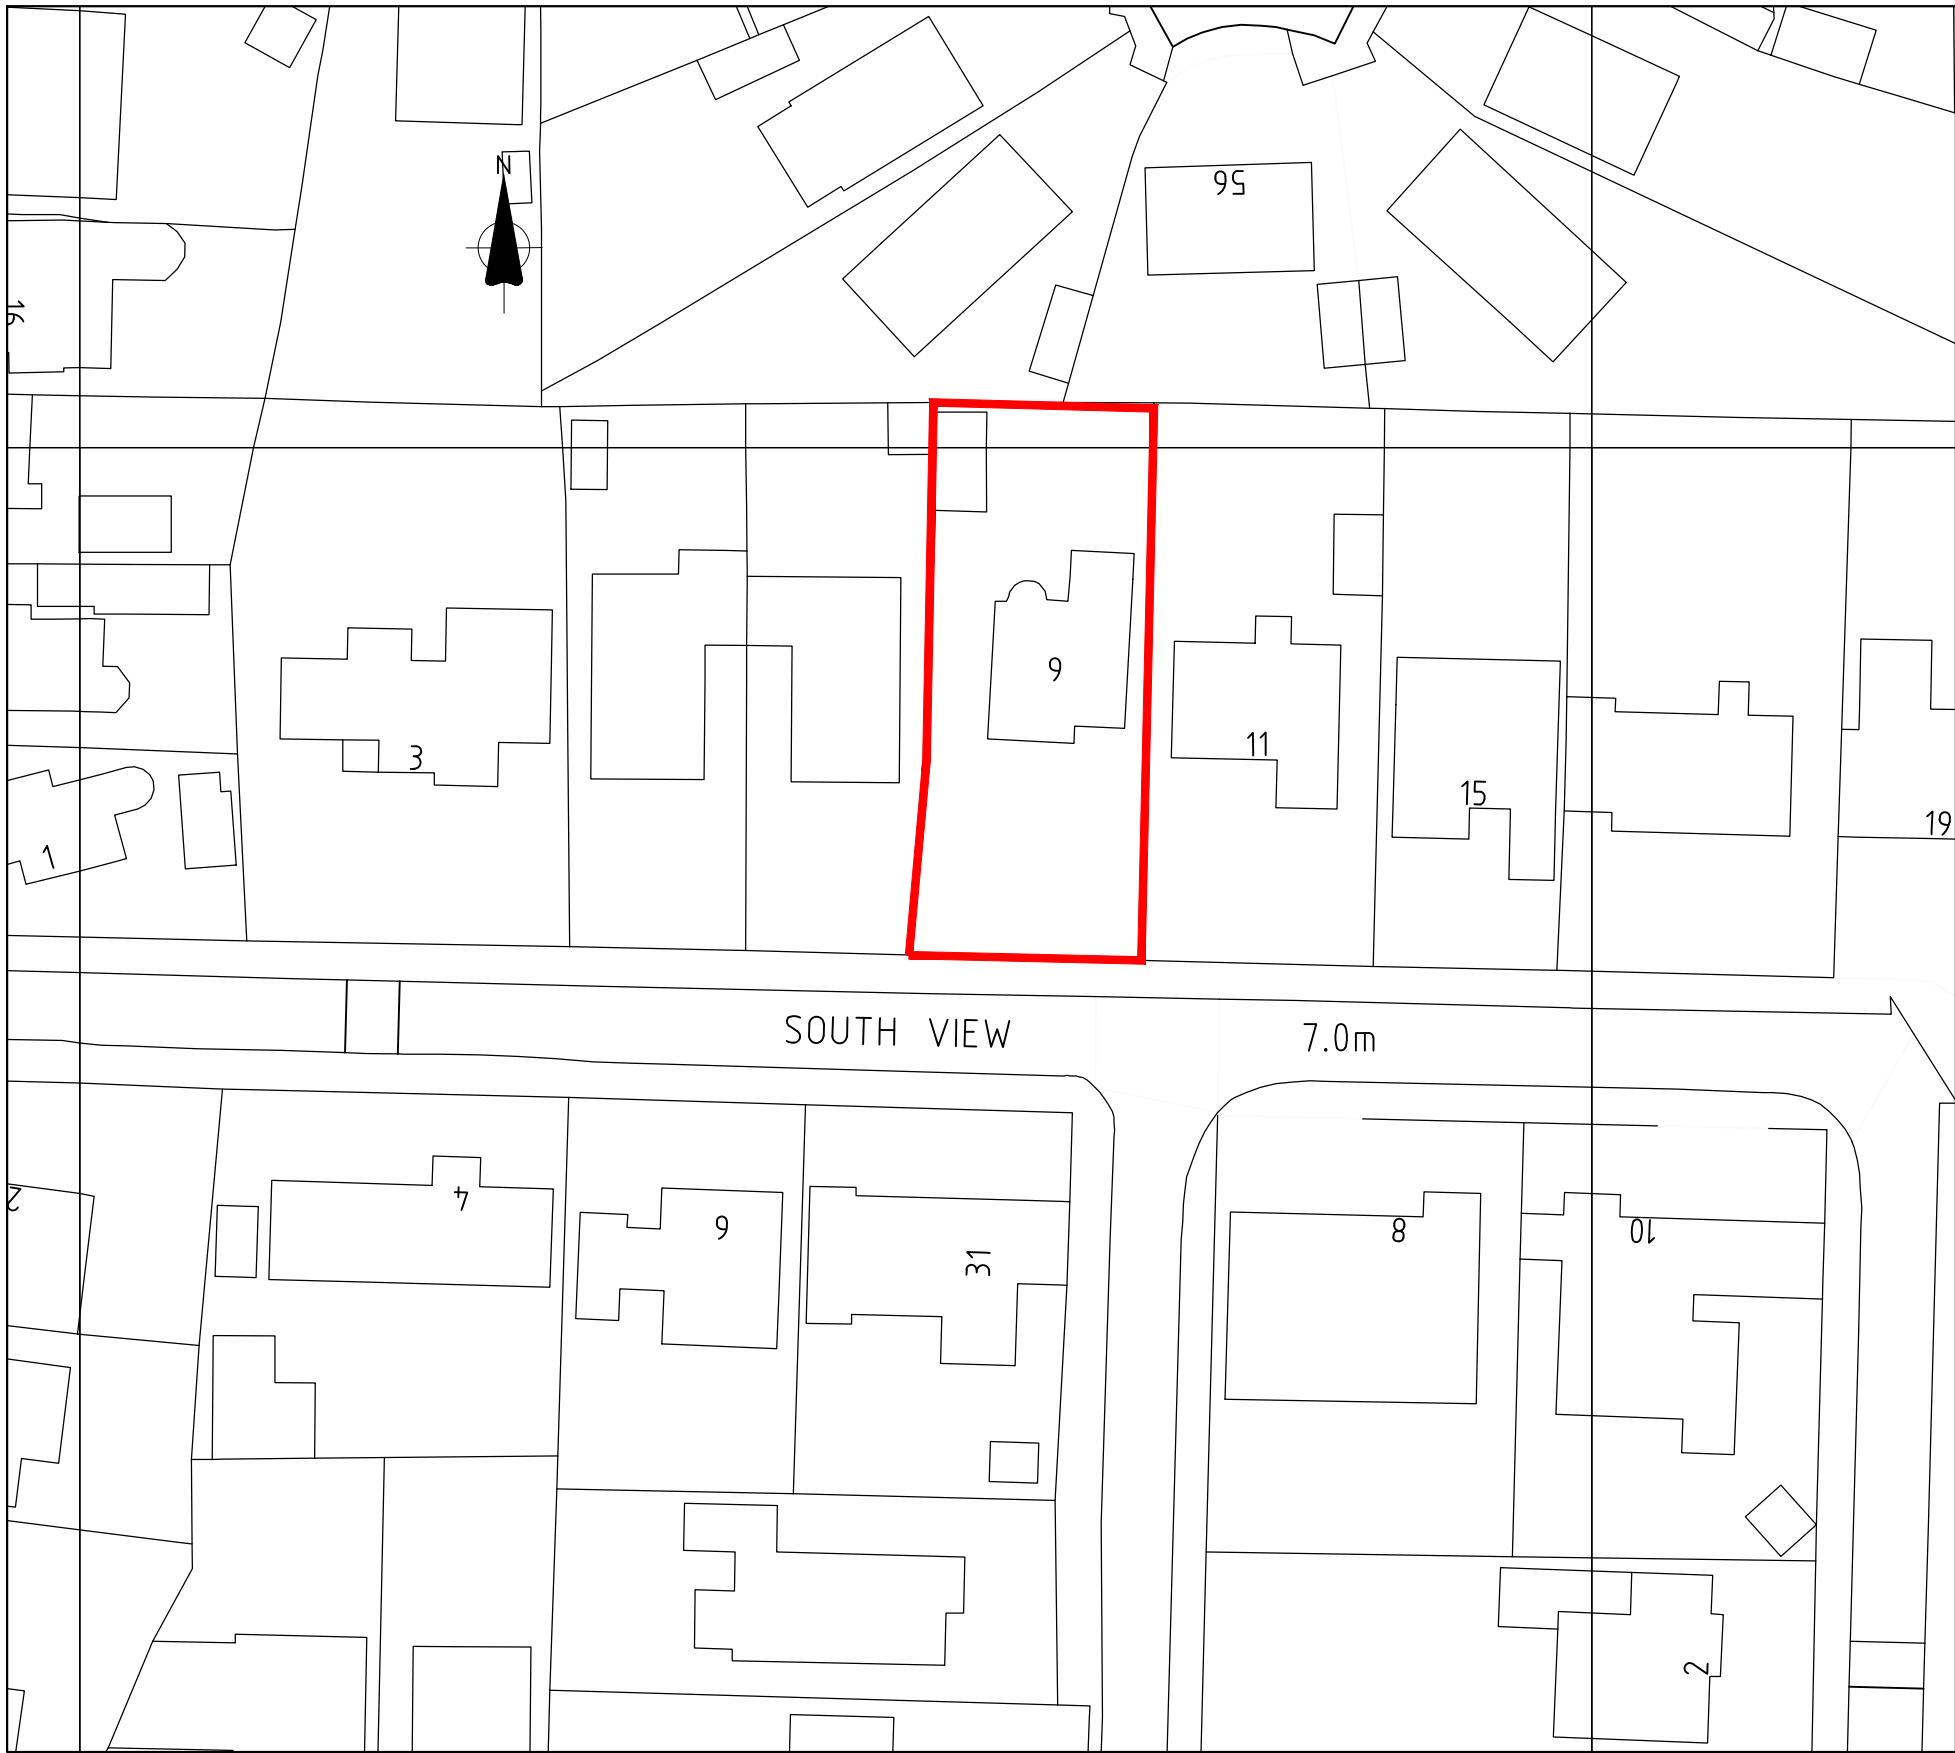

BLOCK PLAN
1:250 @ A1 1:500 @ A3

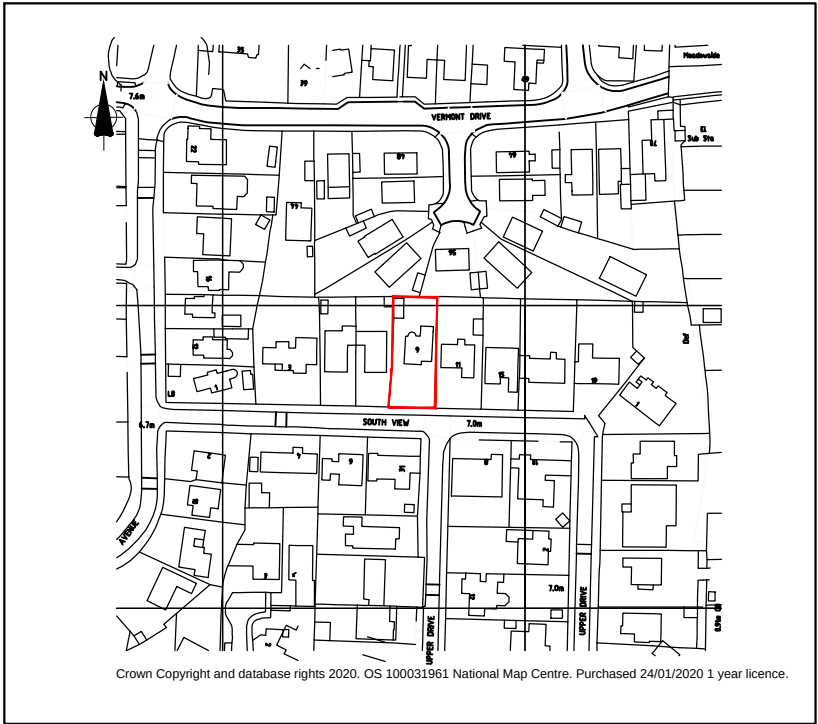

LOCATION PLAN
1:1250 @ A1 1:2500 @ A3

Rev.	Date	Revision
A	Feb. 2020	Issued for Planning Approval
-	Jan. 2020	1st Draft for Client comments
© copyright		
Graham Page		
Building Design Services		
35 Windsor Drive		
Rustington, West Sussex. BN16 3SW		
01903 856072		
Client		
Mr J. Lower		
Job Title		
REPLACEMENT ROOF		
9 SOUTHVIEW		
EAST PRESTON		
BN16 1PX		
Drawing Title		
LOCATION PLANS		
Scale		
AS SHOWN @ A1		
Date		Drawn by
27-01-20		G.A.PAGE
Dwg.No.		
707.20 / LP		A

