

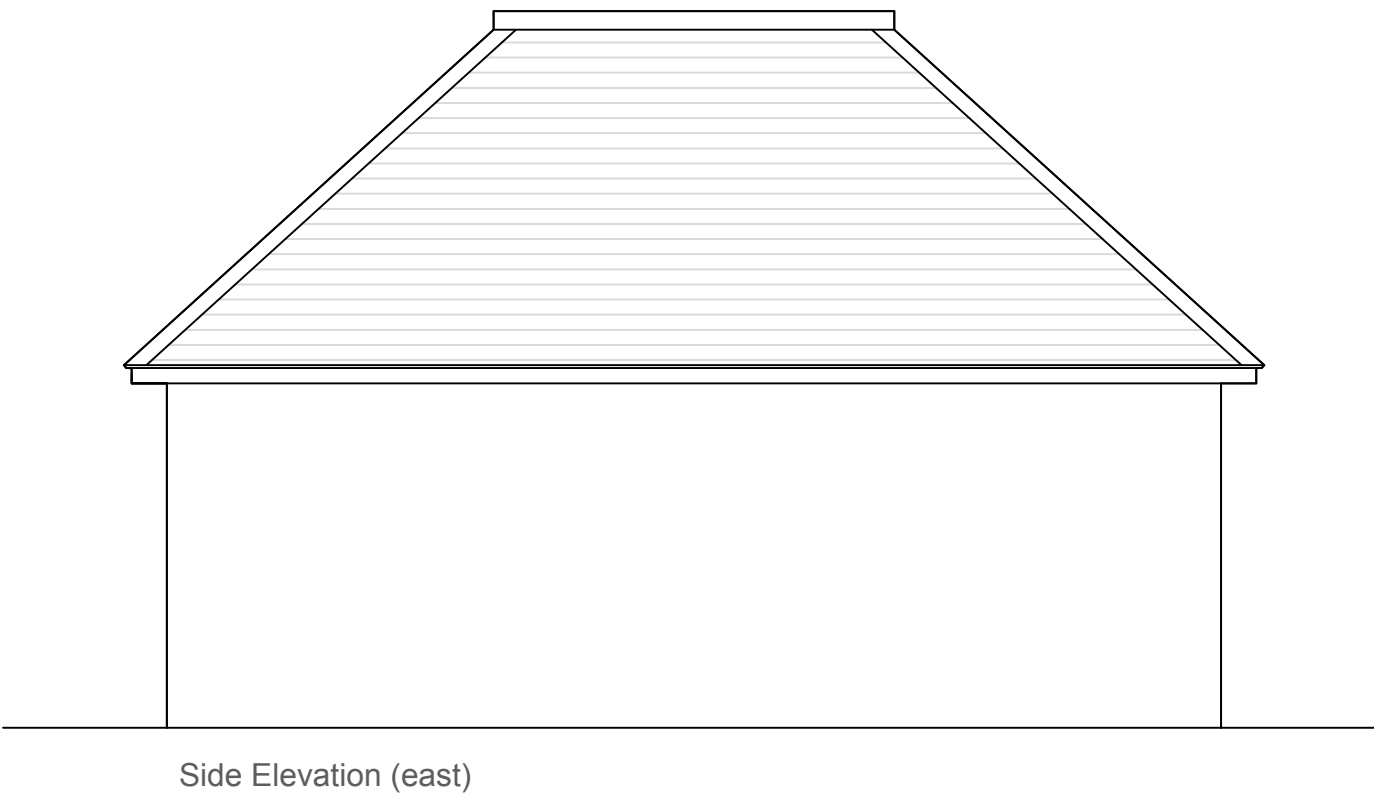
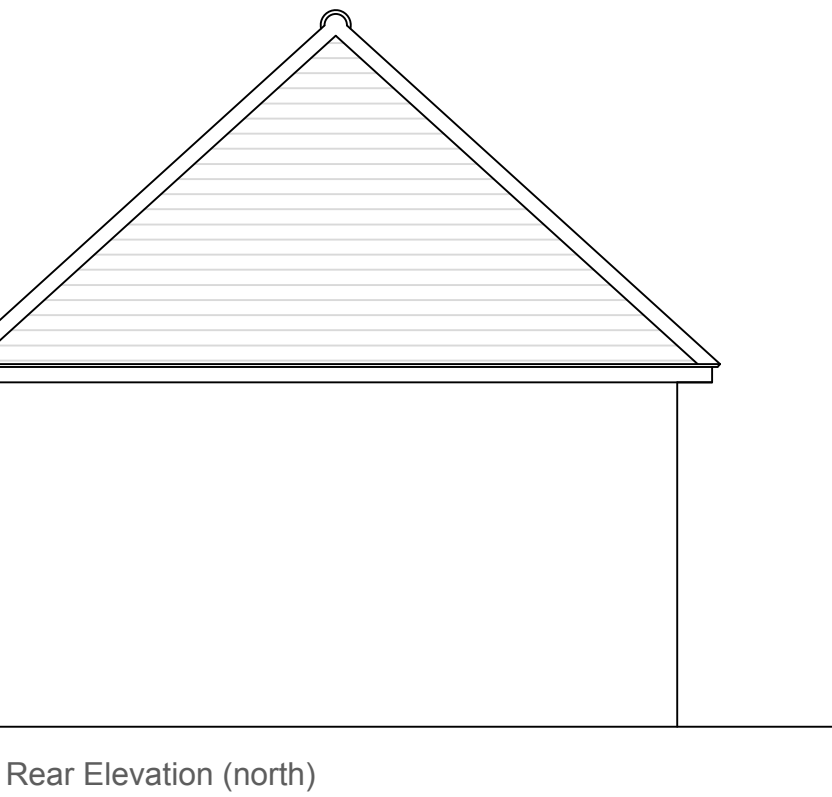
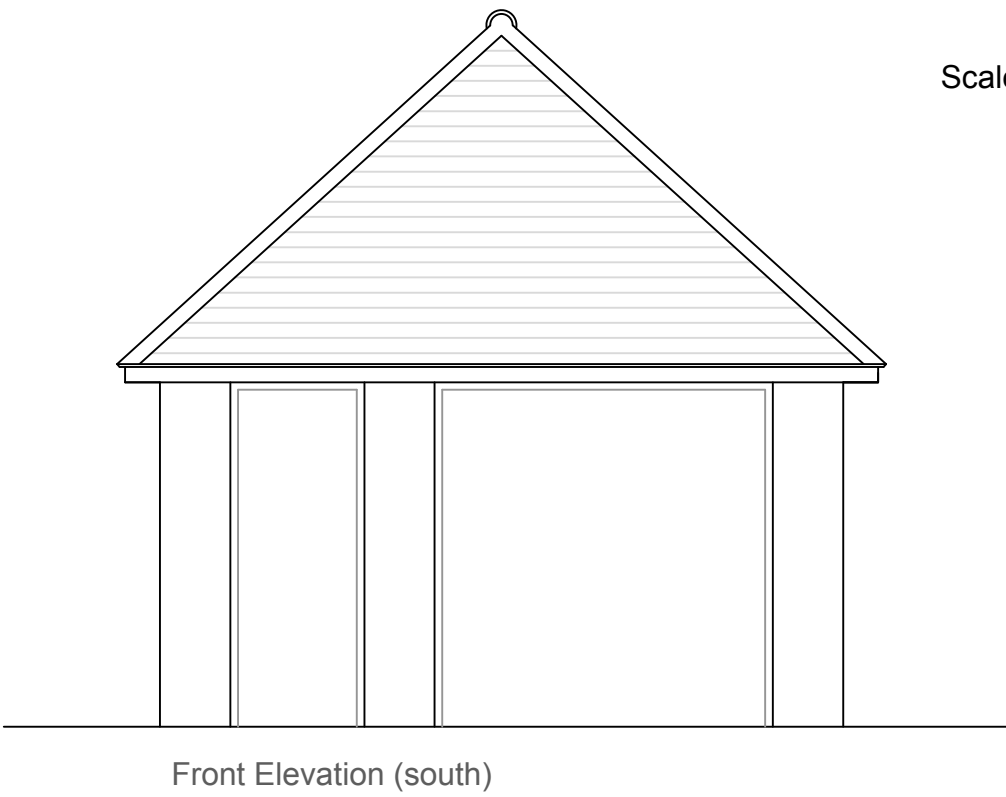
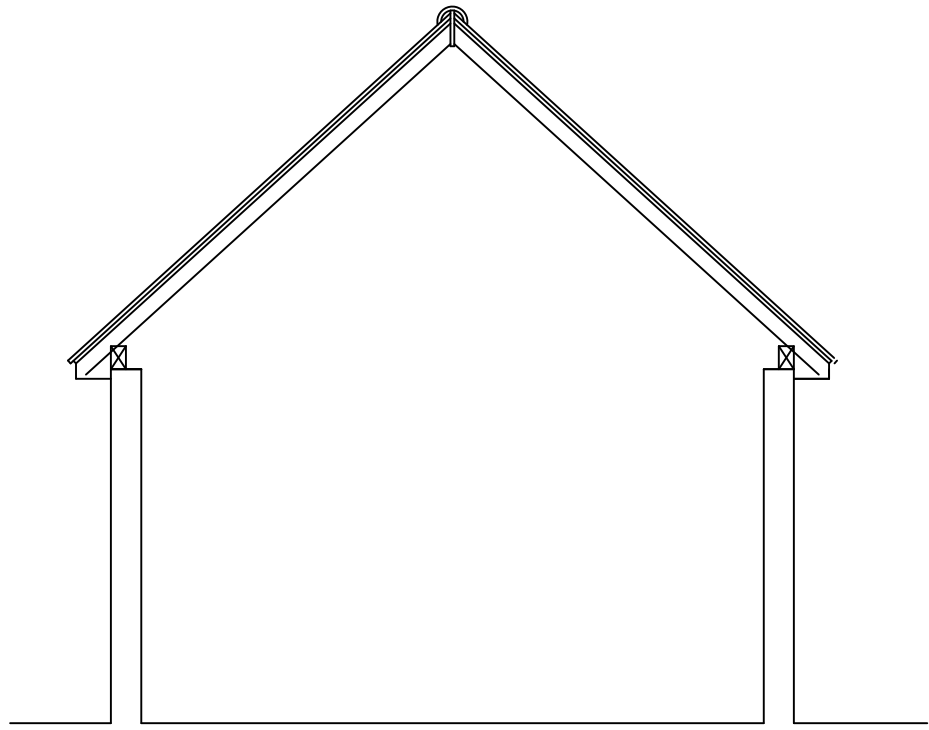
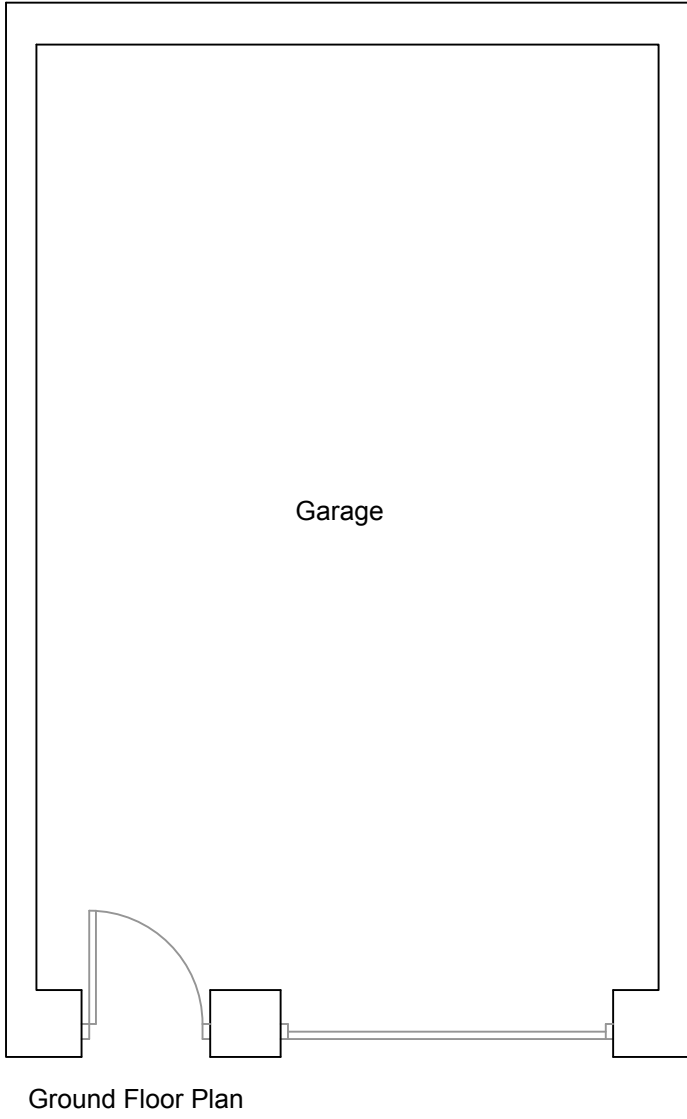
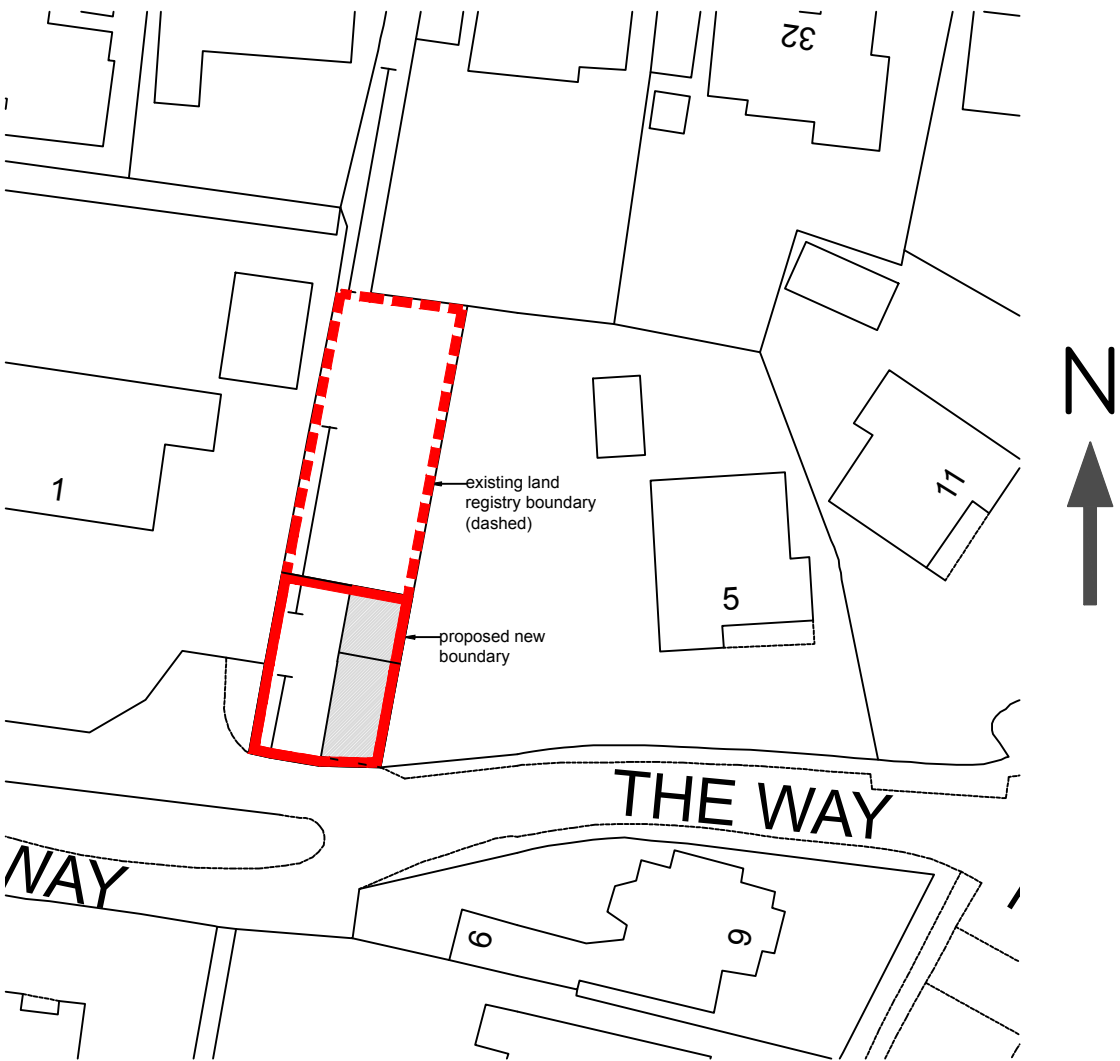
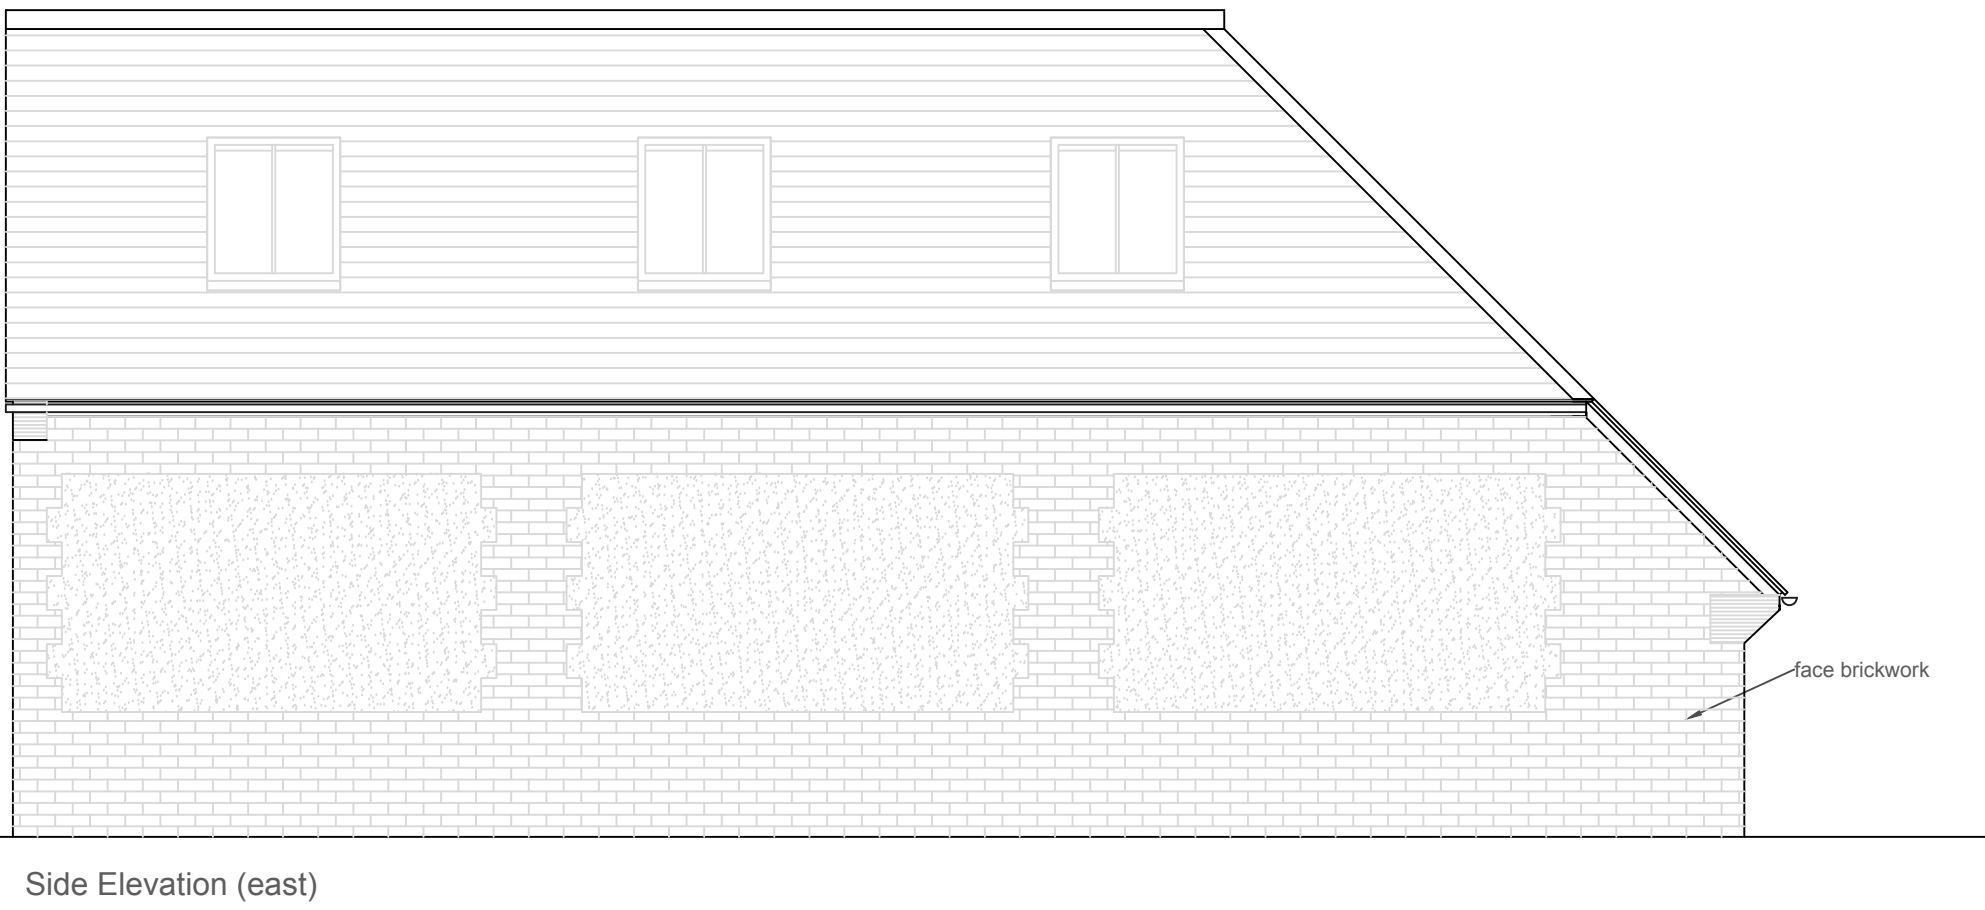
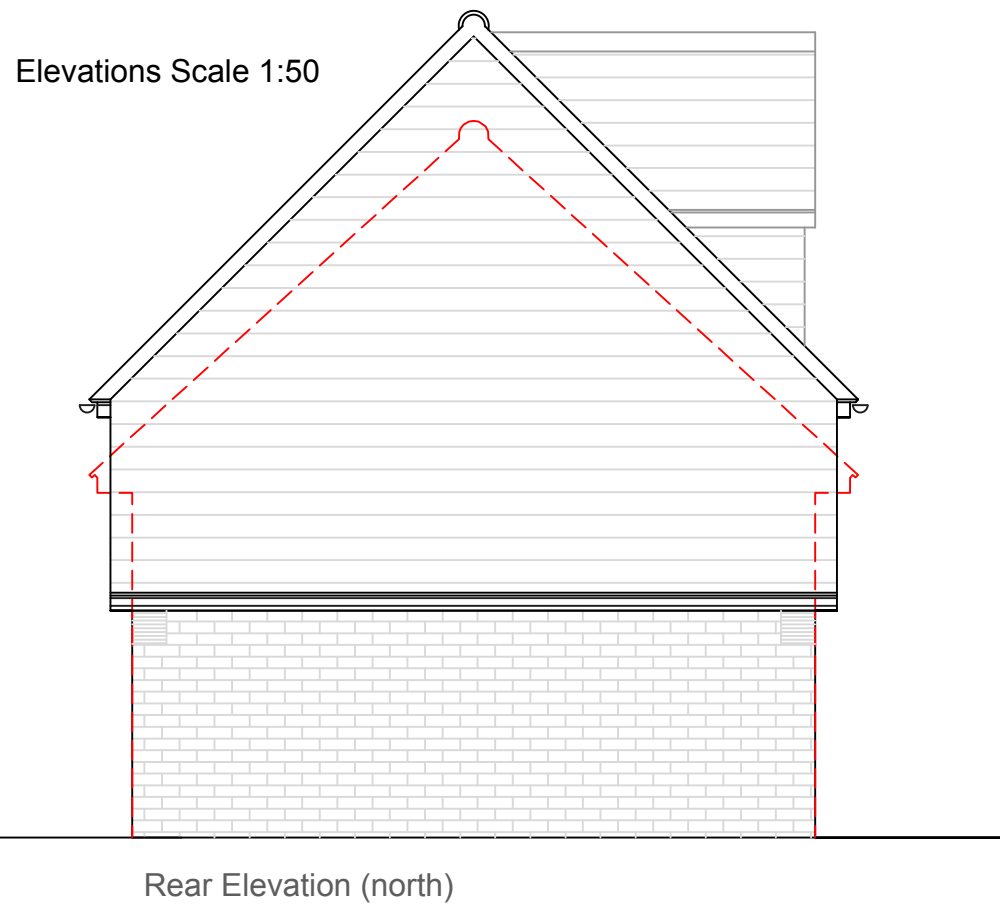
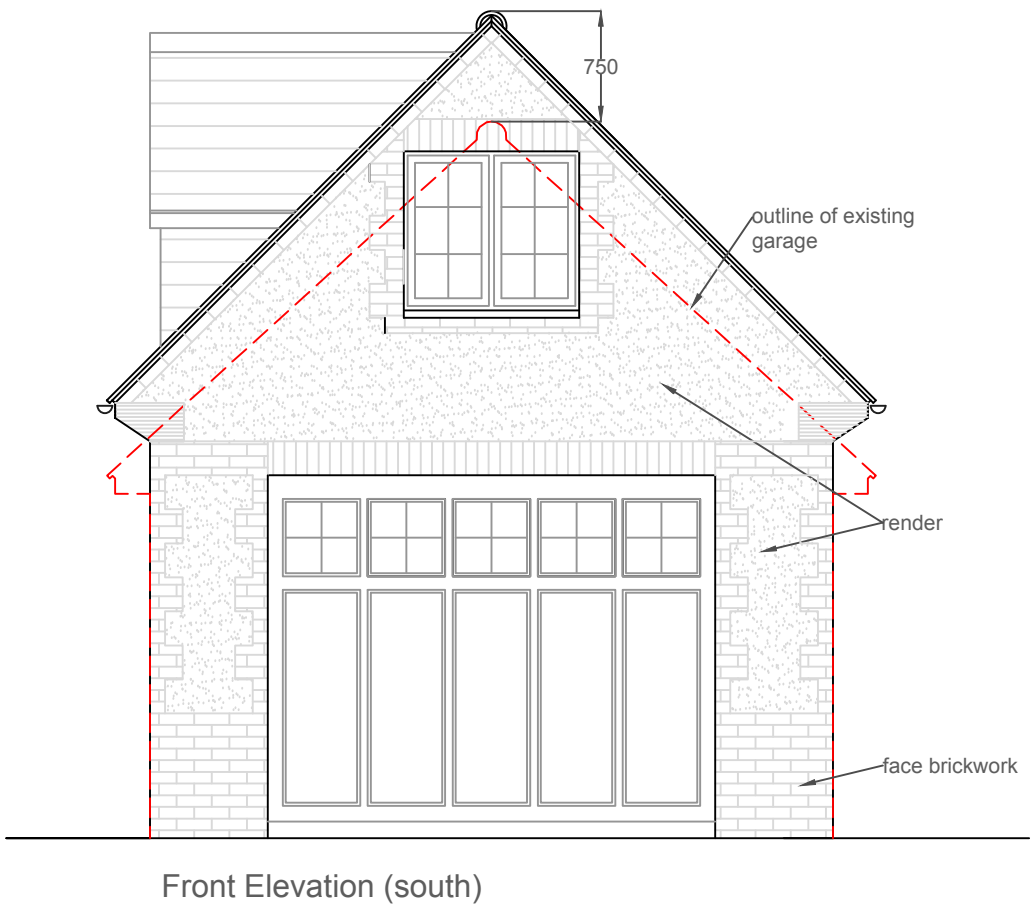


EXISTING

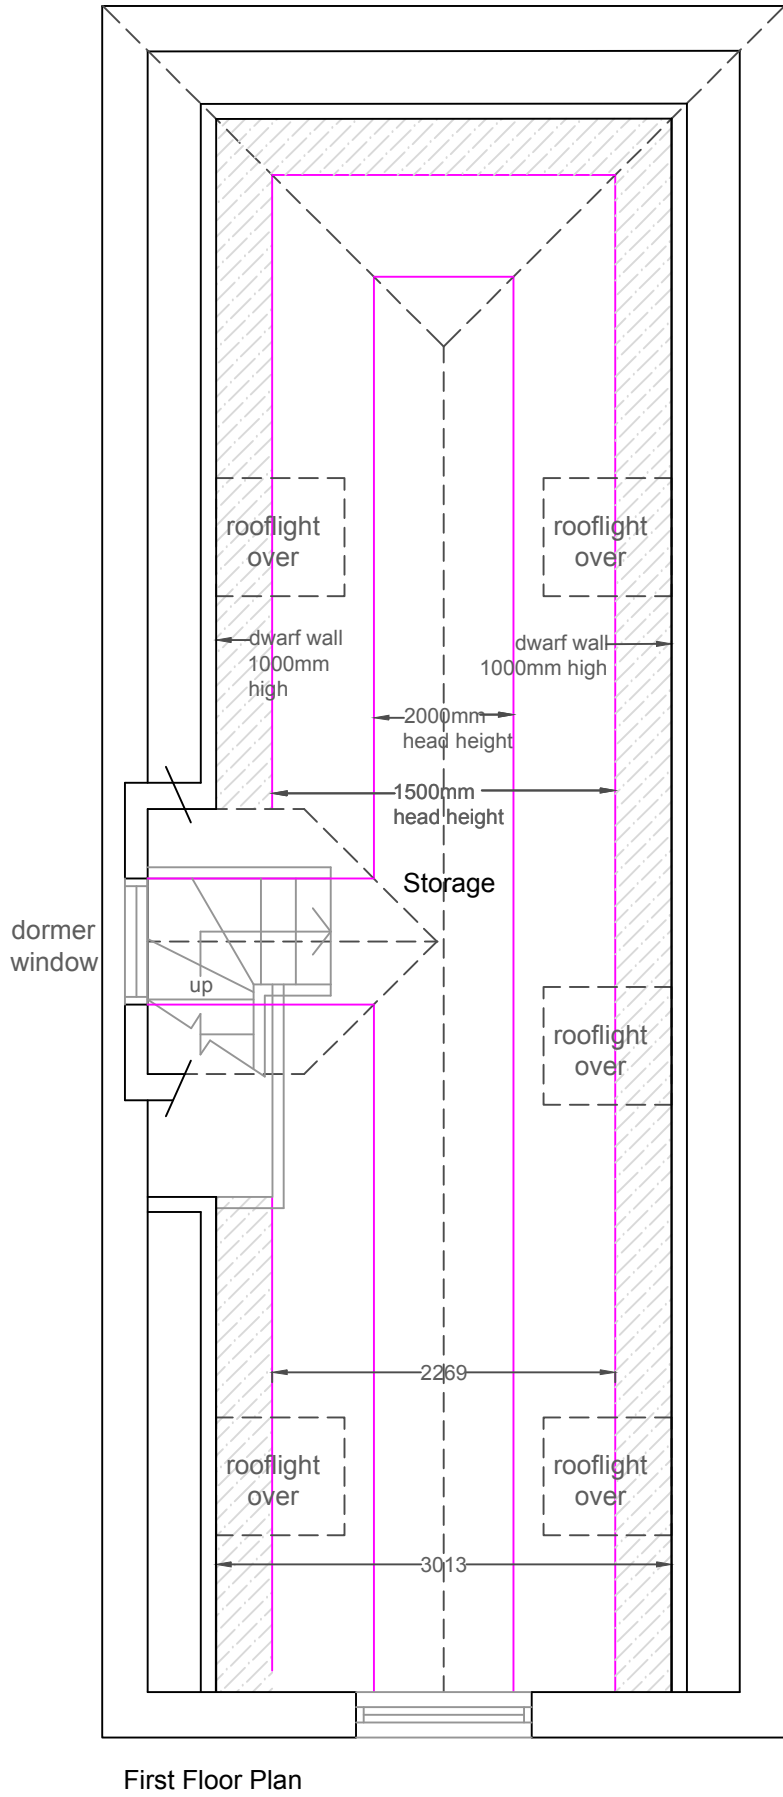

PROPOSED

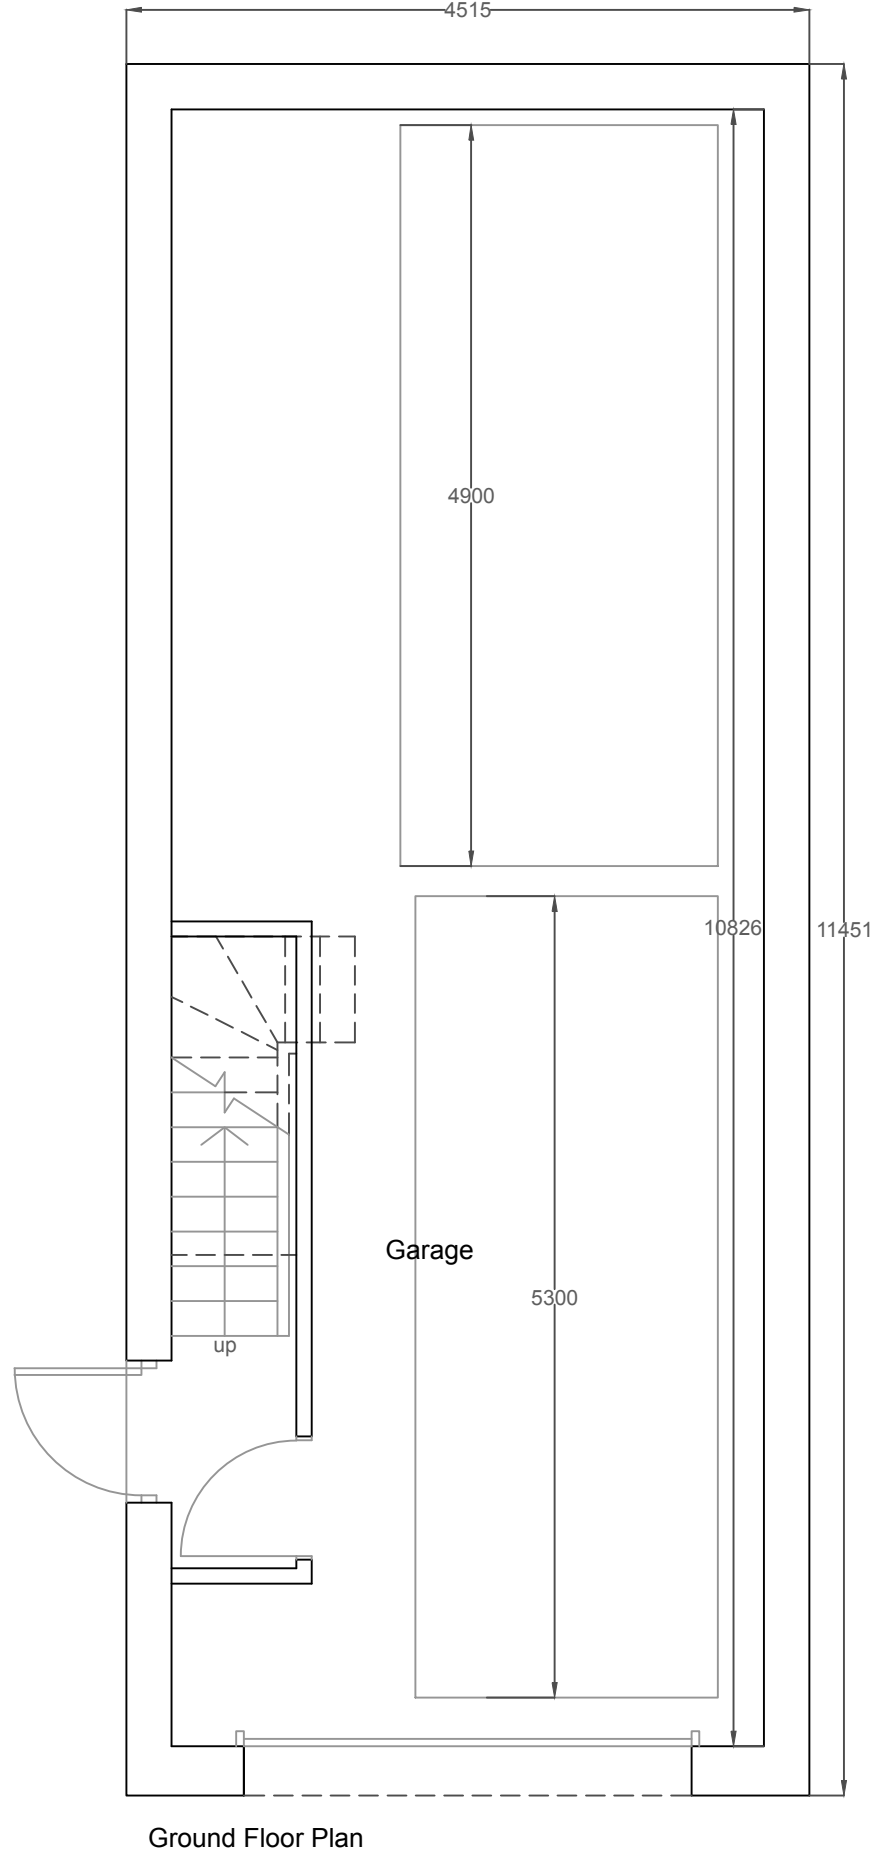

Revisions		
Rev	Description	By
g	Client Amendments	LW
f	Client Amendments	LW
e	Client Amendments	LW
d	Client Amendments	LW
c	Client Amendments	LW
b	Client Amendments	LW
a	Client Amendments	LW

All dimensions to be checked on site prior to commencement of work, except for planning purposes.
This drawing is the copyright of
Inspired Design Studio Ltd.
and may not be copied, altered or reproduced
in any way without written authority.

Client: Mr D Lynch		
Project Address: The Garage The Way East Preston		
Drawing Title: Existing and Proposed Plans and Elevations		
Drawing Number: 1241.01.g		
Scale:	As stated printed @ A1	
Date:	06/01/2020	

This drawing is the property of Inspired Design Studio Limited and must not be copied, reproduced or passed to a third party without their permission.
The Contractor is to verify all dimensions, alignment, levels and datums prior to commencement of work.
Any discrepancies must be reported immediately to Inspired Design Studio Ltd for review.
Variations and modifications to the work shown on these drawings are not to be carried out without the prior approval from Inspired Design Studio Ltd