


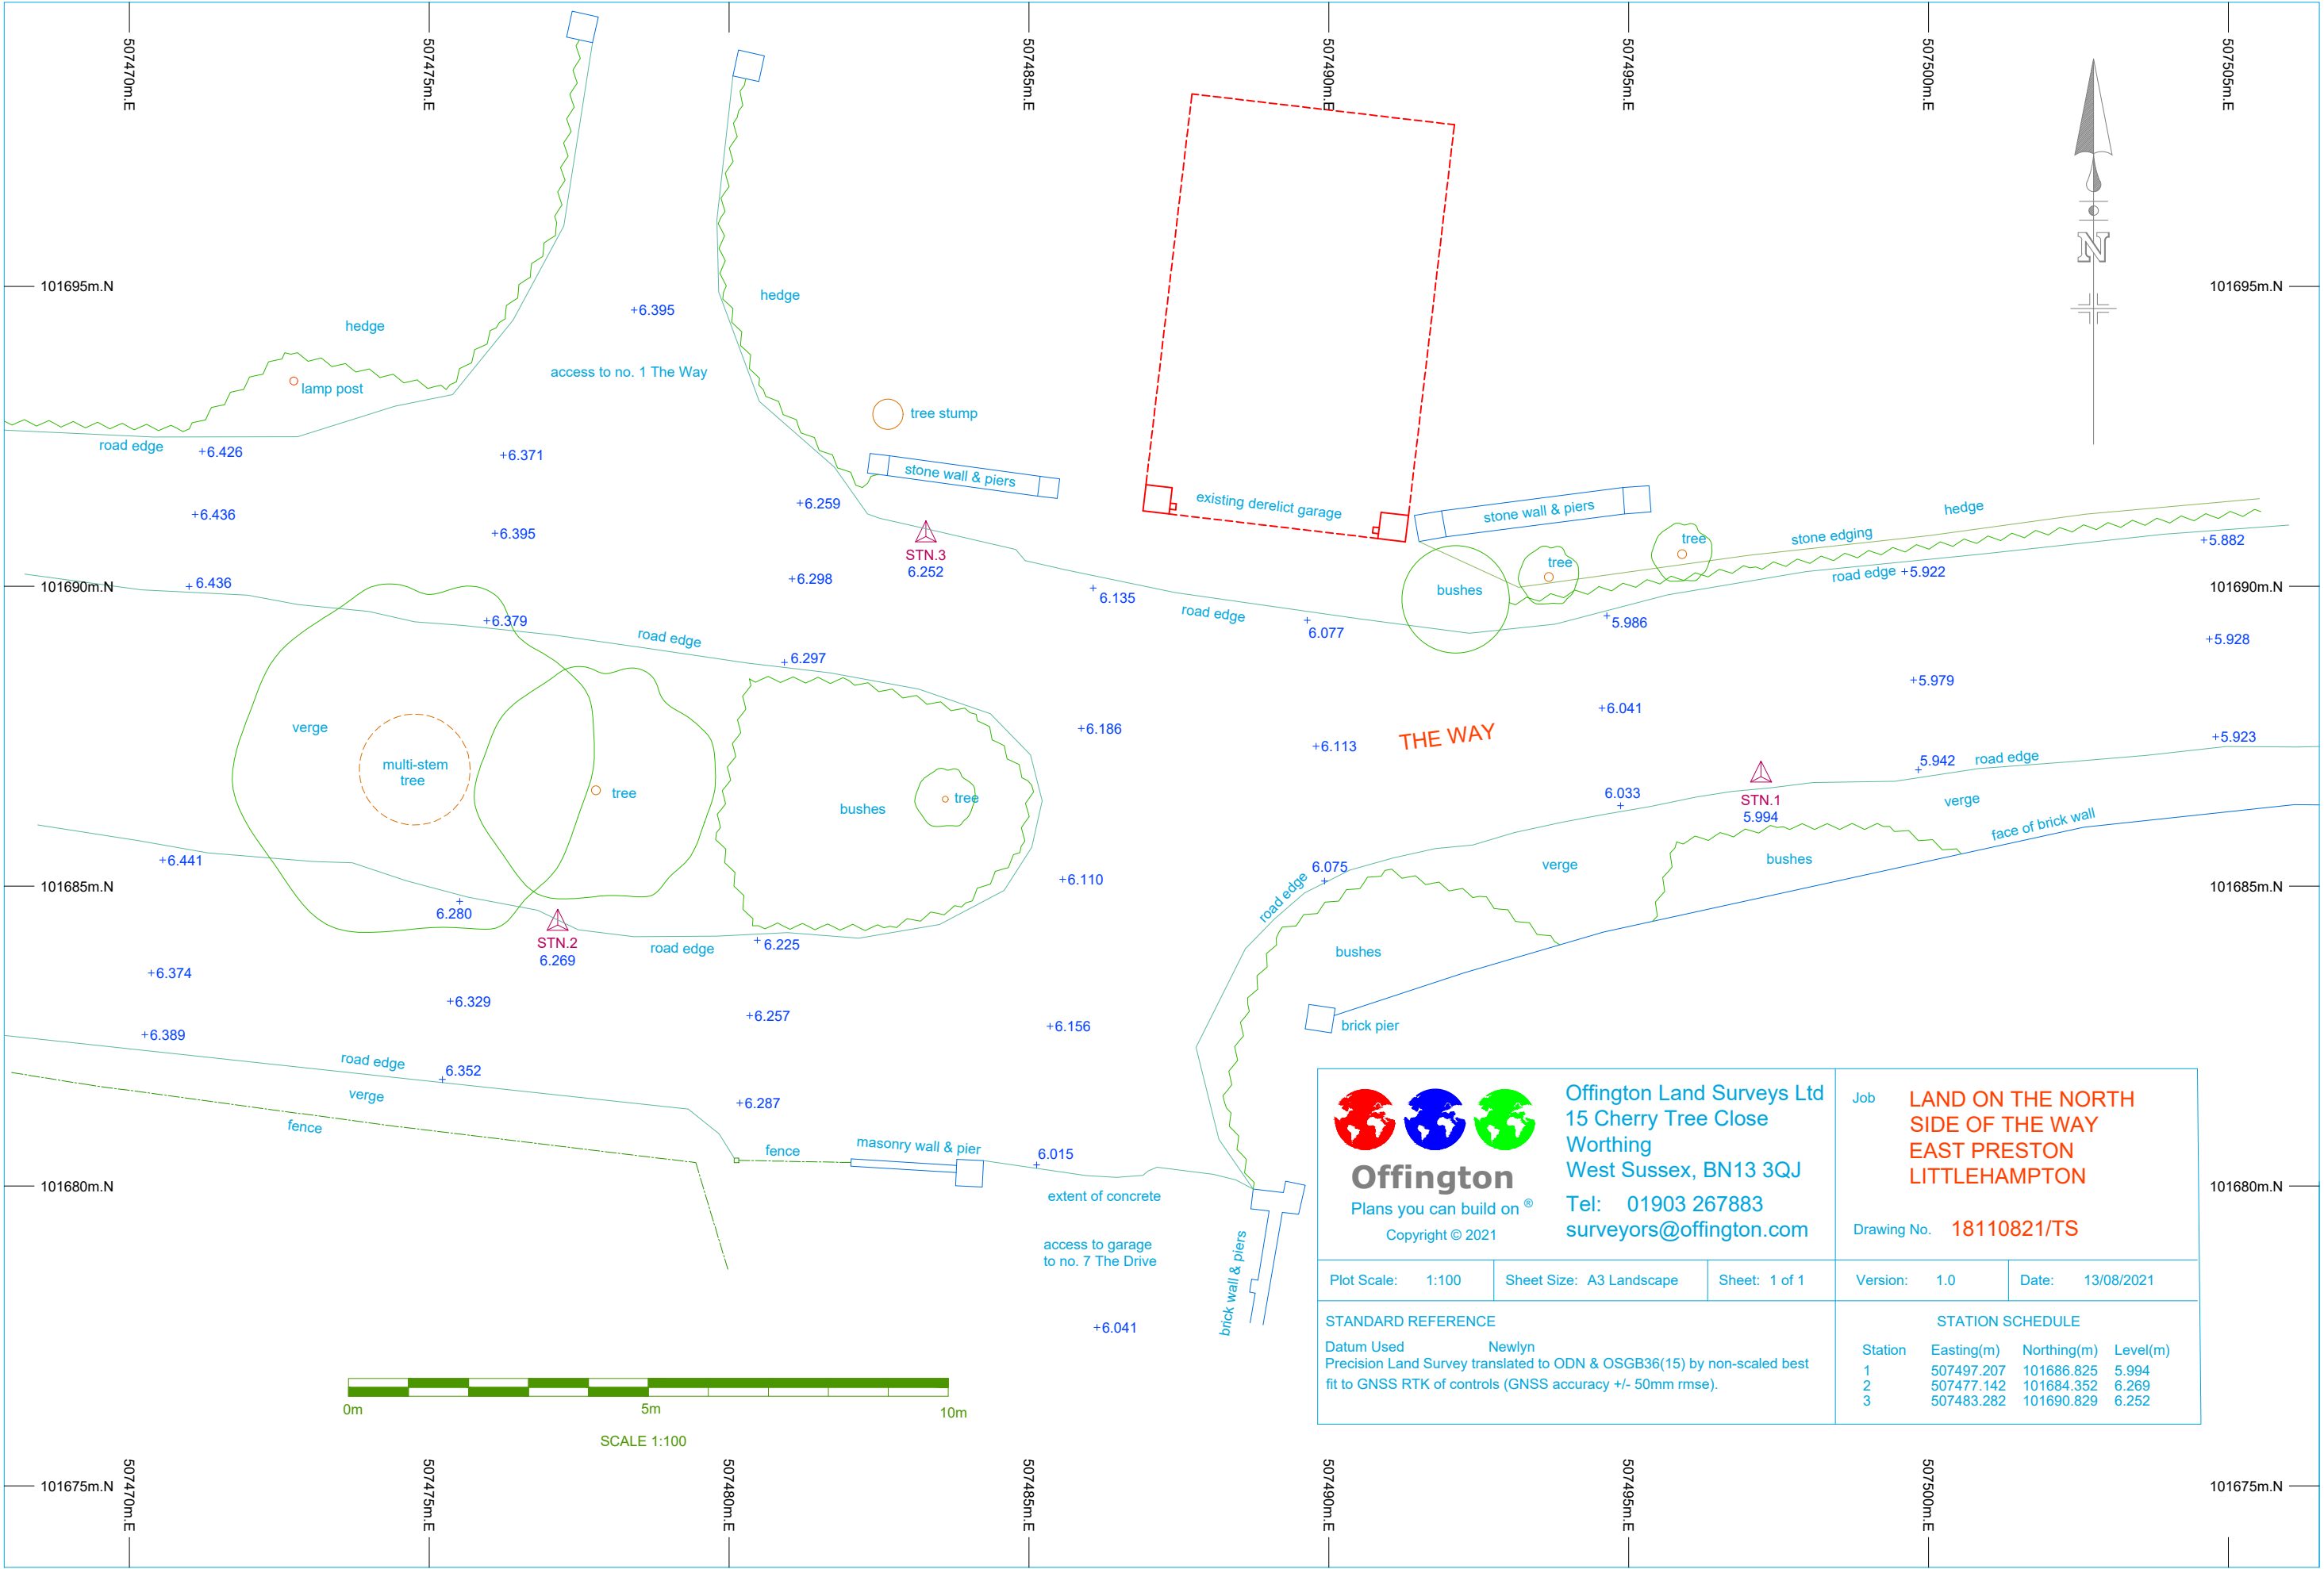



Offington
Plans you can build on®
Copyright © 2021

Offington Land Surveys Ltd
15 Cherry Tree Close
Worthing
West Sussex, BN13 3QJ
Tel: 01903 267883
surveyors@offington.com

Job **LAND ON THE NORTH
SIDE OF THE WAY
EAST PRESTON
LITTLEHAMPTON**

Drawing No. **18110821/TS**

Plot Scale:	1:100	Sheet Size:	A3 Landscape	Sheet:	1 of 1	Version:	1.0	Date:	13/08/2021
-------------	-------	-------------	--------------	--------	--------	----------	-----	-------	------------

STANDARD REFERENCE				STATION SCHEDULE			
Datum Used Newlyn Precision Land Survey translated to ODN & OSGB36(15) by non-scaled best fit to GNSS RTK of controls (GNSS accuracy +/- 50mm rmse).				Station	Easting(m)	Northing(m)	Level(m)
				1	507497.207	101686.825	5.994
				2	507477.142	101684.352	6.269
				3	507483.282	101690.829	6.252