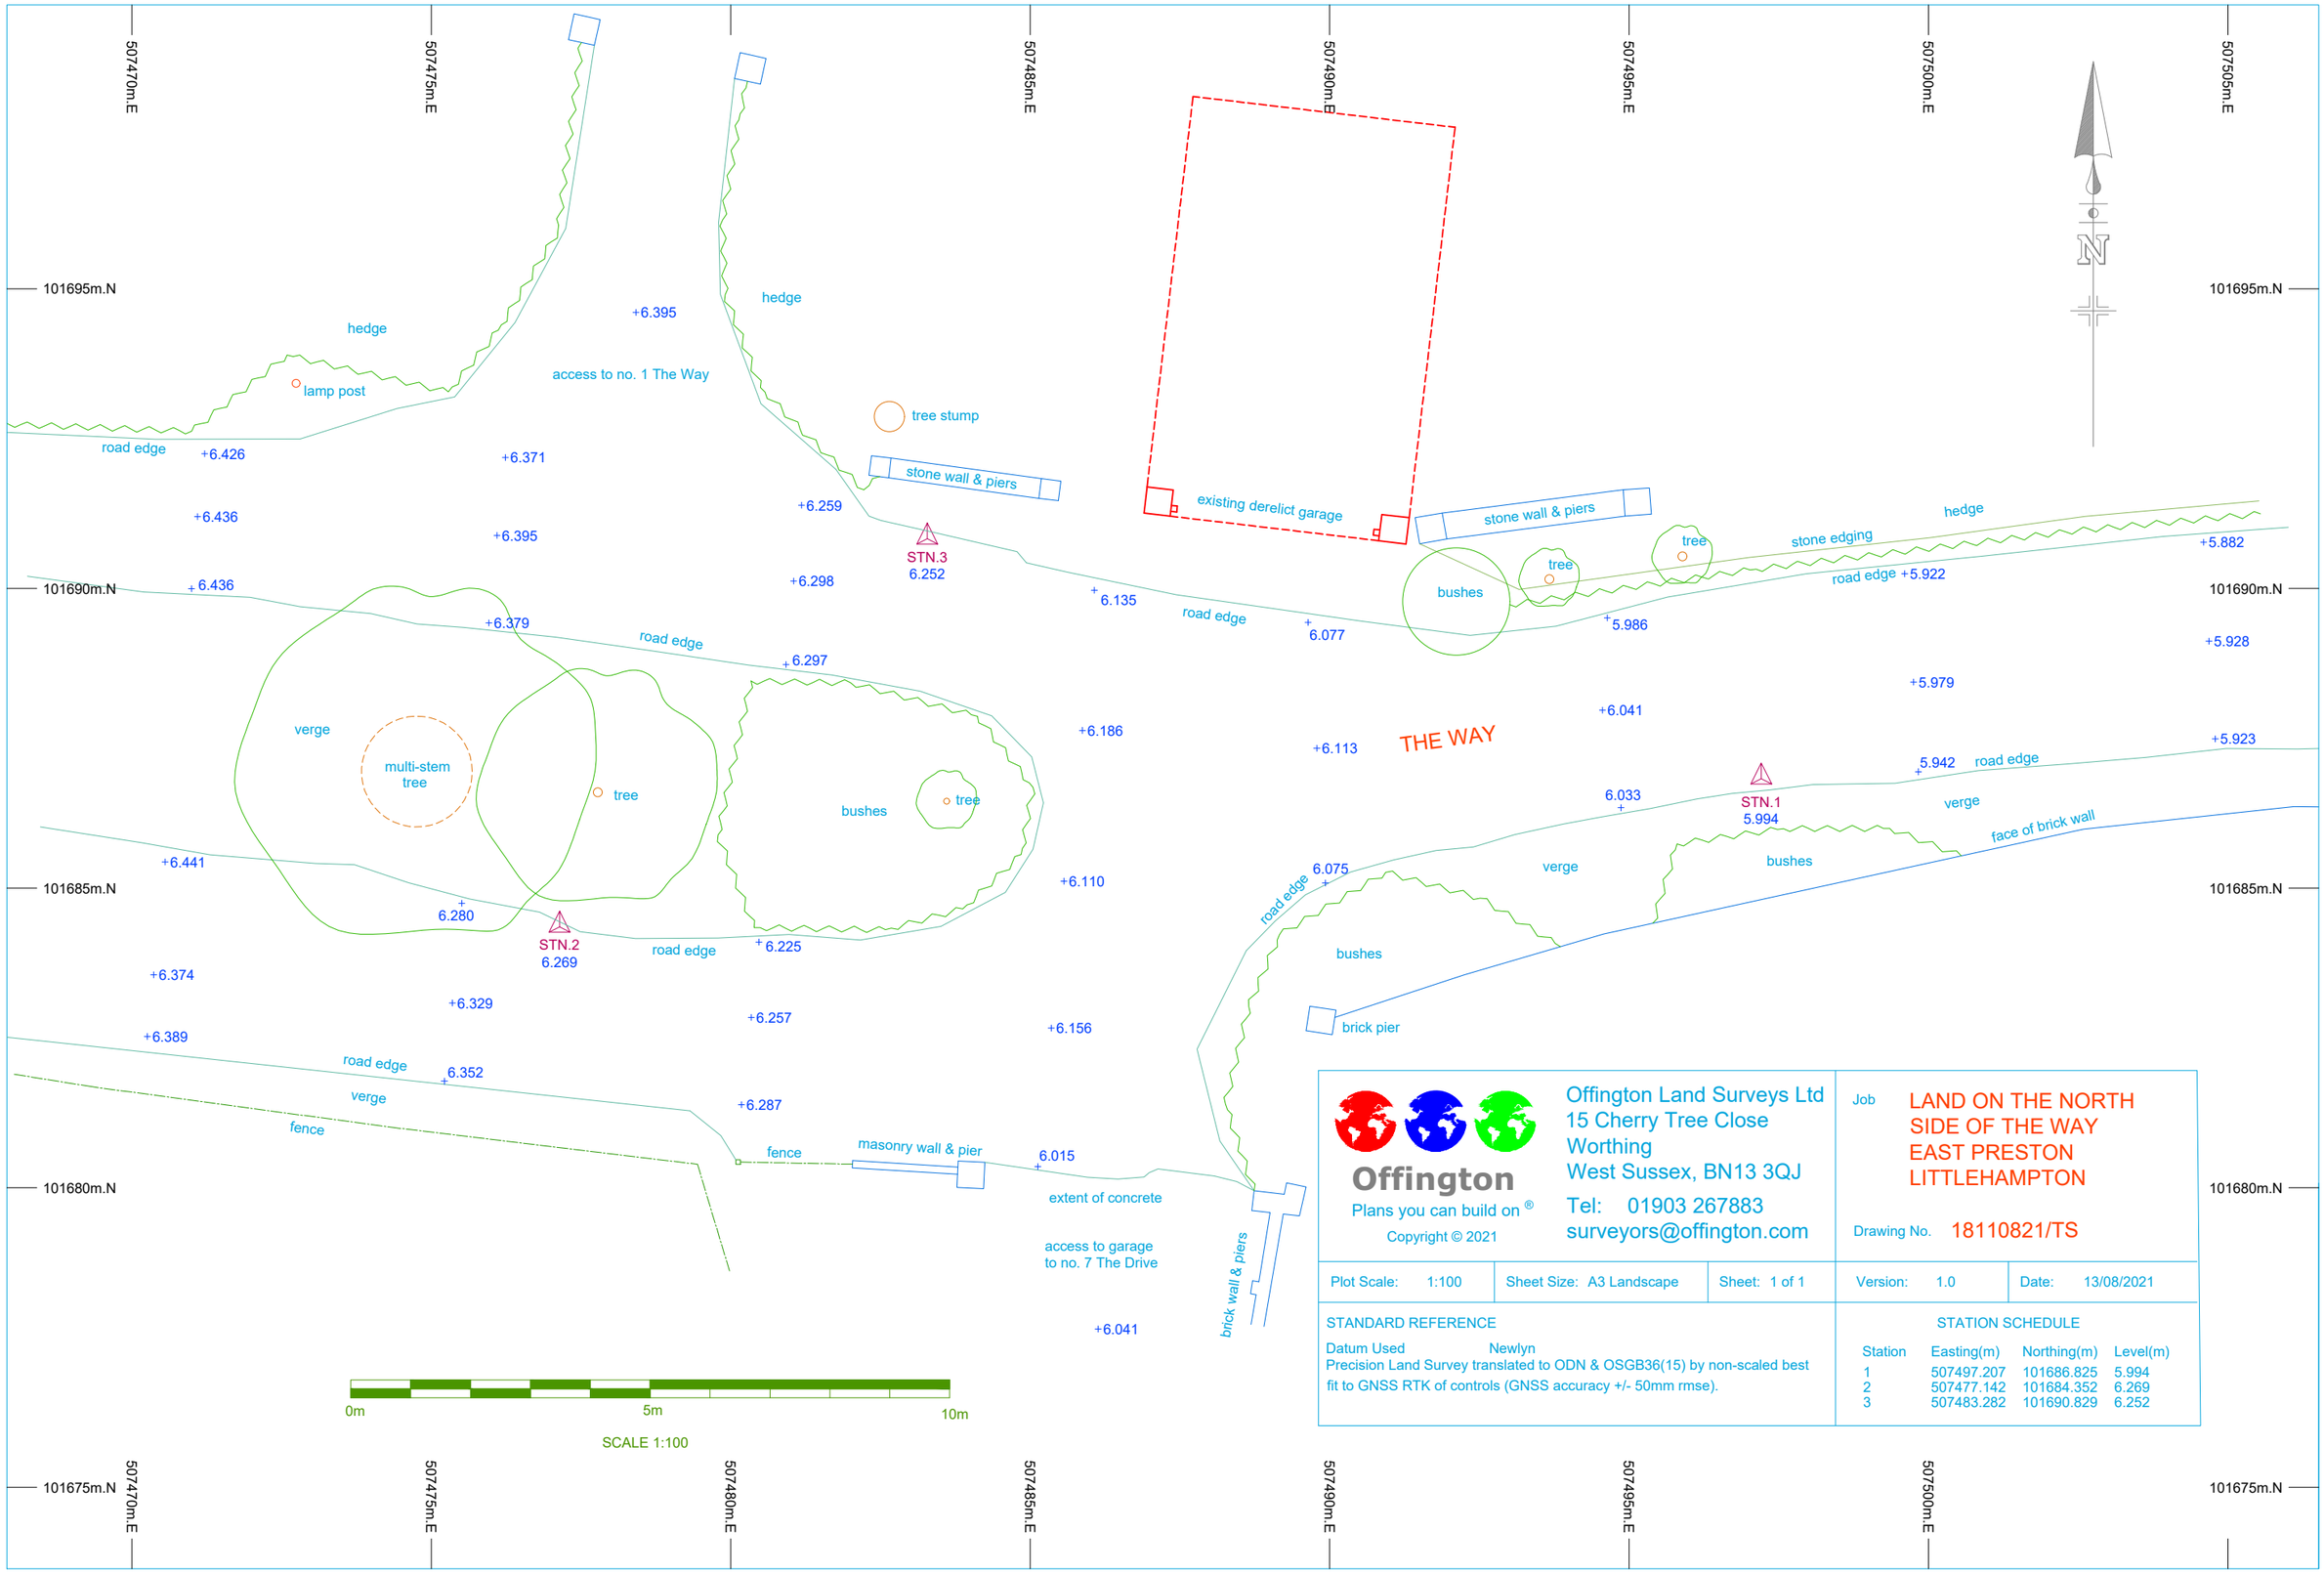

Offington
Plans you can build on ®
Copyright © 2021

Offington Land Surveys Ltd
15 Cherry Tree Close
Worthing
West Sussex, BN13 3QJ
Tel: 01903 267883
surveyors@offington.com

Job: LAND ON THE NORTH SIDE OF THE WAY EAST PRESTON LITTLEHAMPTON

Drawing No. 18110821/TS

Plot Scale:	Sheet Size:	Sheet:	Version:	Date:
1:100	A3 Landscape	1 of 1	1.0	13/08/2021

STANDARD REFERENCE

Datum Used: Newlyn

Precision Land Survey translated to ODN & OSGB36(15) by non-scaled best fit to GNSS RTK of controls (GNSS accuracy +/- 50mm rmse).

STATION SCHEDULE

Station	Easting(m)	Northing(m)	Level(m)
1	507497.207	101686.825	5.994
2	507477.142	101684.352	6.269
3	507483.282	101690.829	6.252