



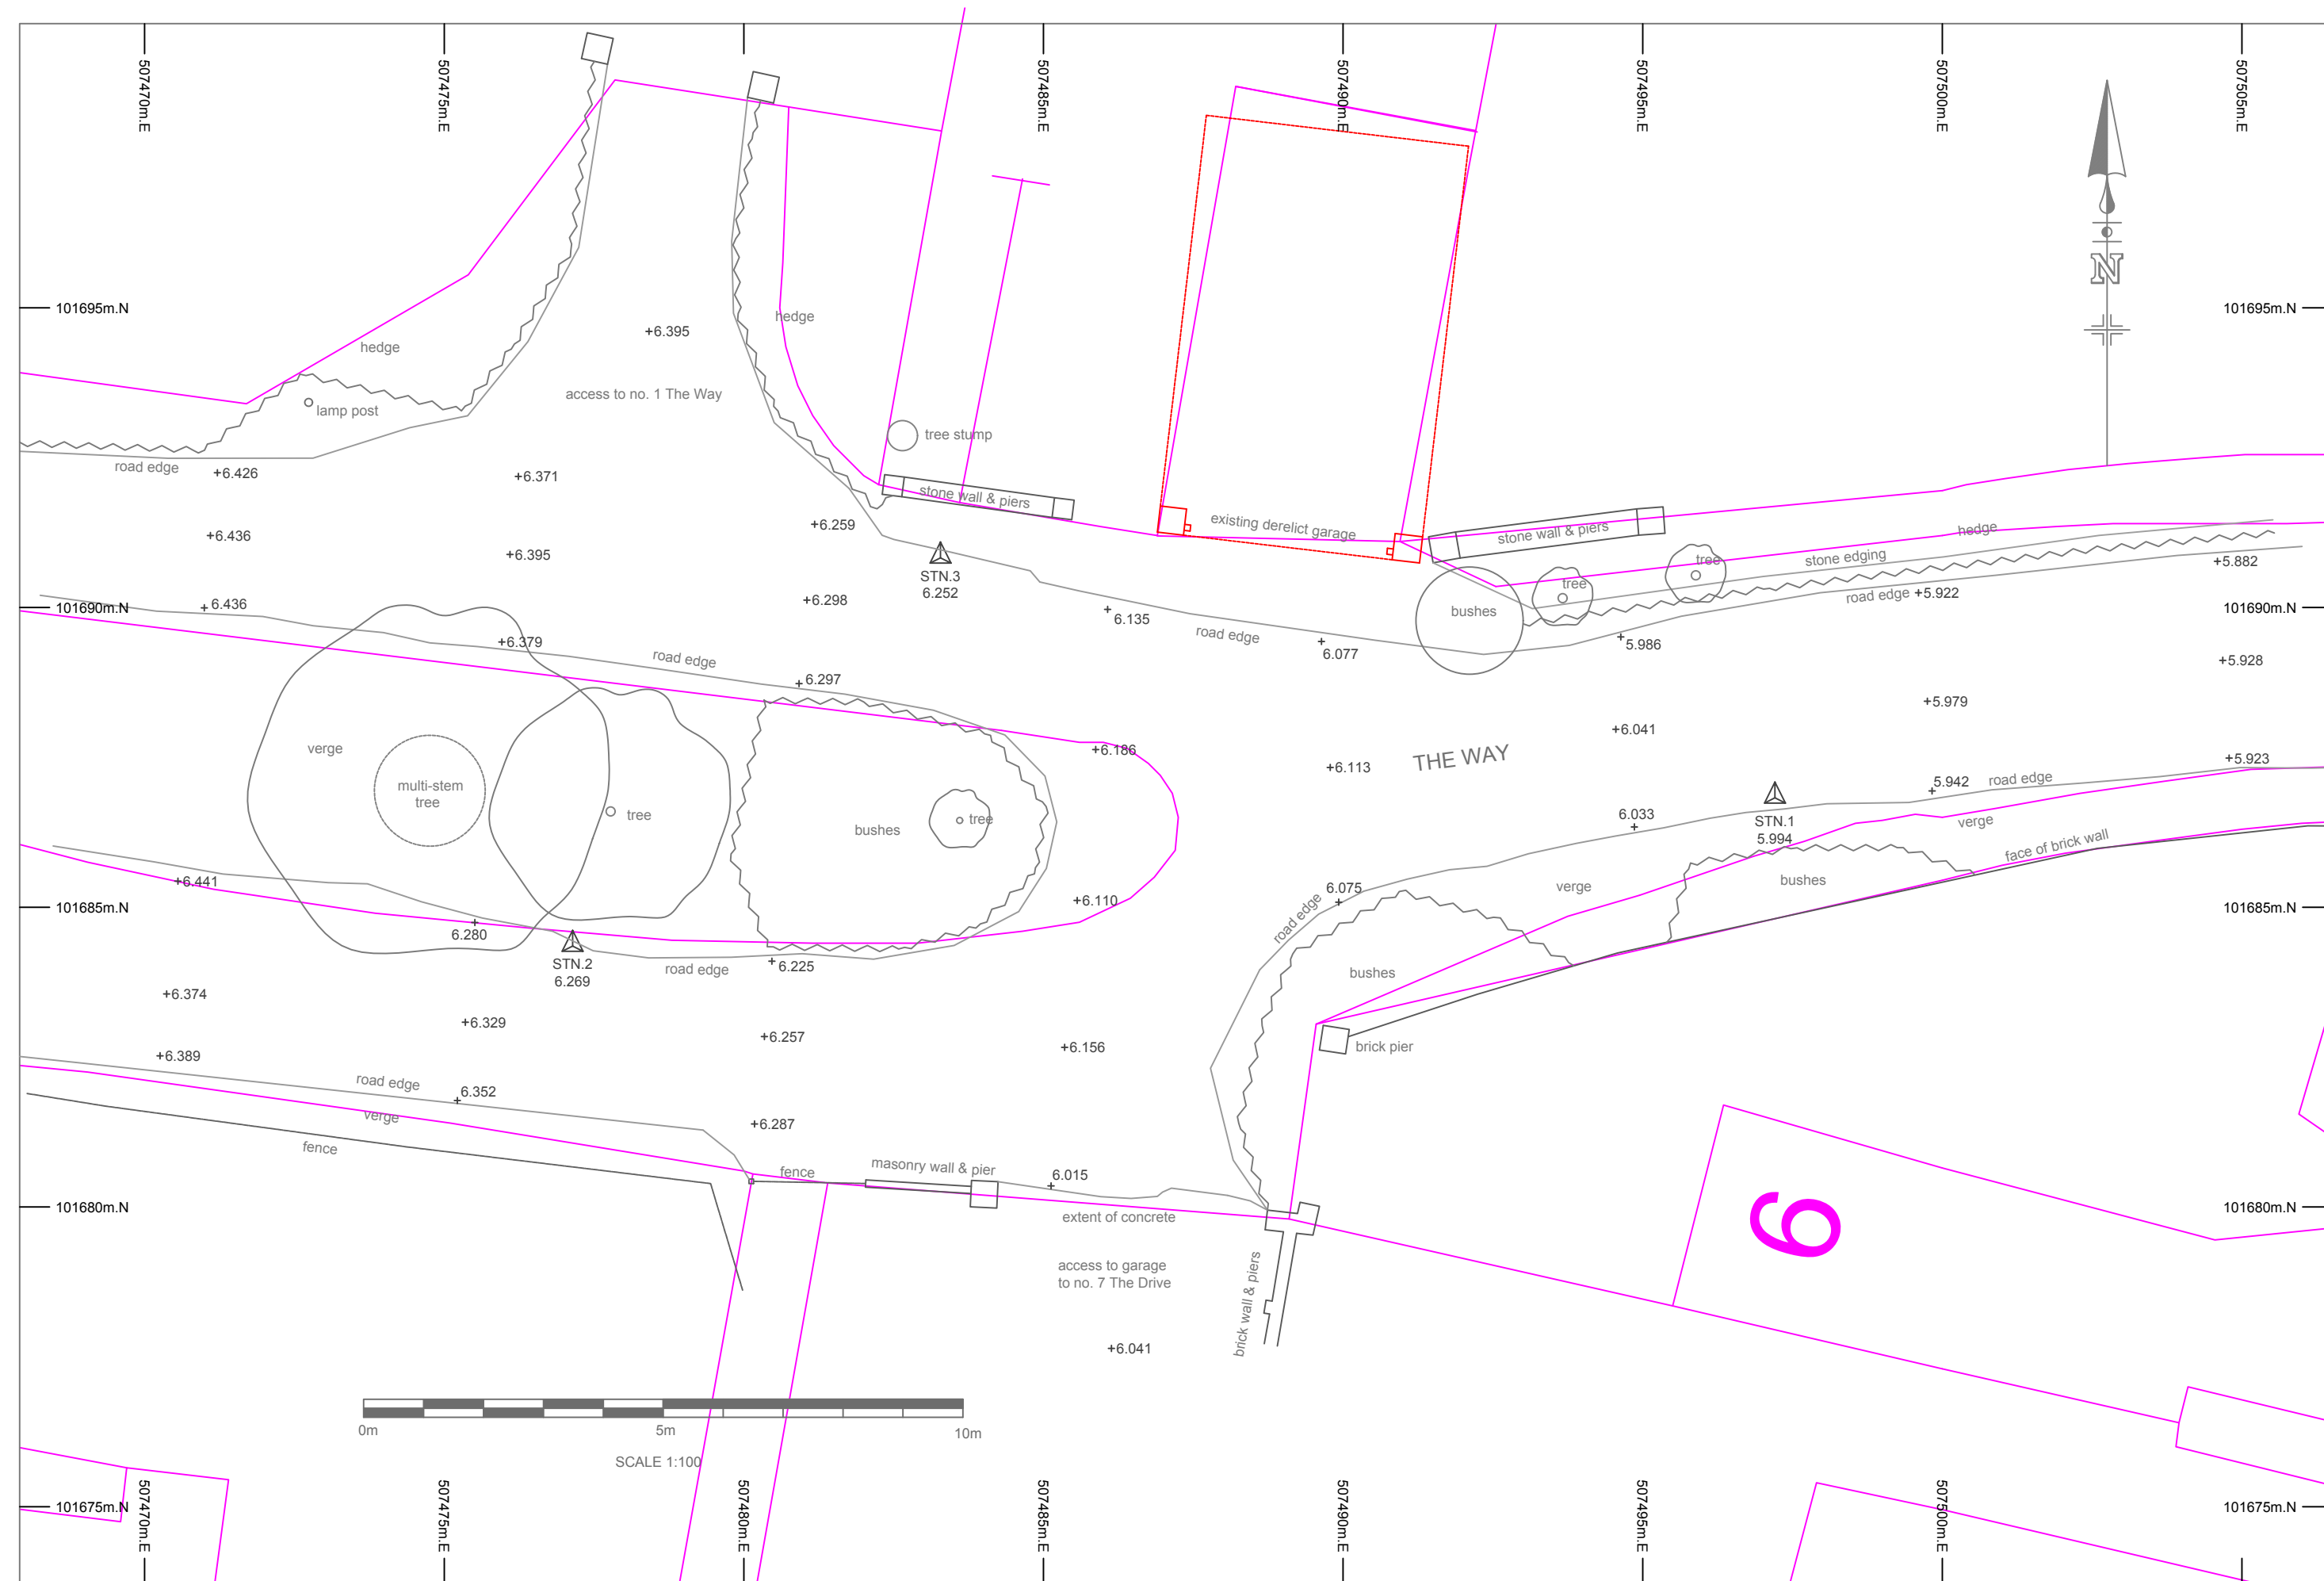

Topographical Plan with Ordnance survey plan overlaid (pink) 1:100

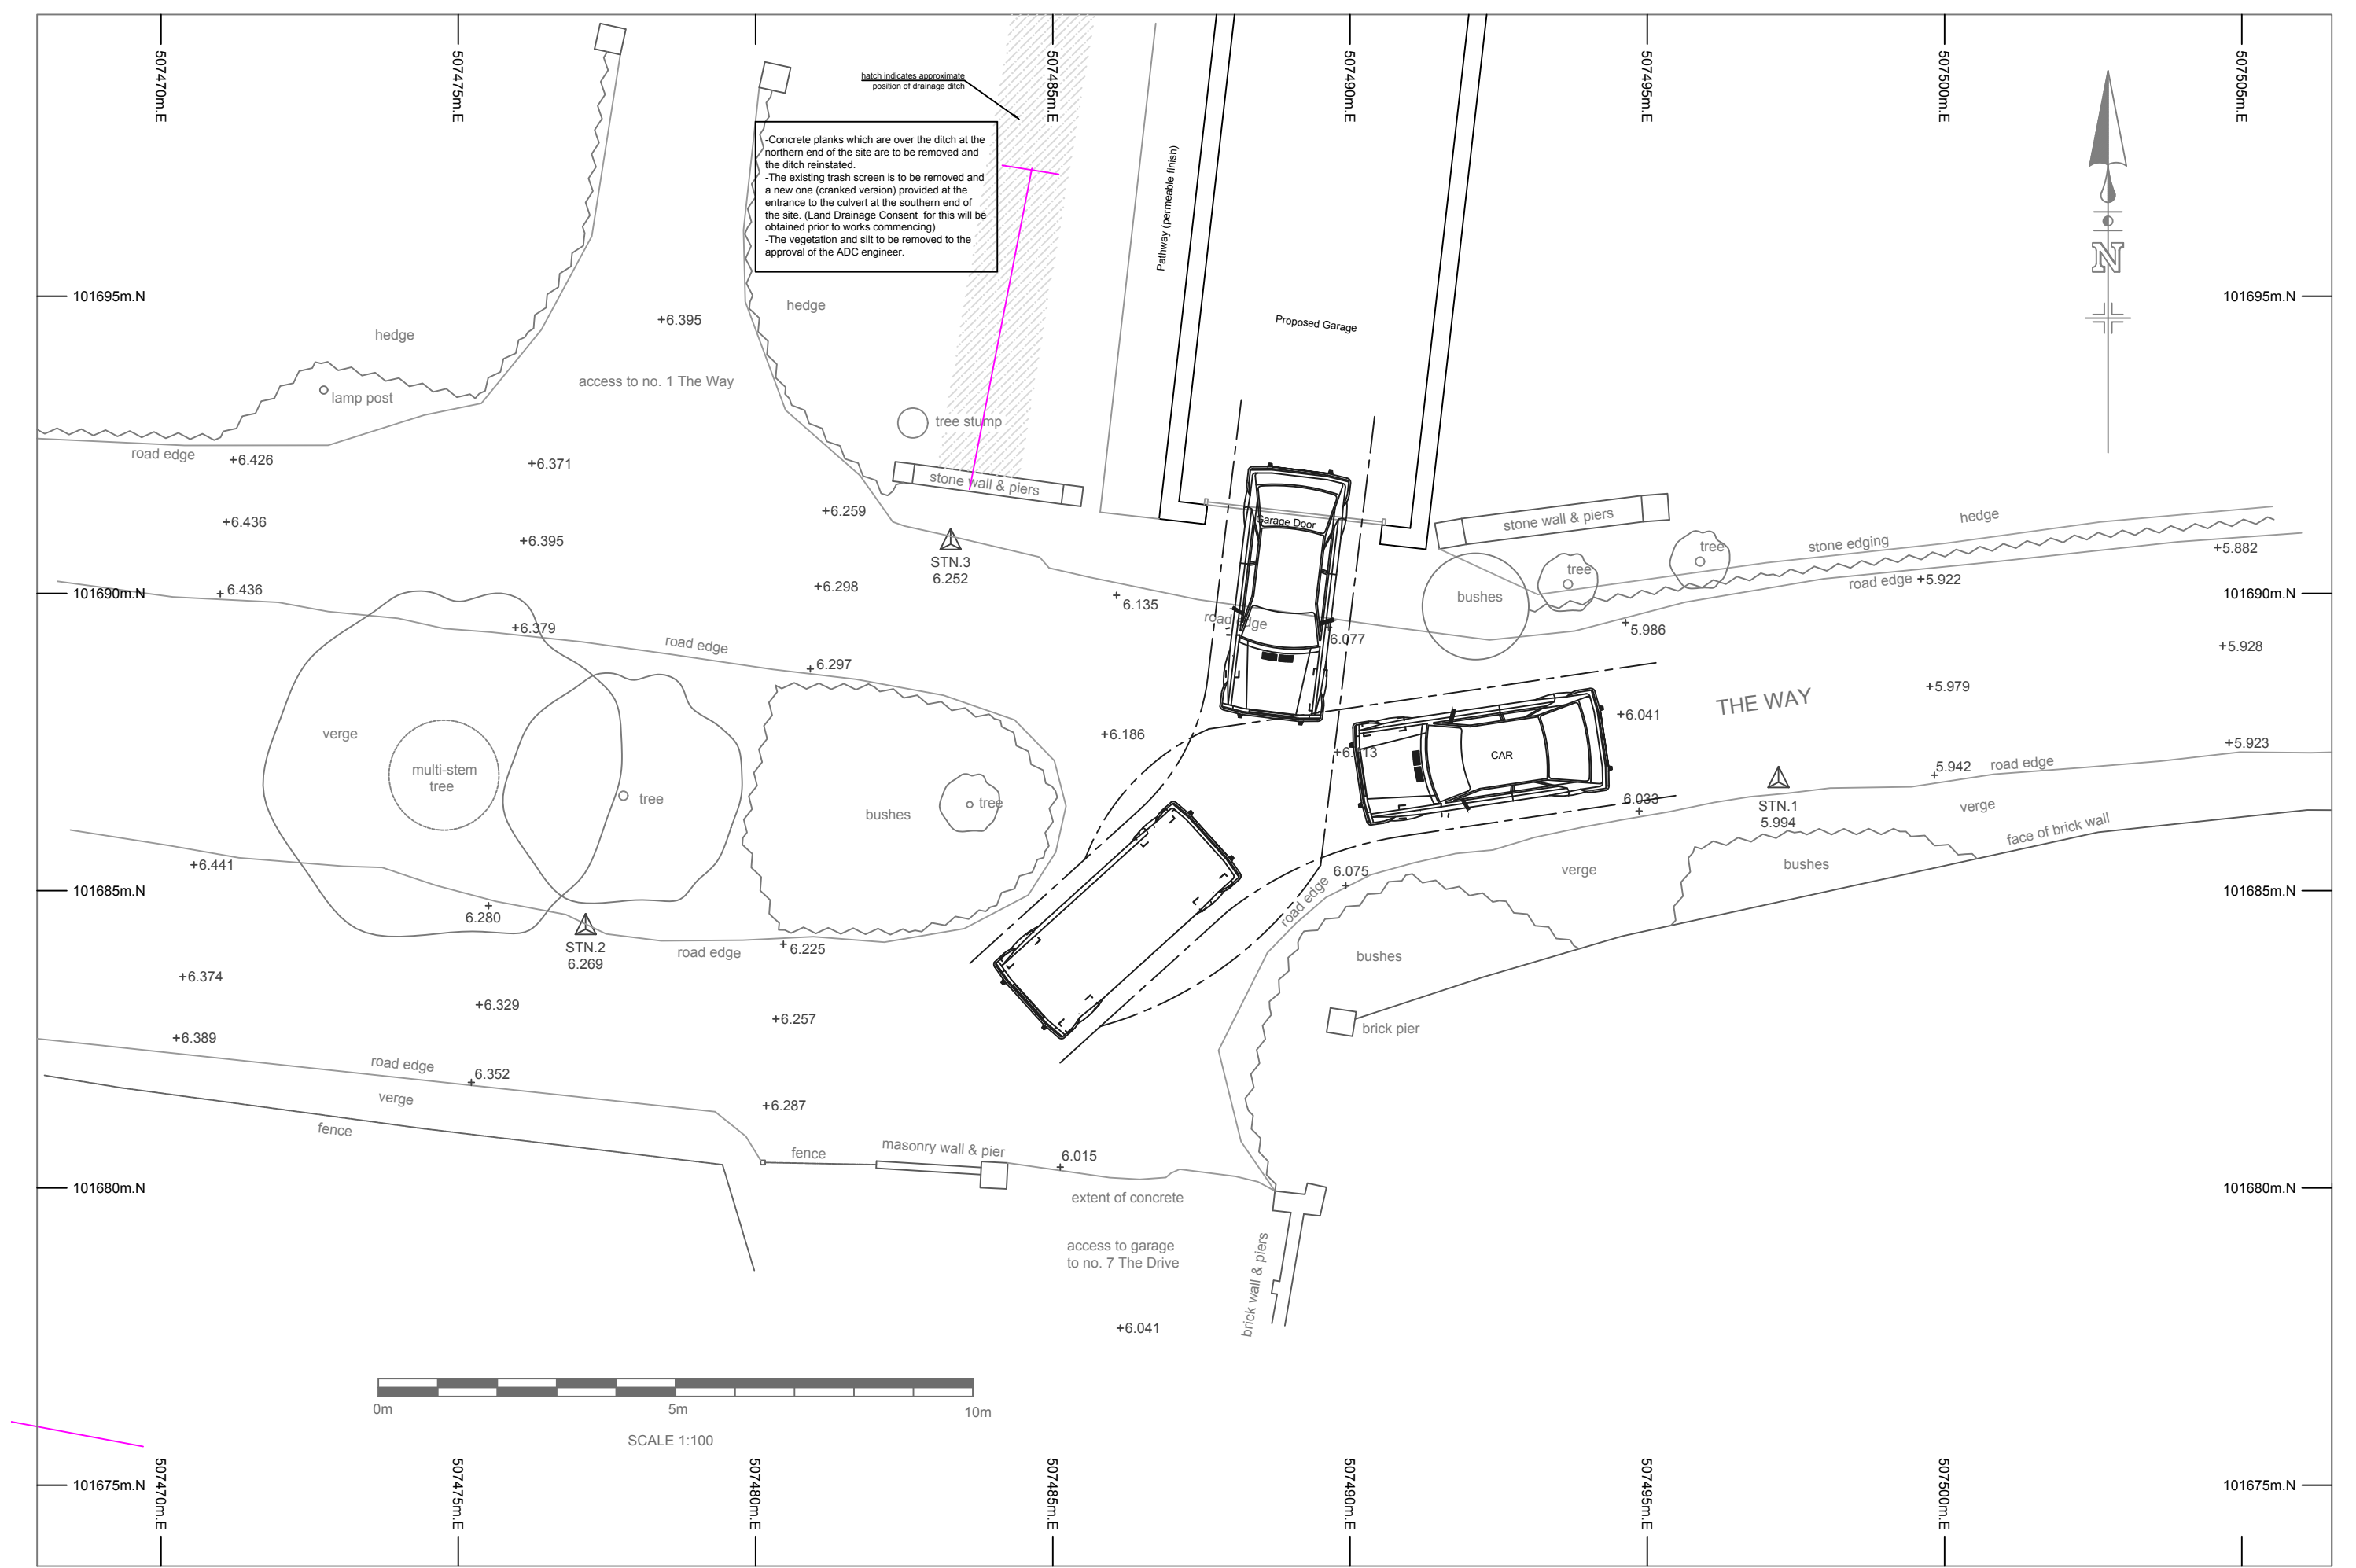

Topographical Plan with Proposed Garage 1:100



Revisions		
Rev	Description	By
b	Additional Information re.ditch	LW
a	Additional Information	LW

inspired Design Studio Ltd.

Client: Mr D Lynch

Project Address:
The Garage
The Way
East Preston

Drawing Title:
Topographical Plans

Drawing Number: 1241.02.b

Scale: As stated printed @ A1

Date: 27/08/2021

This drawing is the property of Inspired Design Studio Limited and must not be copied, reproduced or passed to a third party without their permission.

The Contractor is to verify all dimensions, alignment, levels and datums prior to commencement of work.

Any discrepancies must be reported immediately to Inspired Design Studio Ltd for review.

Variations and modifications to the work shown on these drawings are not to be carried out without the prior approval from Inspired Design Studio Ltd

Topographical Survey information provided by
Offington Land Surveys Limited.