


NOTE: The client is advised to contact Southern Water Services to apply for a Building Over Agreement

Assumed public foul drain

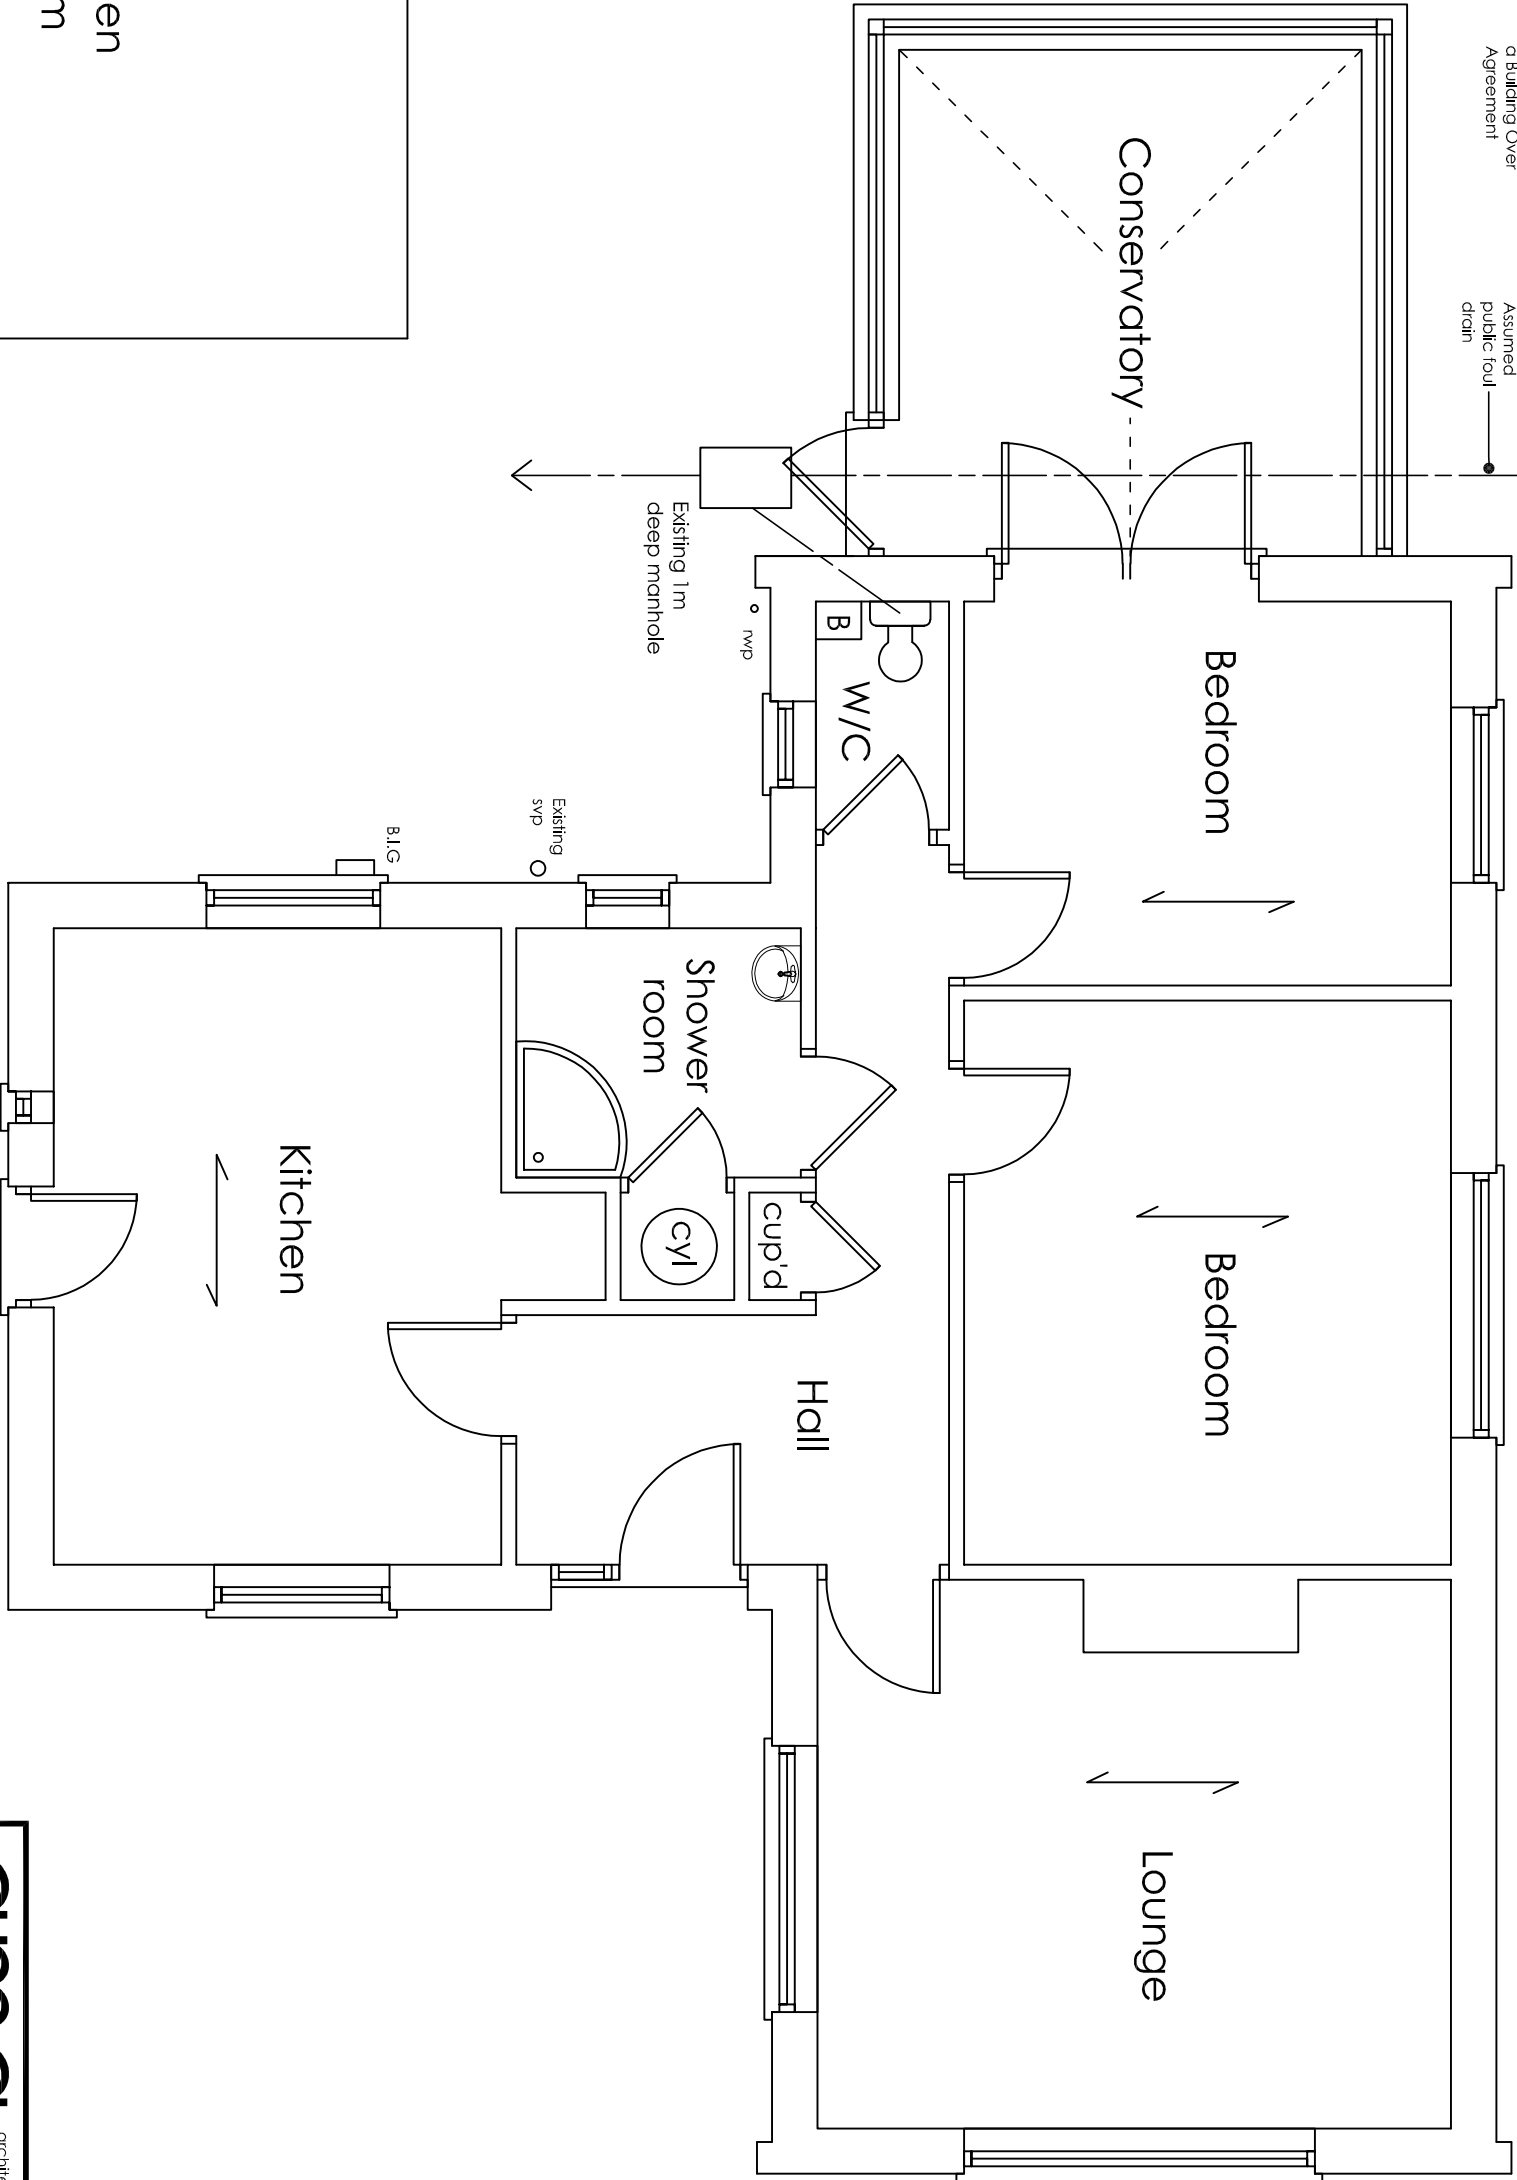

ama

architectural & quantity
surveying services

afterbury moore associates

Unit 1 Gosling Croft Business Park
Long Furong
Clapham, Worthing
West Sussex BN13 3UT
01903 871131
carr@afterburymoore.co.uk

Address of works:

27 Vermont Way, East Preston

Drawing title:

Proposed front and rear extensions

Date:

Nov 2018

Scales:

As shown

Paper size:

A3

Dwg No:

AR-133-01