


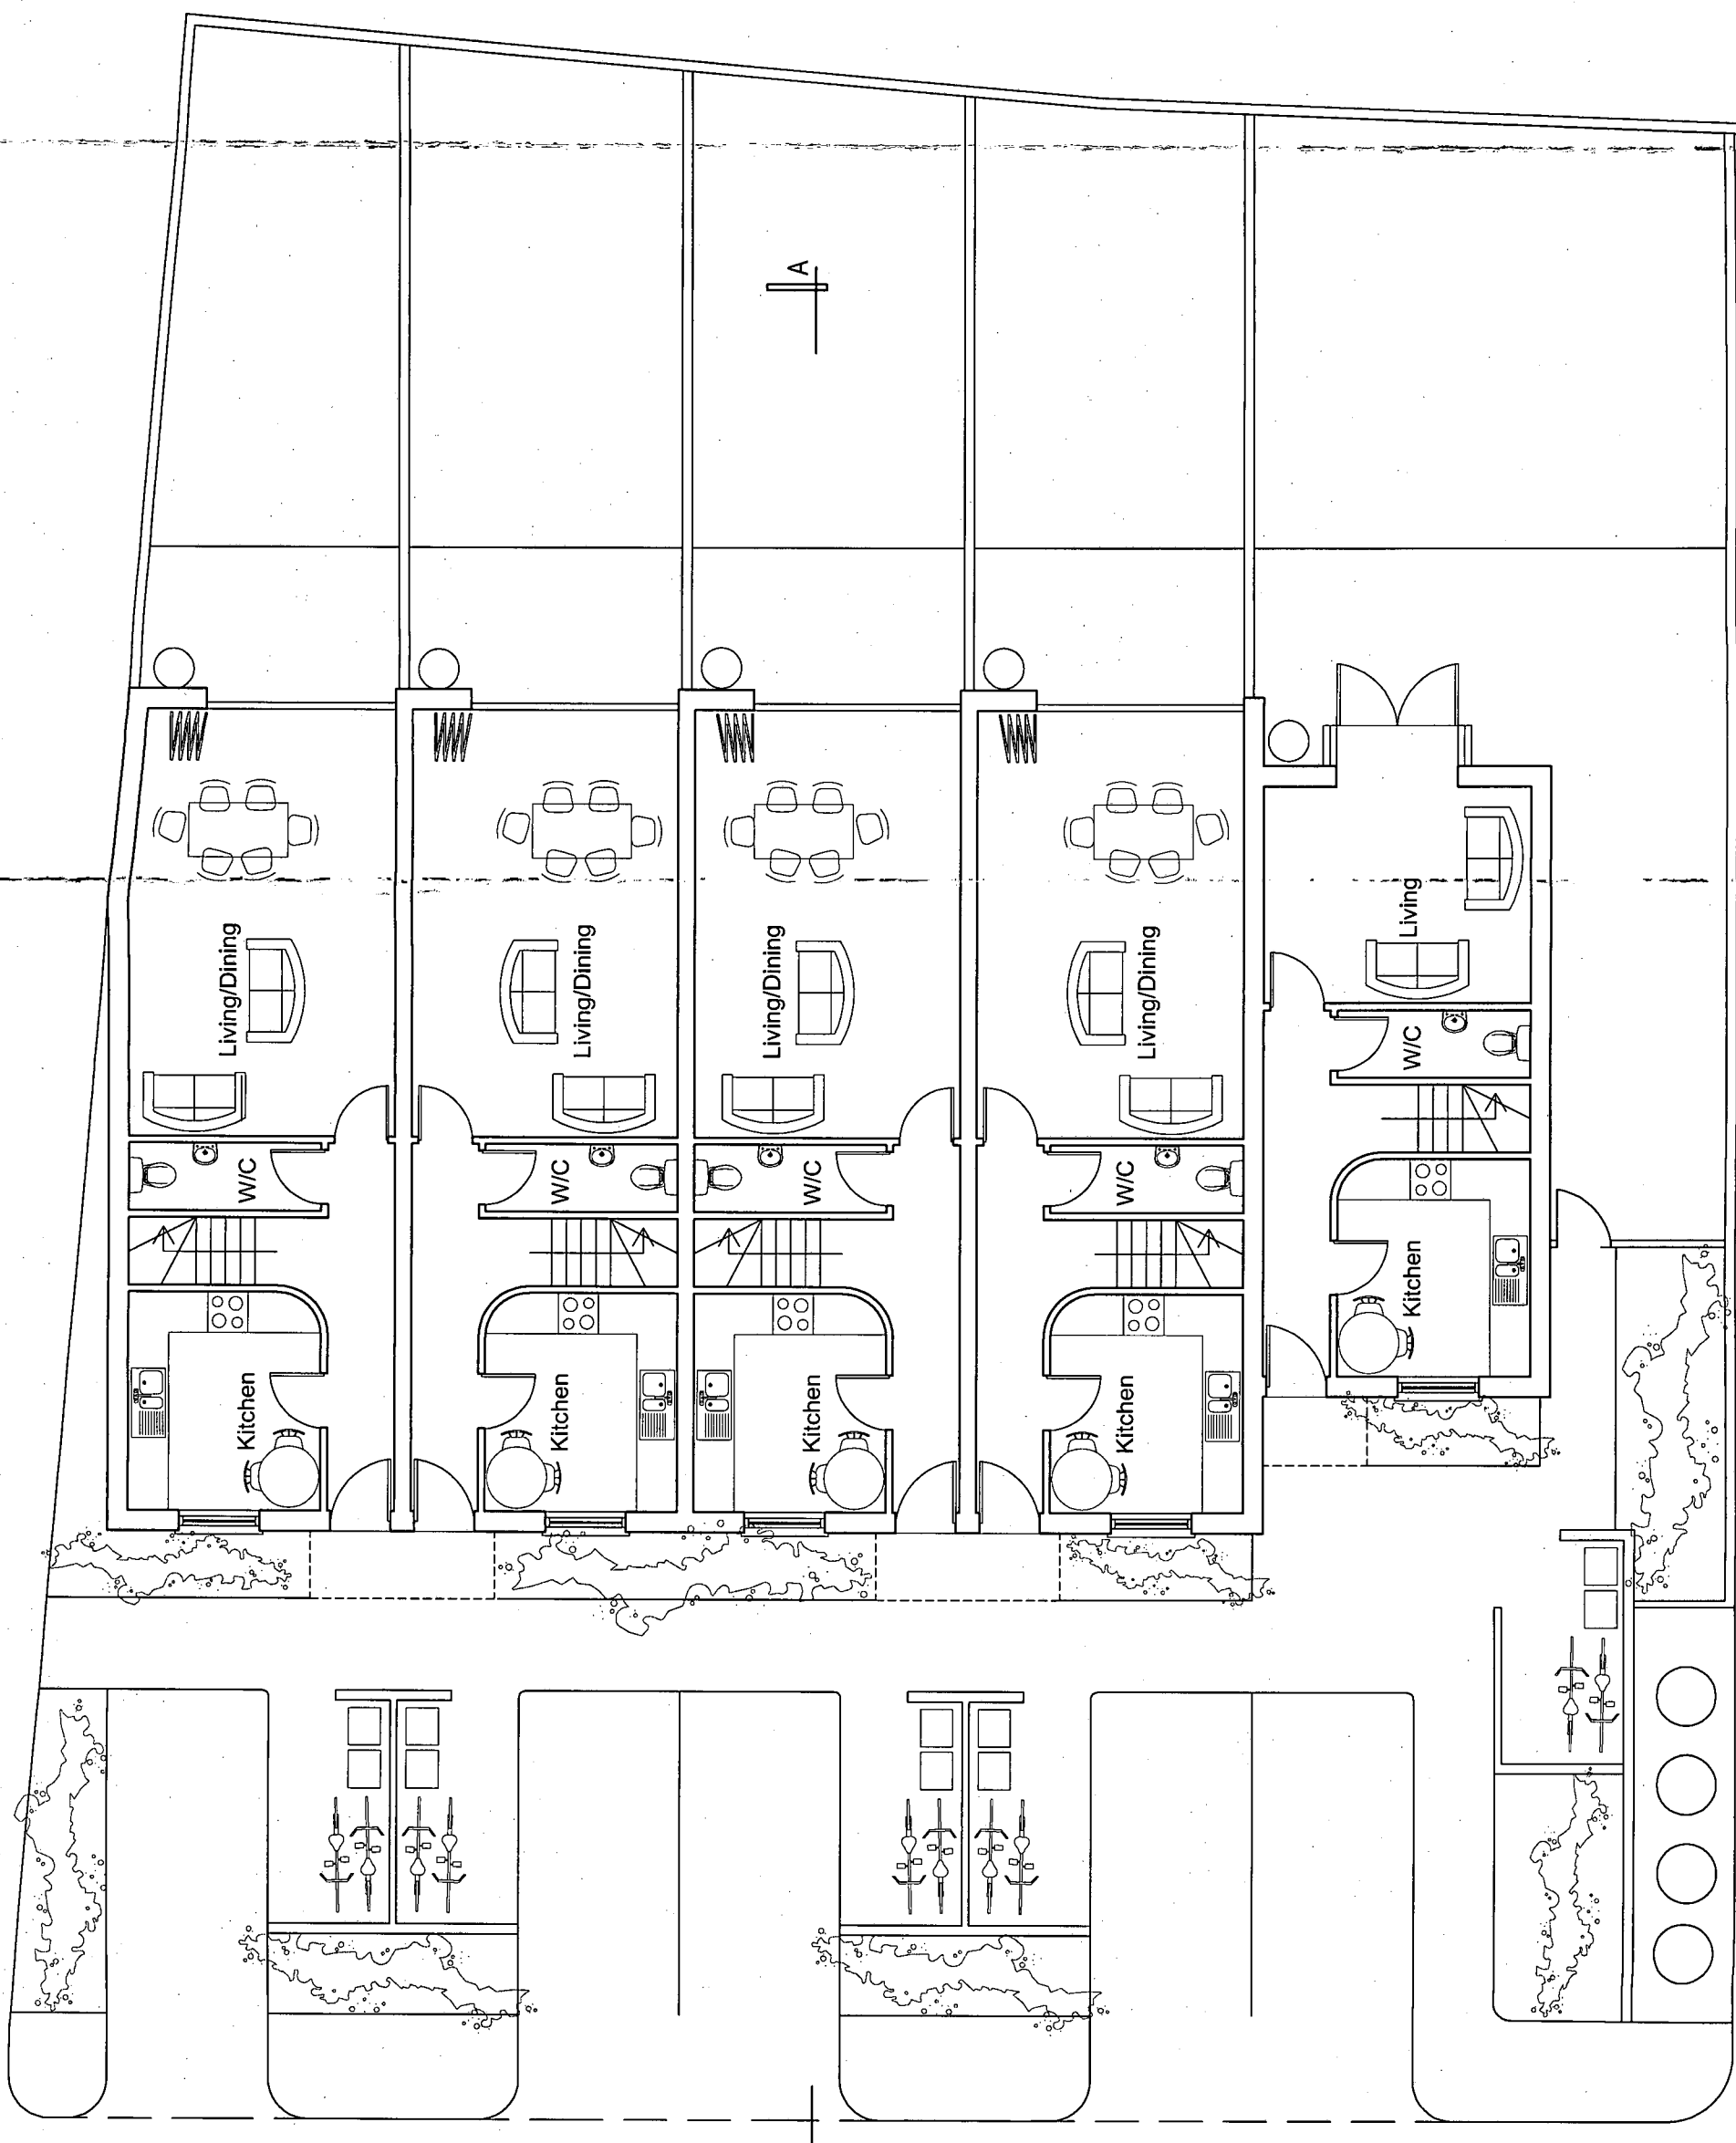

ARUN DISTRICT COUNCIL		
No.	EP	174 06
RECEIVED 7.12.06		



A

A

rev.	date

These drawings should be approved by local Authority
No dimensions to be scaled from this drawing. All dimensions to be checked on site. This drawing is copyright and should not be reproduced without the permission of the Architect.

client
Rees Elliott
East Preston

project
East Preston

drawing
Proposed Plans

scale
1:100@A3

date
November 2006

19a Wilbury Avenue
Hove, East Sussex
BN3 6HS
tel: 01273 203230
fax: 01273 321687
email: info@turnerassociates.co.uk

Turner Associates
Architects and Planning Consultants

TA 154 / P 09

Proposed Ground Floor Plan 1:100 @ A3

space allocated for retail refuse