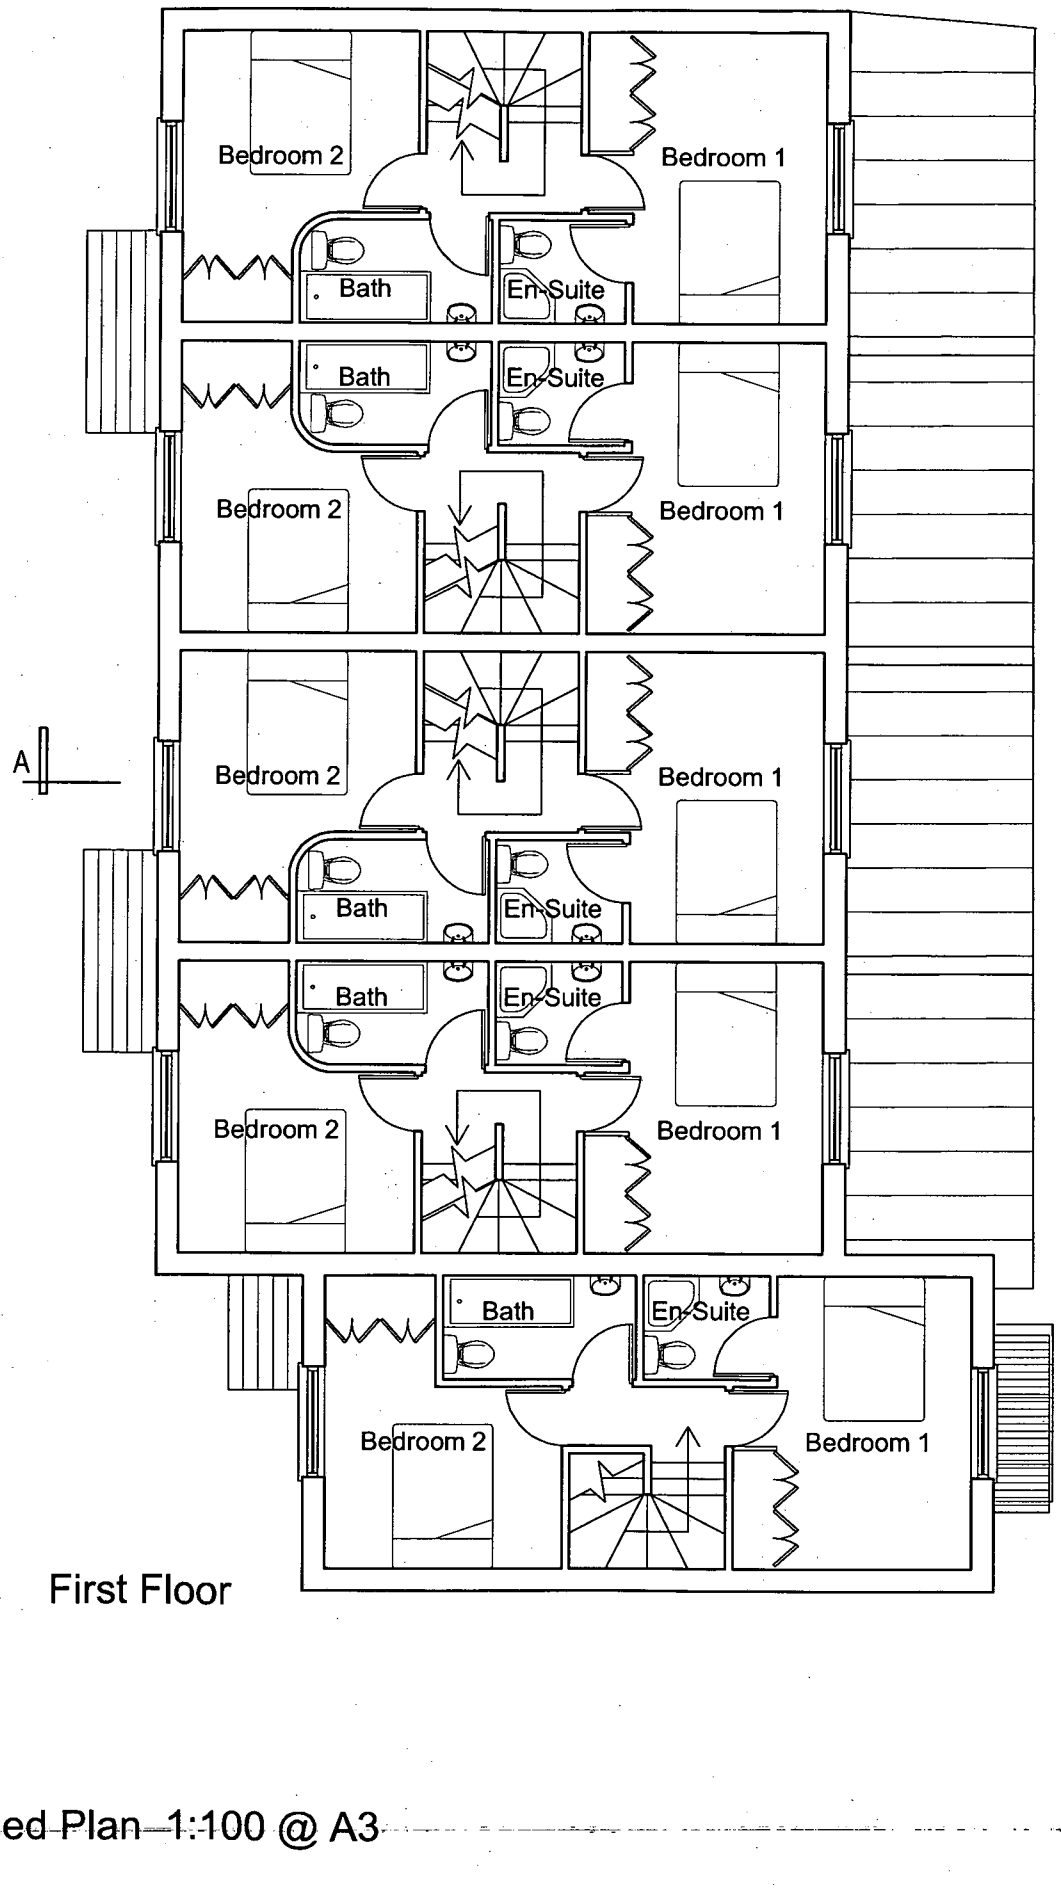

First Floor

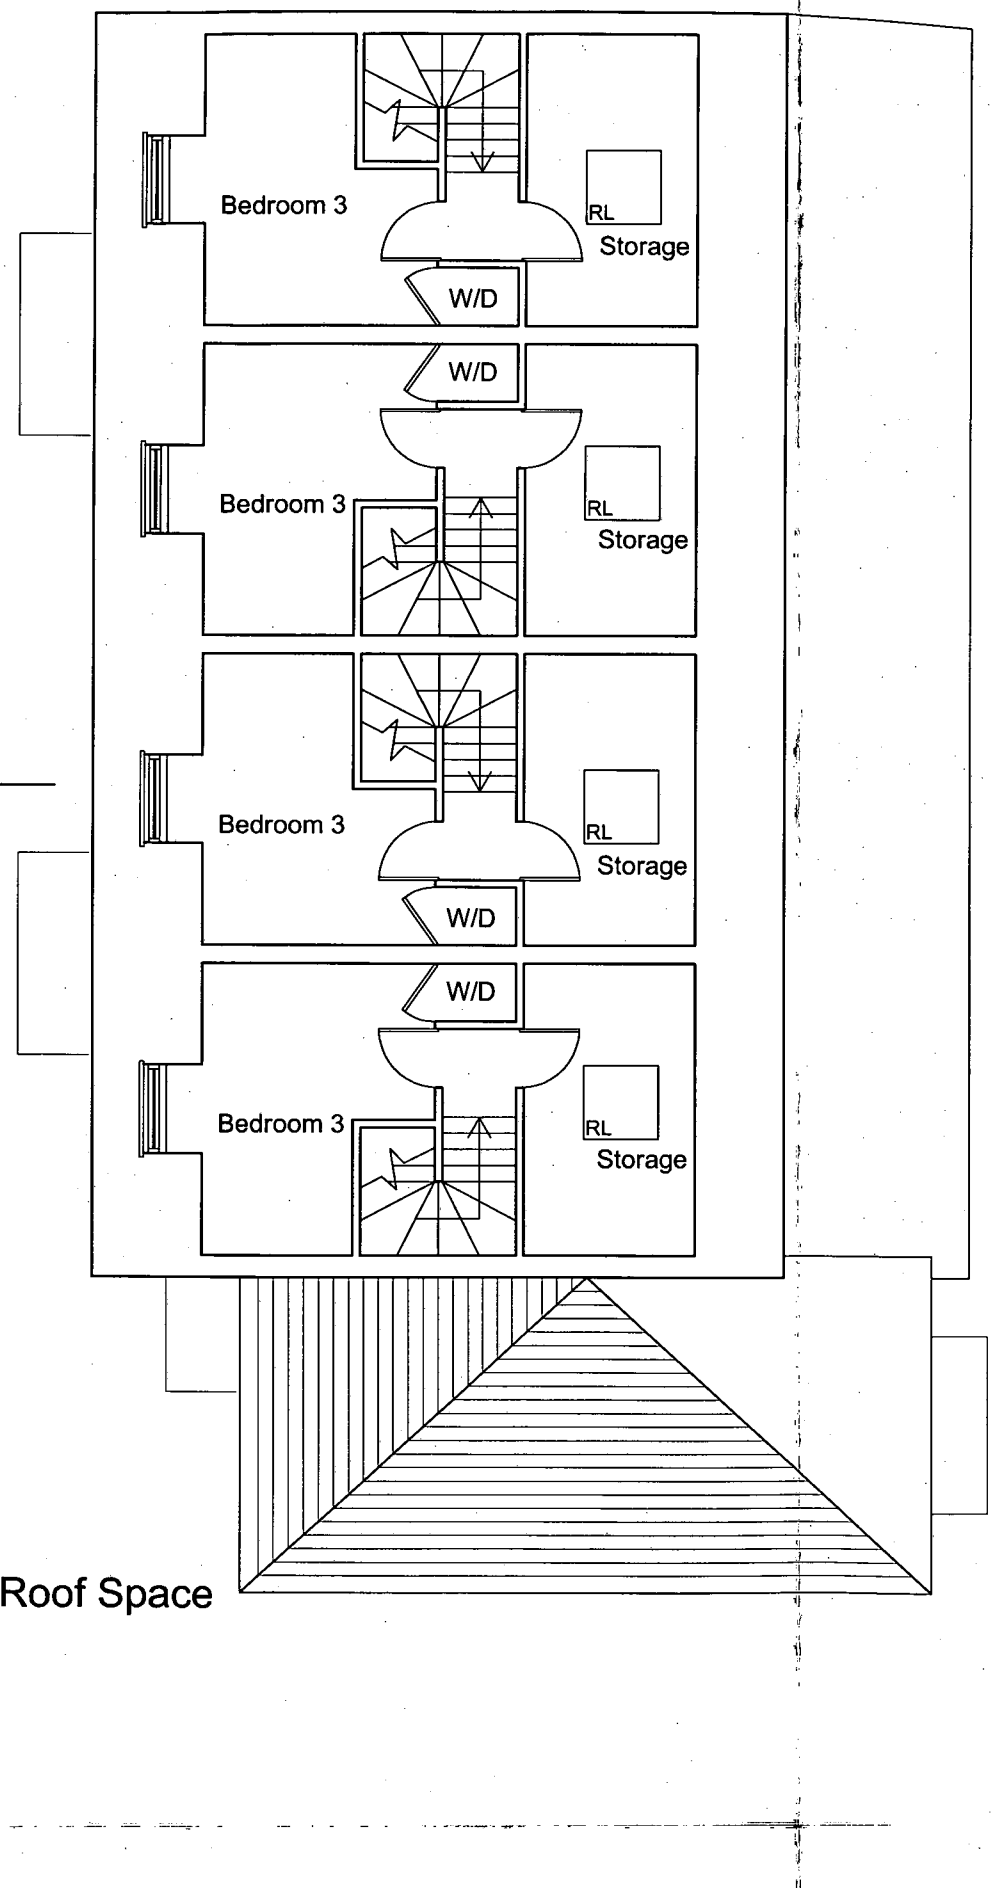

Roof Space

ARUN DISTRICT COUNCIL
No. EP 174 06
RECEIVED 7.12.06

rev.	date

These drawings should be approved by local Authority

No dimensions to be scaled from this drawing. All dimensions to be checked on site. This drawing is copyright and should not be reproduced without the permission of the Architects.

client: Rees Elliott

project: East Preston

drawing: Proposed Plans

scale: 1:100@A3 date drawn: November 2006

19a Wilbury Avenue
Hove, East Sussex
BN3 6HS
tel: 01273 203230
fax: 01273 321687
email:info@taarchitects.co.uk

Turner Associates
Architects and Planning Consultants

TA 154 /P 10 rev.

Proposed Plan 1:100 @ A3

ARUN DISTRICT COUNCIL:EP/174/06/ 13/12/2006