



ARUN DISTRICT COUNCIL			
No.	EP 174	06	
RECEIVED 7.12.06			

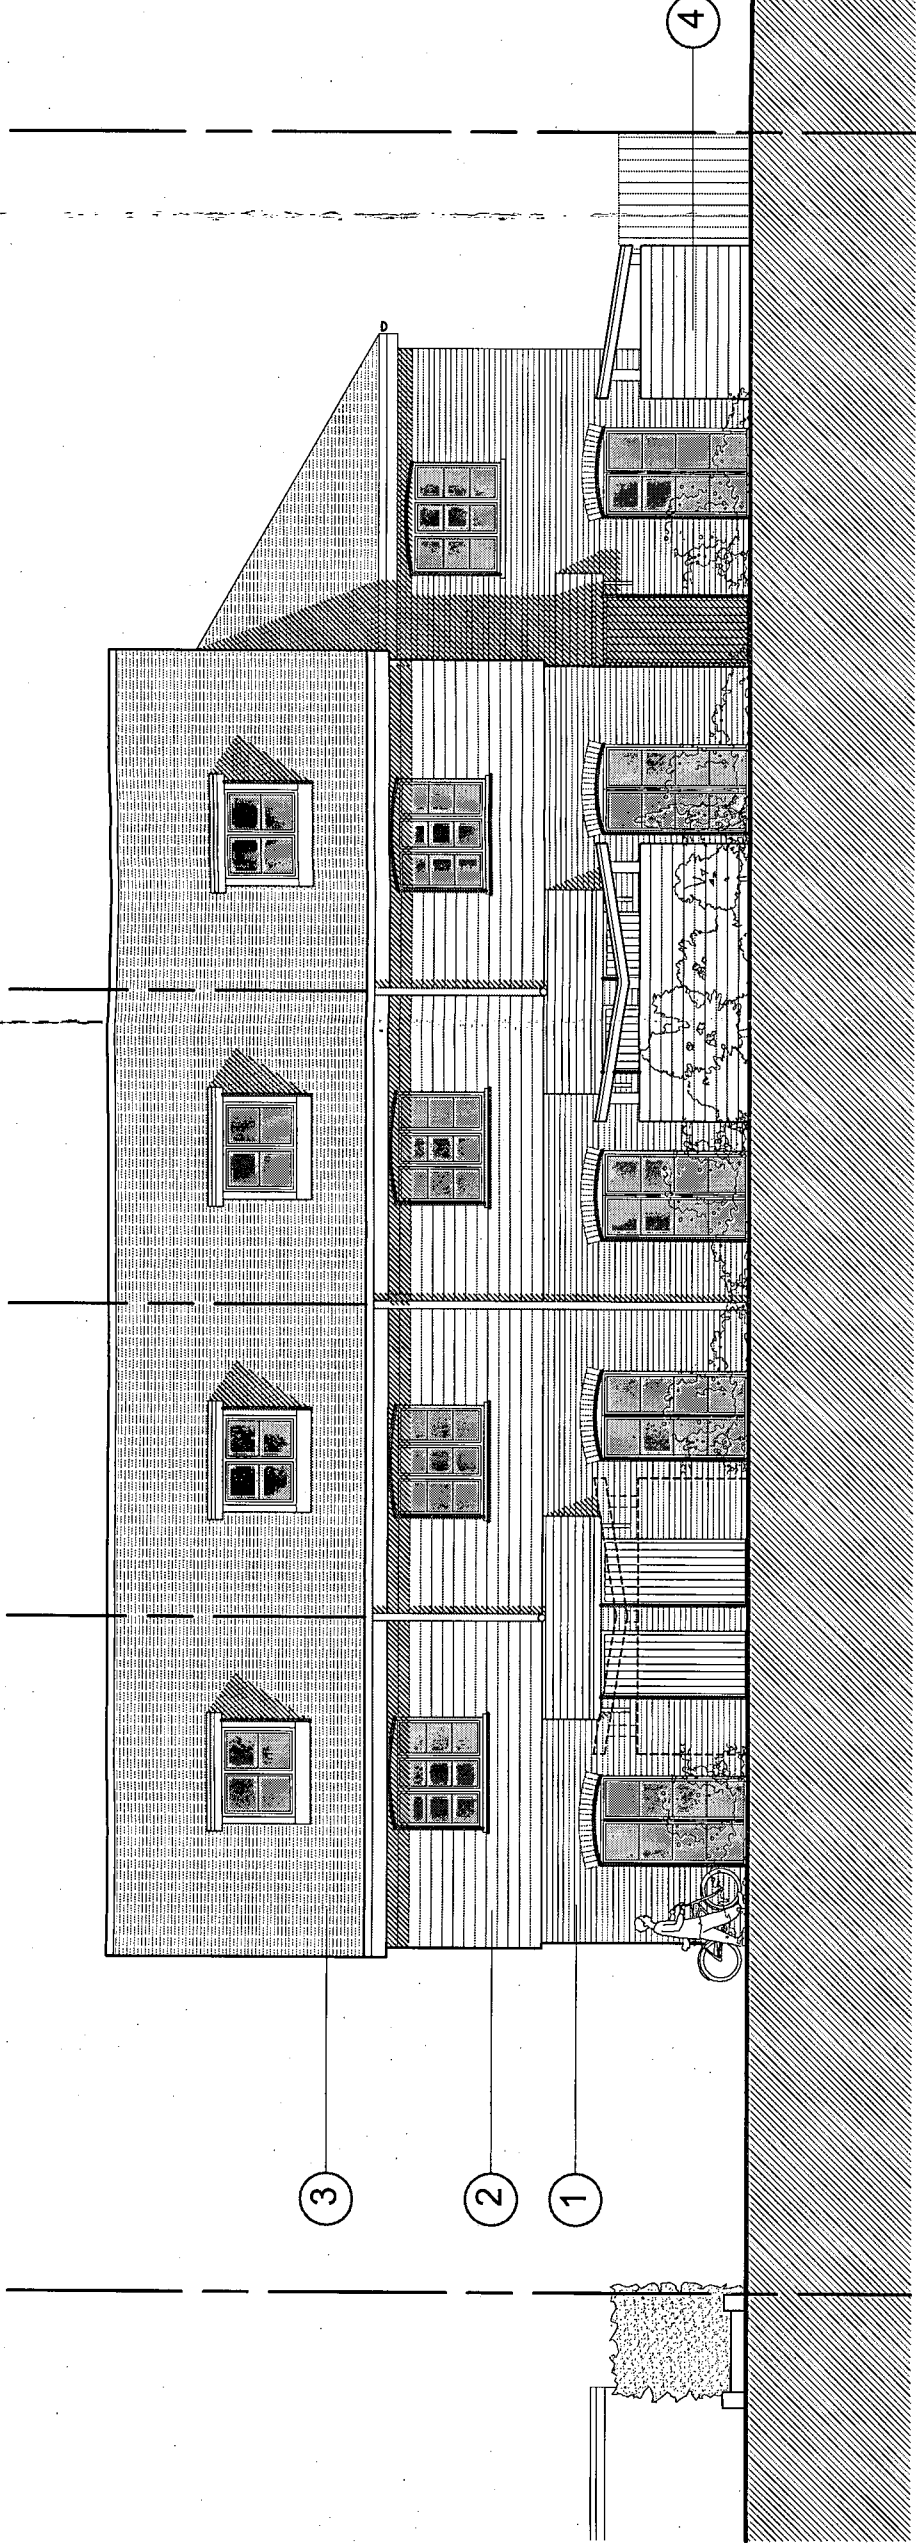

1. brickwork facing
2. sweet chestnut timber boarding
3. plain roof tiles
4. timber clad recycling/bike store

Proposed North Elevation scale@1:100

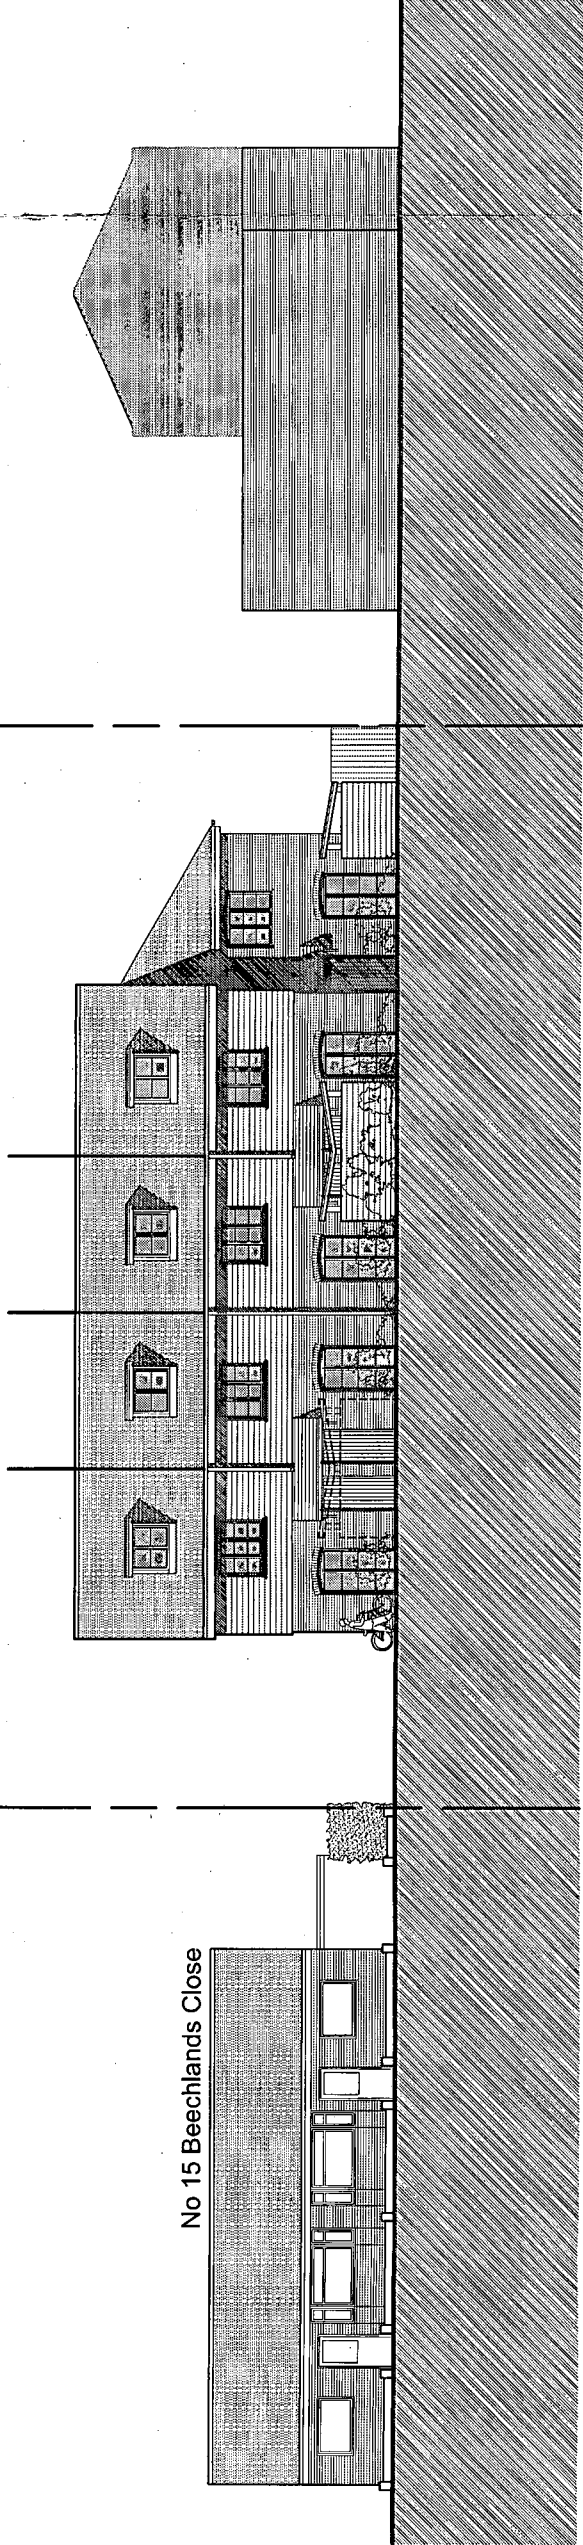

Proposed North Elevation scale@1:200

No 15 Beechlands Close

rev.	date
These drawings should be approved by local Authority No dimensions to be scaled from this drawing. All dimensions to be checked on site. This drawing is copyright and should not be reproduced without the permission of the Architect.	
client	Rees Elliott
project	East Preston
drawing	Proposed Elevations
scale	see titles
date	November 2006
19a Wilbury Avenue Hove, East Sussex BN3 6HS tel: 01273 203230 fax: 01273 321687 email: info@turnerassociates.co.uk	
Turner Associates Architects and Planning Consultants	
TA 154	/P 11