



ARUN DISTRICT COUNCIL			
No.	8	7	1
RECEIVED 7.12.06			

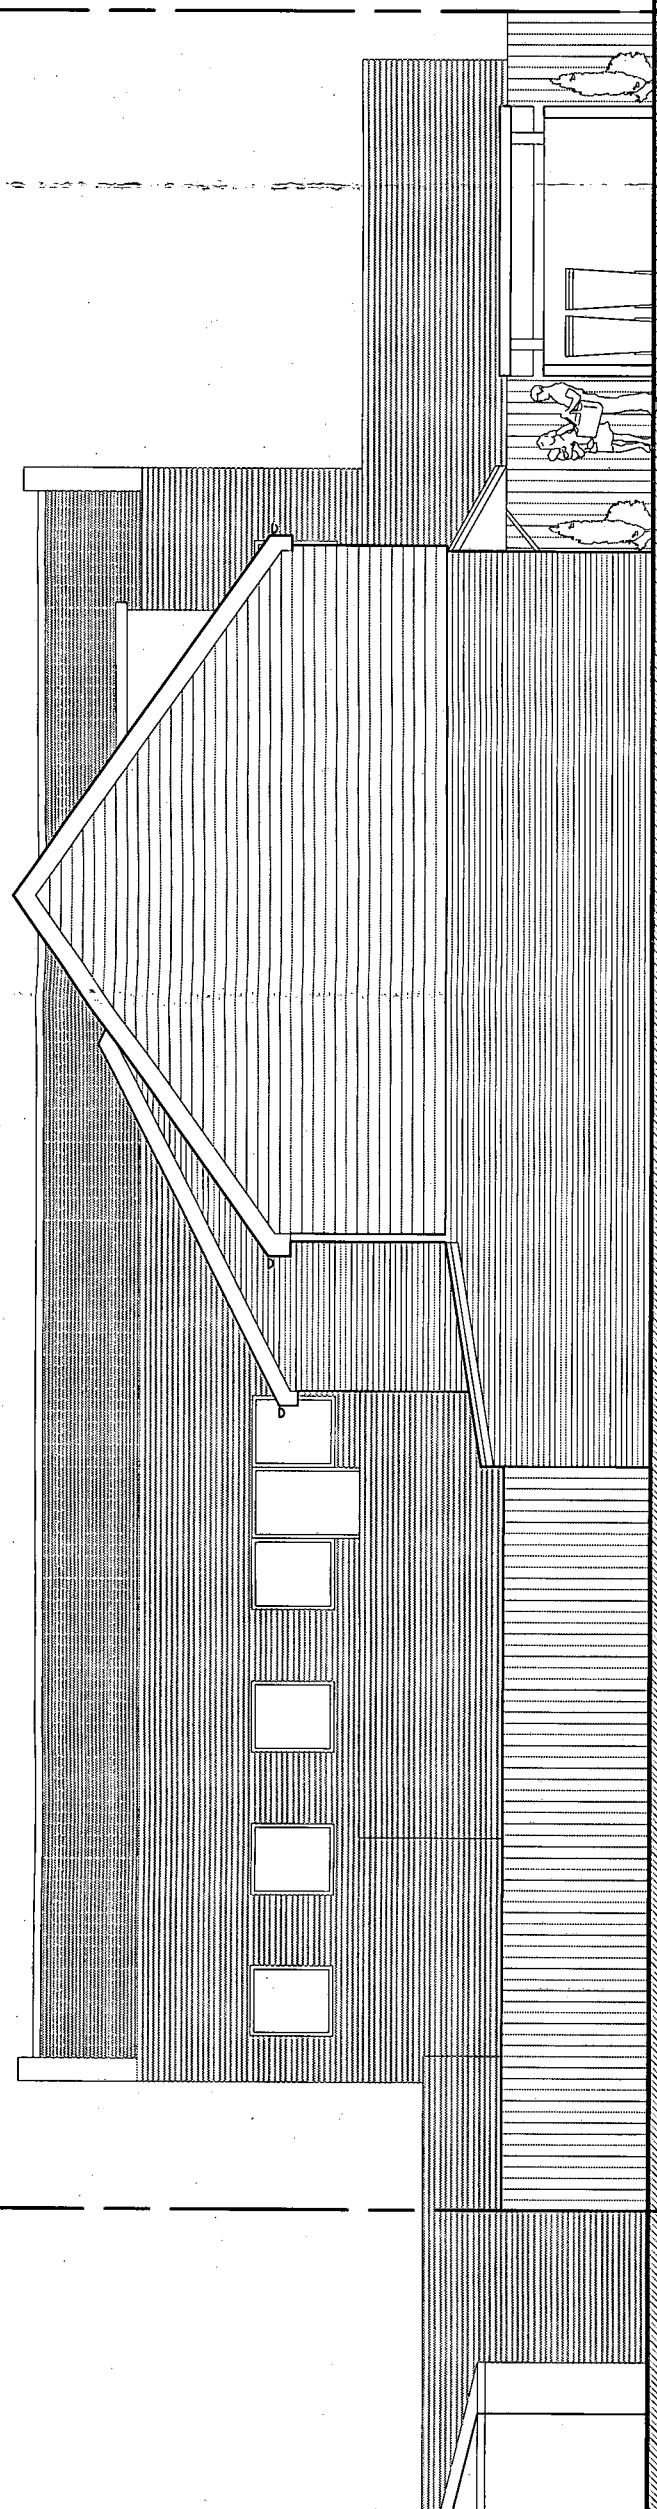

Beechlands Close

Proposed East Elevation scale@1:100

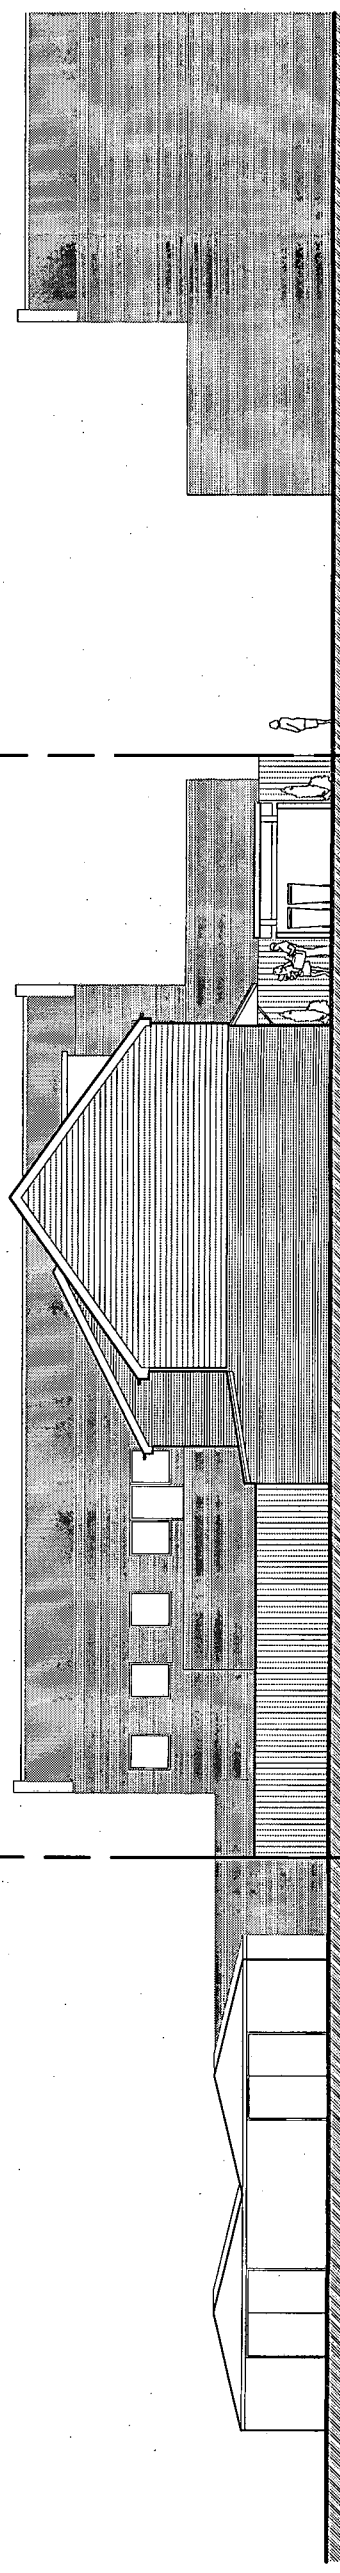

Proposed East Elevation scale@1:200

rev.	date
These drawings should be approved by local Authority No alterations to be made from this drawing. All dimensions to be checked on site. This drawing is copyright and should not be reproduced without the permission of the Architect.	
client	Rees Elliott
project	East Preston
drawing Proposed Elevations	
scale	see titles
date	November 2006

19a Wilbury Avenue
Hove, East Sussex
BN3 6HS
tel: 01273 203230
fax: 01273 321687
email: info@turnerarchitects.co.uk



Turner Associates
Architects and Planning Consultants

TA 154	/ P 12	rev.
--------	--------	------