



ARUN DISTRICT COUNCIL			
No.	EP	174	08
RECEIVED 7.12.06			

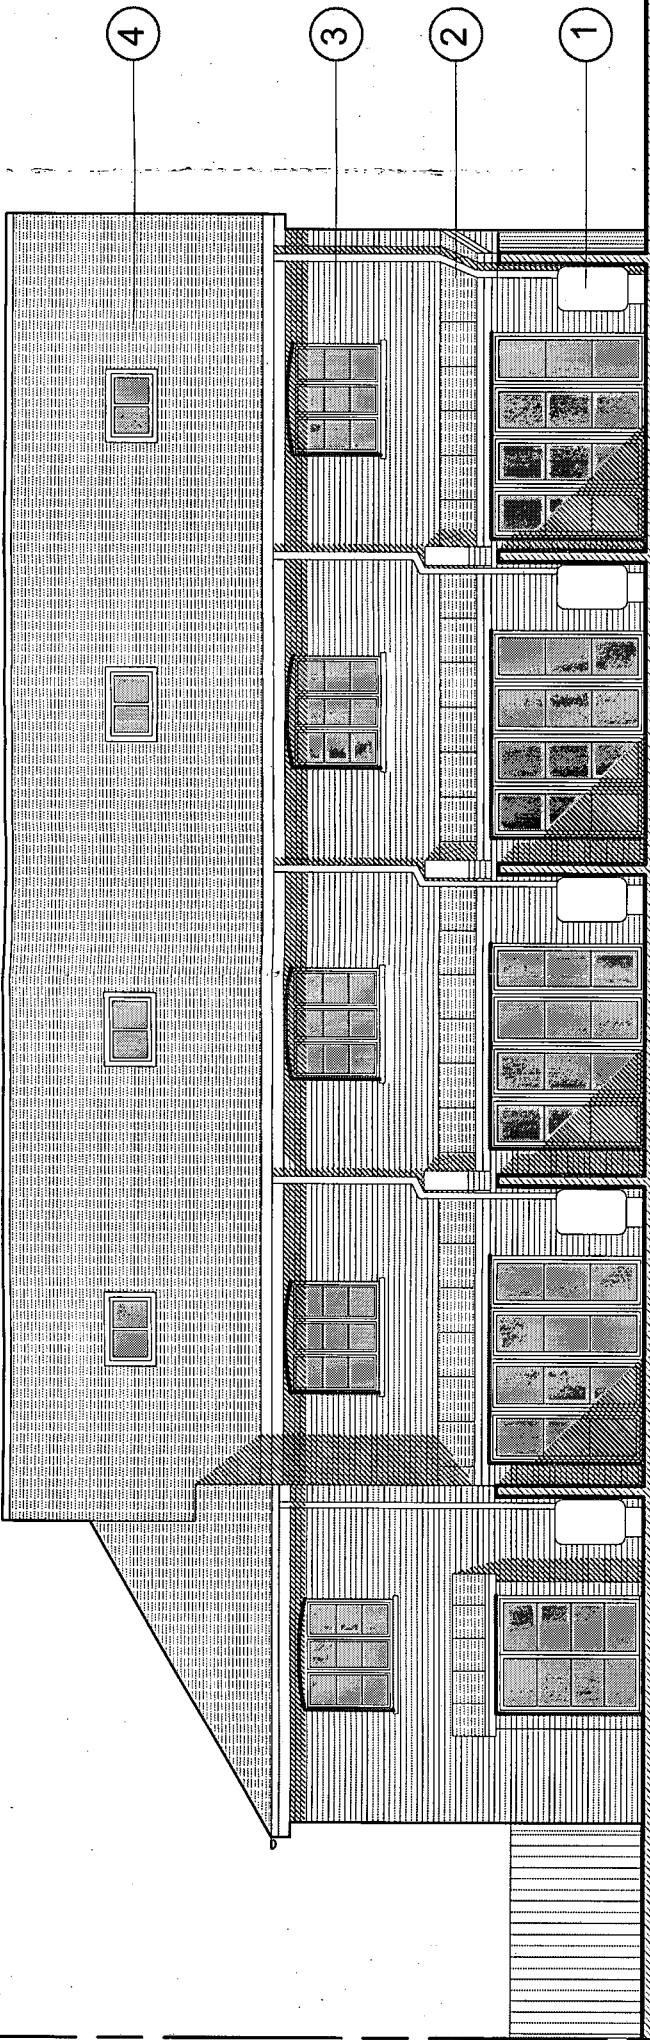

Proposed South Elevation scale@1:100

- 1. rainwater butt
- 2. standing seam roof
- 3. brickwork facing
- 4. plain roof tiles

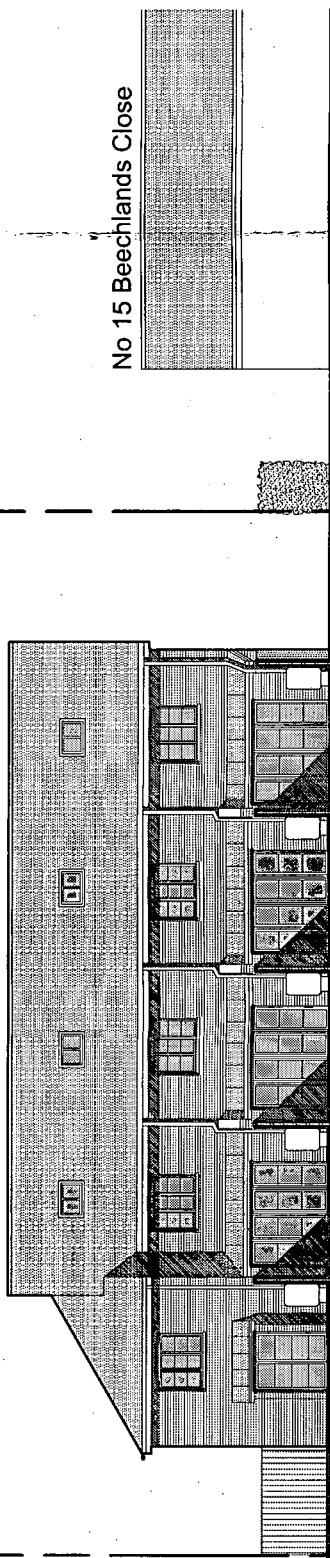

Proposed South Elevation scale@1:200

No 15 Beechlands Close

rev.	date
------	------

These drawings should be approved by local Authority
No alterations to be made from this drawing. All dimensions to be checked on site. This drawing is copyright and should not be reproduced without the permission of the architects.

client

Rees Elliott
East Preston

drawing Proposed Elevations

scale	see titles	date	November 2006
-------	------------	------	---------------

19a Wilbury Avenue
Hove, East Sussex
BN3 6HS
tel: 01273 203230
fax: 01273 321687
email: info@turnerarchitects.co.uk

Turner Associates
Architects and Planning Consultants

TA 154	/P 13	rev.
--------	-------	------