



|                       |    |     |    |
|-----------------------|----|-----|----|
| ARUN DISTRICT COUNCIL |    |     |    |
| No                    | EP | 174 | 08 |
| RECEIVED 7.12.06      |    |     |    |

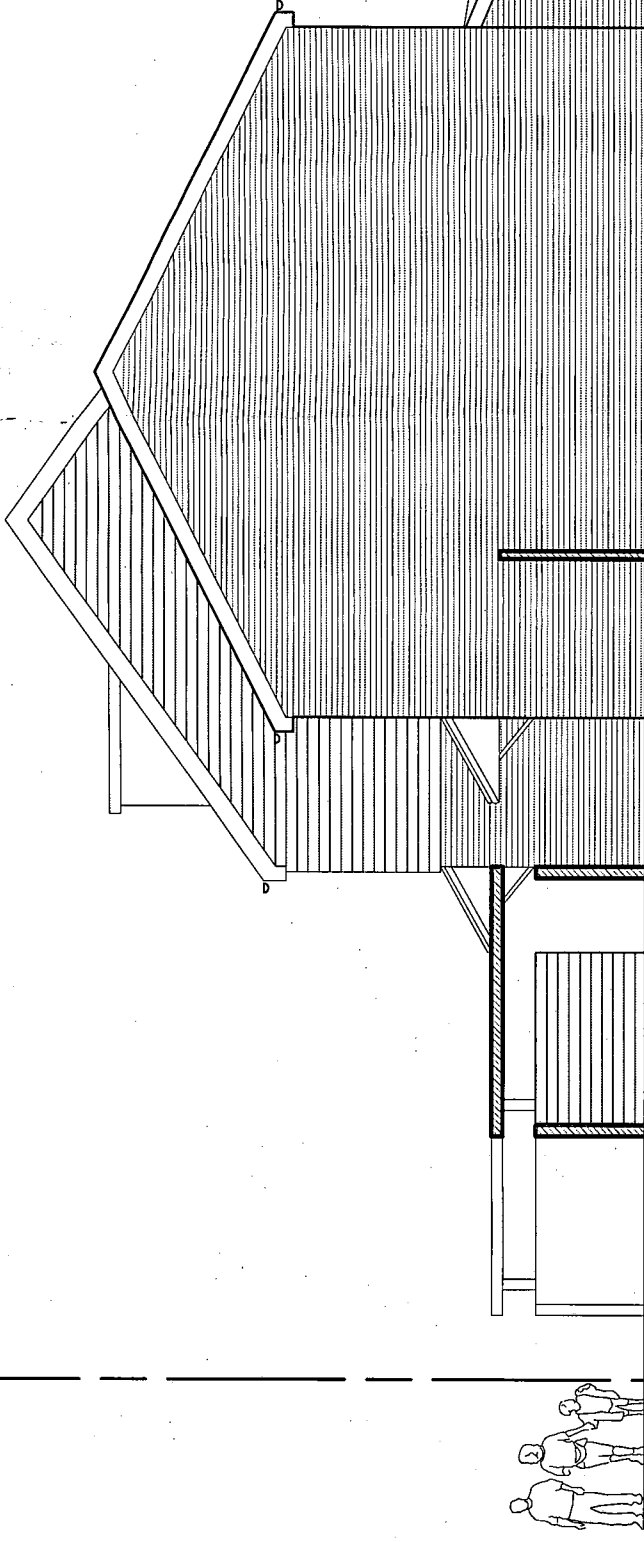

Proposed West Elevation scale@1:100

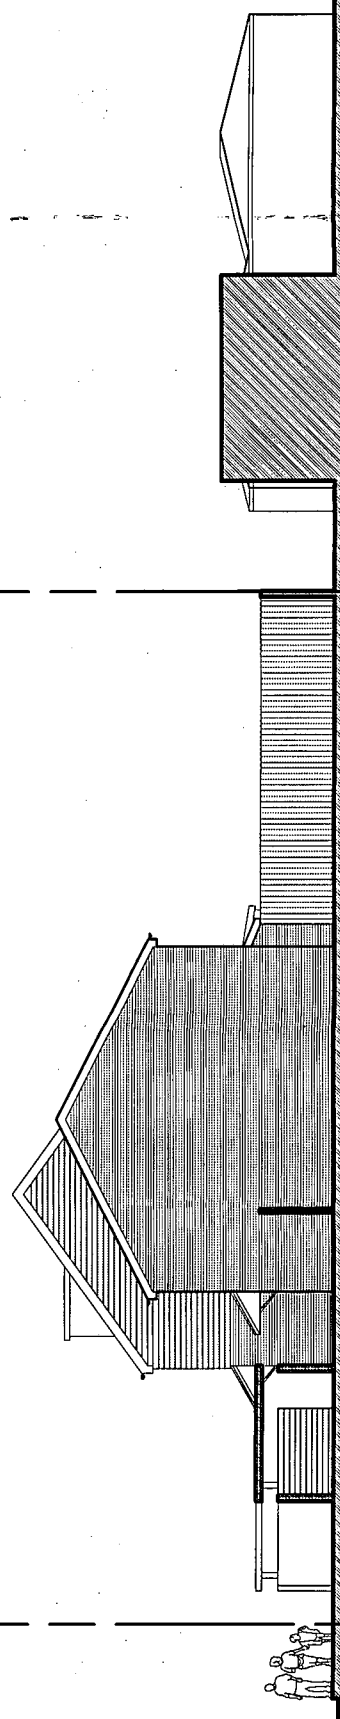

No 1 Beechlands Close

Proposed West Elevation scale@1:200

|                                                |            |   |
|------------------------------------------------|------------|---|
| rev.                                           | date       | These drawings should be approved by local Authority<br>No dimensions to be scaled from this drawing. All dimensions to be checked on site. This drawing is copyright and should not be reproduced without the permission of the architect. |
| client<br>Rees Elliott<br>project East Preston |            |   |
| drawing Proposed Elevations                    |            |   |
| scale                                          | see titles | date November 2006<br>drawn   |

19a Wilbury Avenue  
Hove, East Sussex  
BN3 6HS  
tel: 01273 203230  
fax: 01273 321687  
email: info@turnerassociates.co.uk

**Turner Associates**  
Architects and Planning Consultants