ARUN DISTRICT COUNCIL
No. EP 174 06
RECEIVED 7.12.06

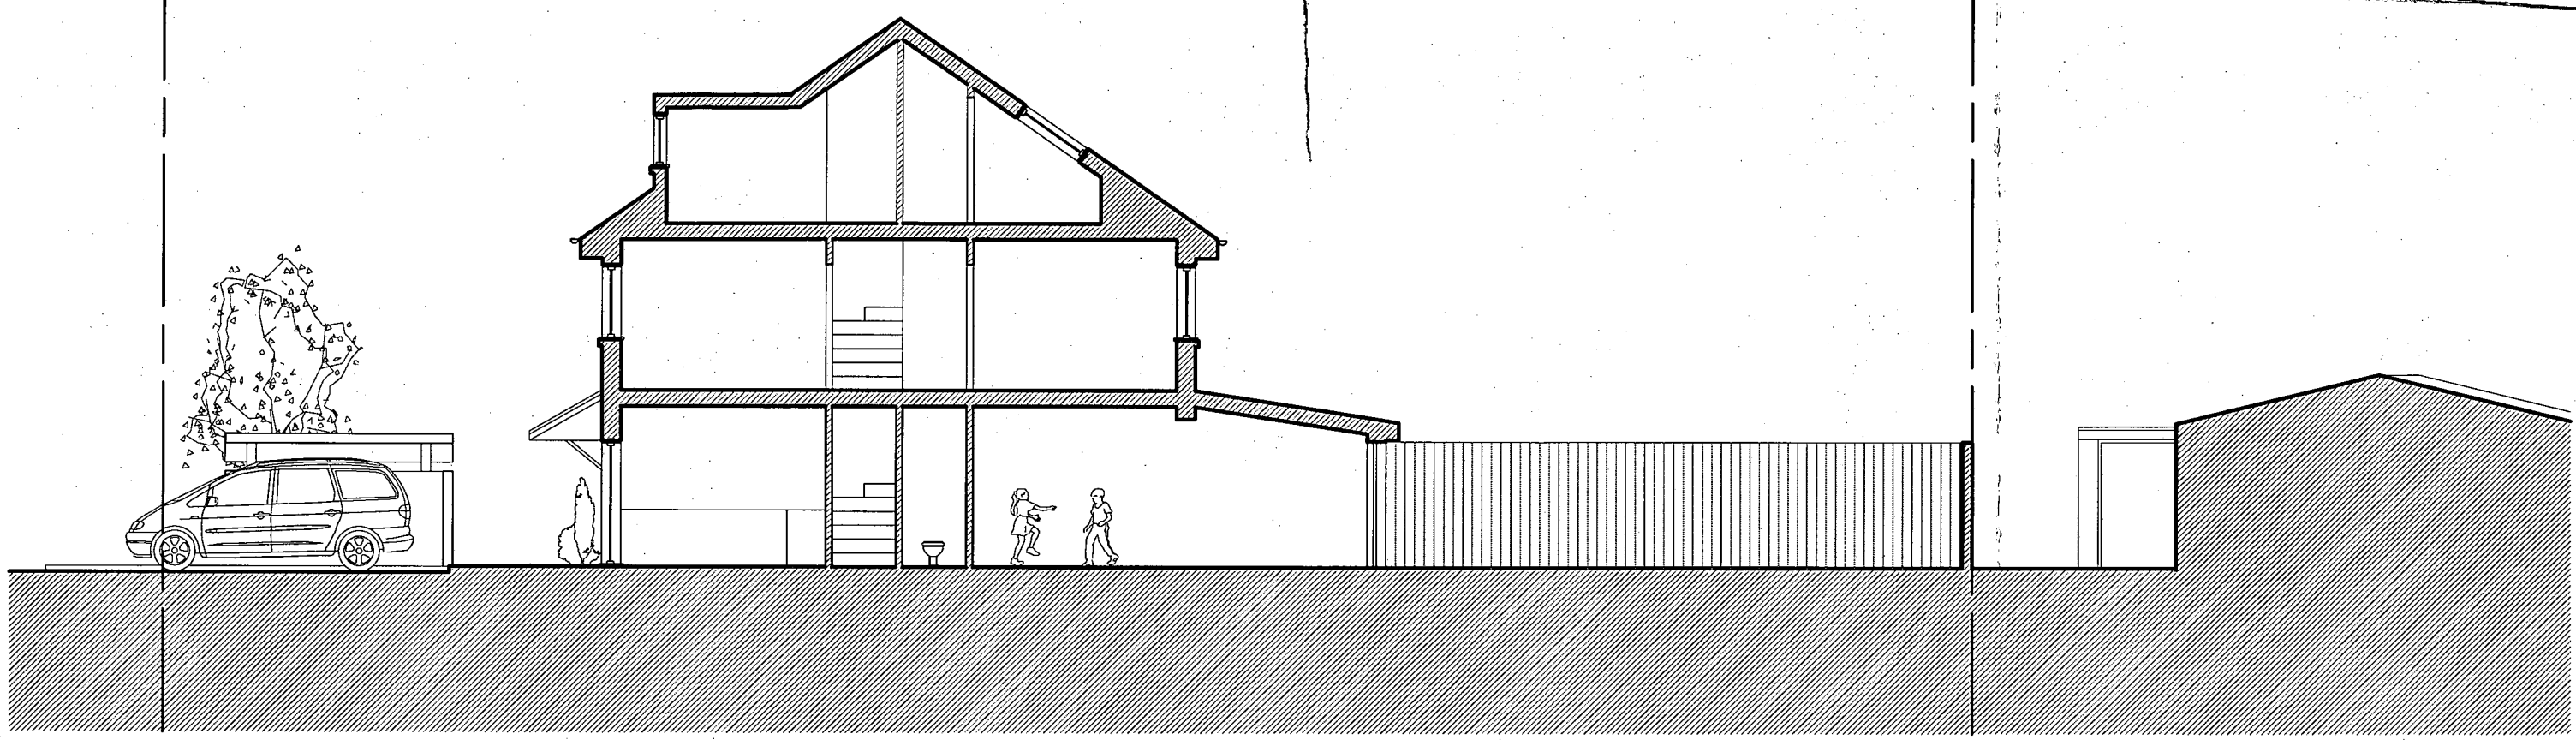

Proposed Section A-A scale 1:100@A3

rev.	date

These drawings should be approved by local Authority

No dimensions to be scaled from this drawing. All dimensions to be checked on site. This drawing is copyright and should not be reproduced without the permission of the Architects.

client
Rees Elliott

project
East Preston

drawing
Proposed Section

scale 1:100@A3 date November 2006
drawn

19a Wilbury Avenue
Hove, East Sussex
BN3 6HS
tel: 01273 203230
fax: 01273 321687
email:info@taarchitects.co.uk

Turner Associates
Architects and Planning Consultants

TA 154 /P 15 rev.

ARUN DISTRICT COUNCIL:EP/174/06/ 13/12/2006