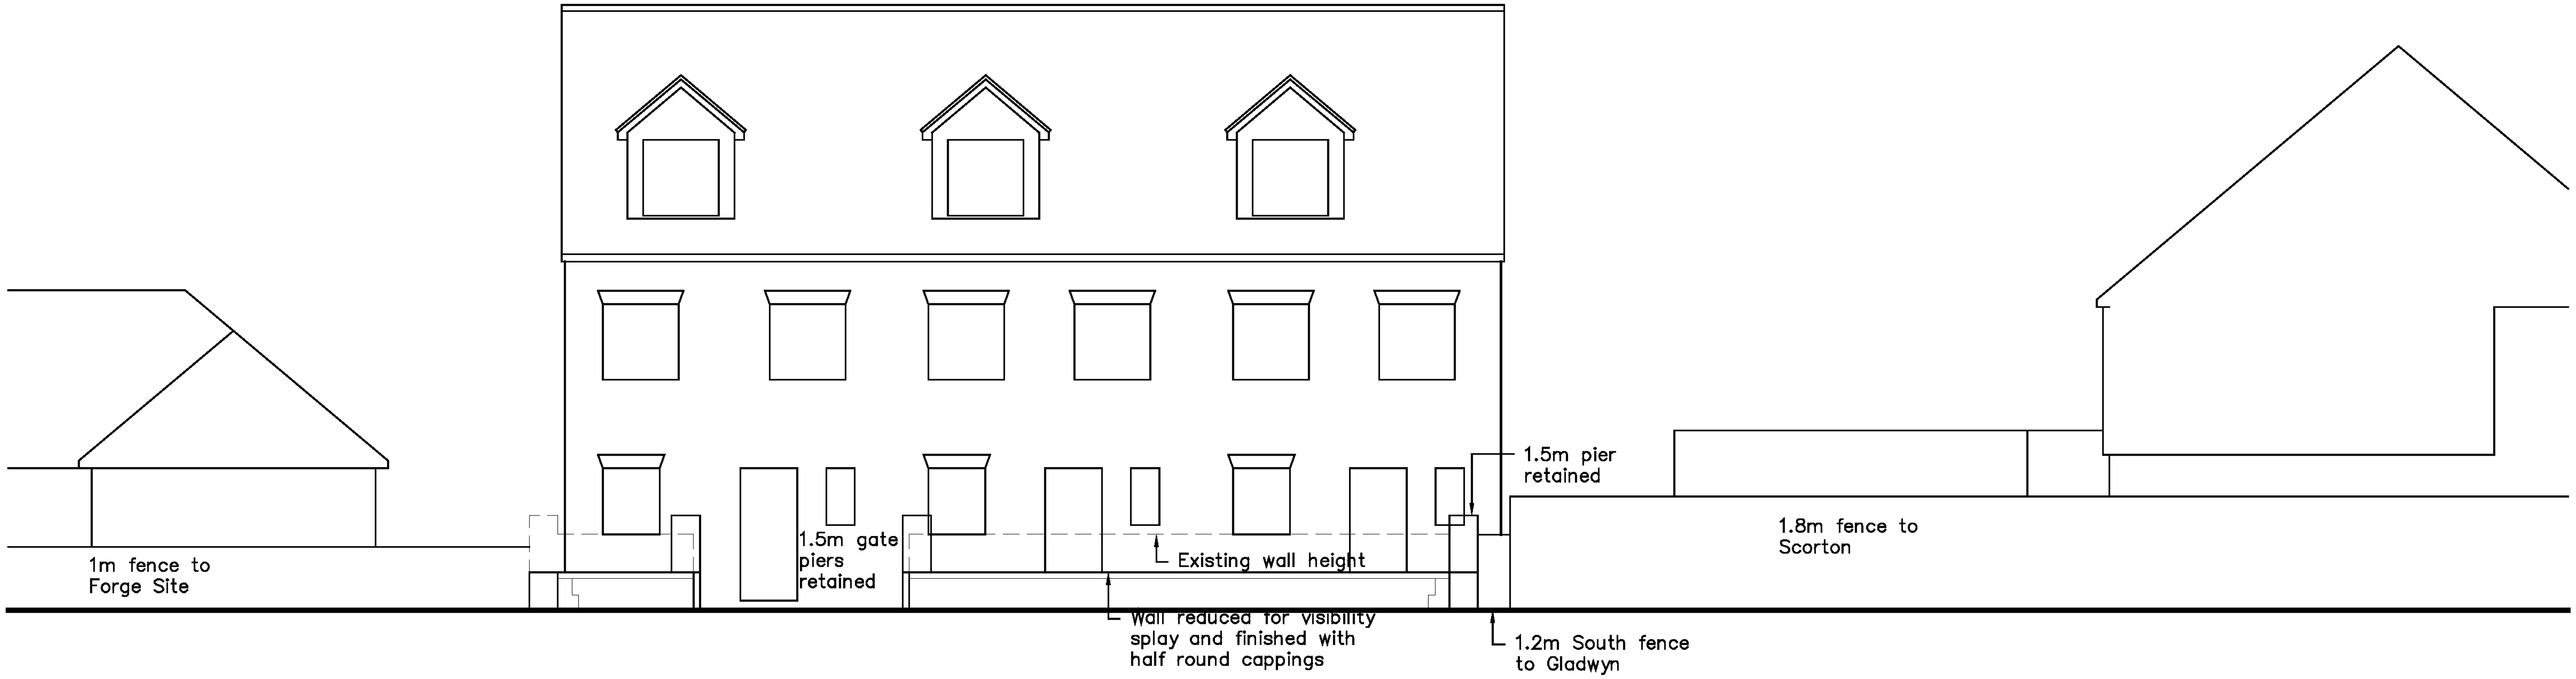

A Dormers altered 24/01/2019
Amendments: –

BRYCESON SHAW ASSOCIATES
Surveyors and Designers

2 Wellesley Court, Fitzalan Road, Littlehampton,
West Sussex BN17 5JW
Tel. 01903 734381 Mobile: 07889 651301
E-mail: brycesonshaw@btinternet.com

Project:
Proposed new homes; Gladwyn, The Street, East Preston BN16 1HT

Drawing:
Street scene

For:
Mrs. J. Simmonds & Mr. P. Beamish

Drawn: PKS	Date: **November 2018**
Scales: **1:100**	No: **2386/01/05**
To scale when printed on A3	

ARUN DISTRICT COUNCIL FP/179/18/PL