


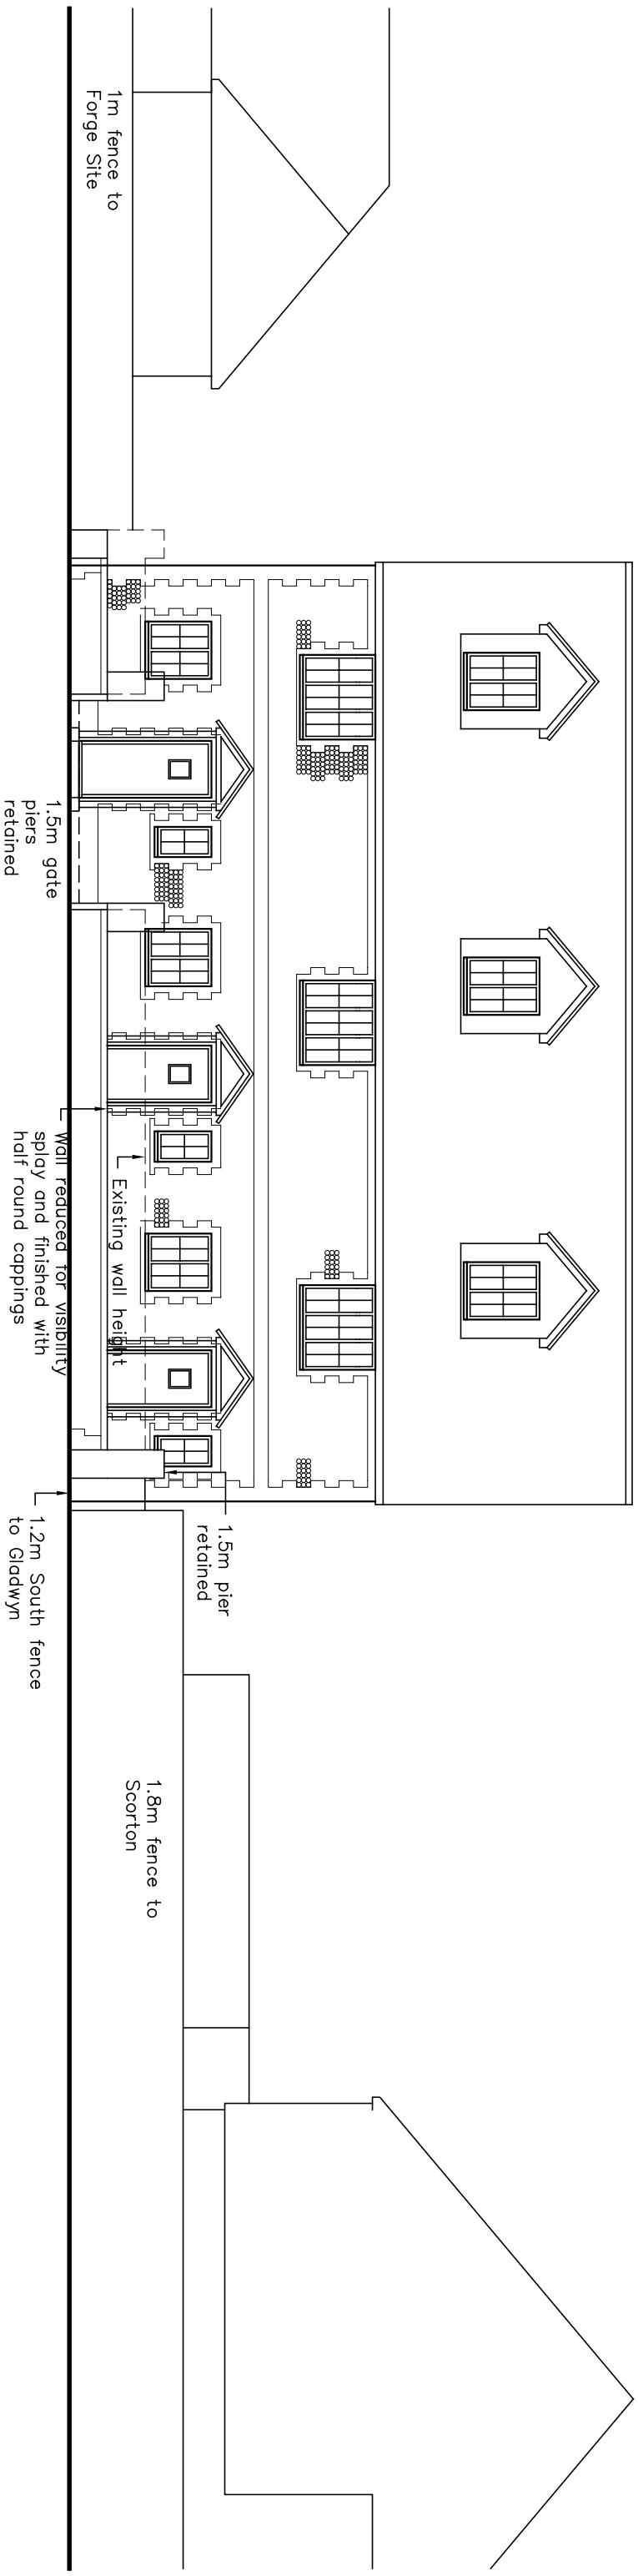


A Dormers altered
Amendments:—

24/01/2019

BRYCESON SHAW ASSOCIATES

Surveyors and Designers

2 Wellesley Court, Fitzalan Road, Littlehampton,
West Sussex BN17 5JW
Tel. 01903 734381 Mobile: 07889 651301
E-mail: brycesonshaw@btinternet.com

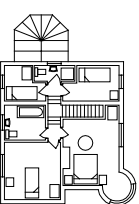

Project:

**Proposed new homes; Gladwyn, The Street, East Preston
BN16 1HT**

Drawing: Street scene

For:

Mrs. J. Simmonds & Mr. P. Beamish

Drawn:

Date:

PKS

November 2018

Scales:

No.

1:100

2386/01/05

To scale when printed on A3