



Side - North

Front - West


Side - South

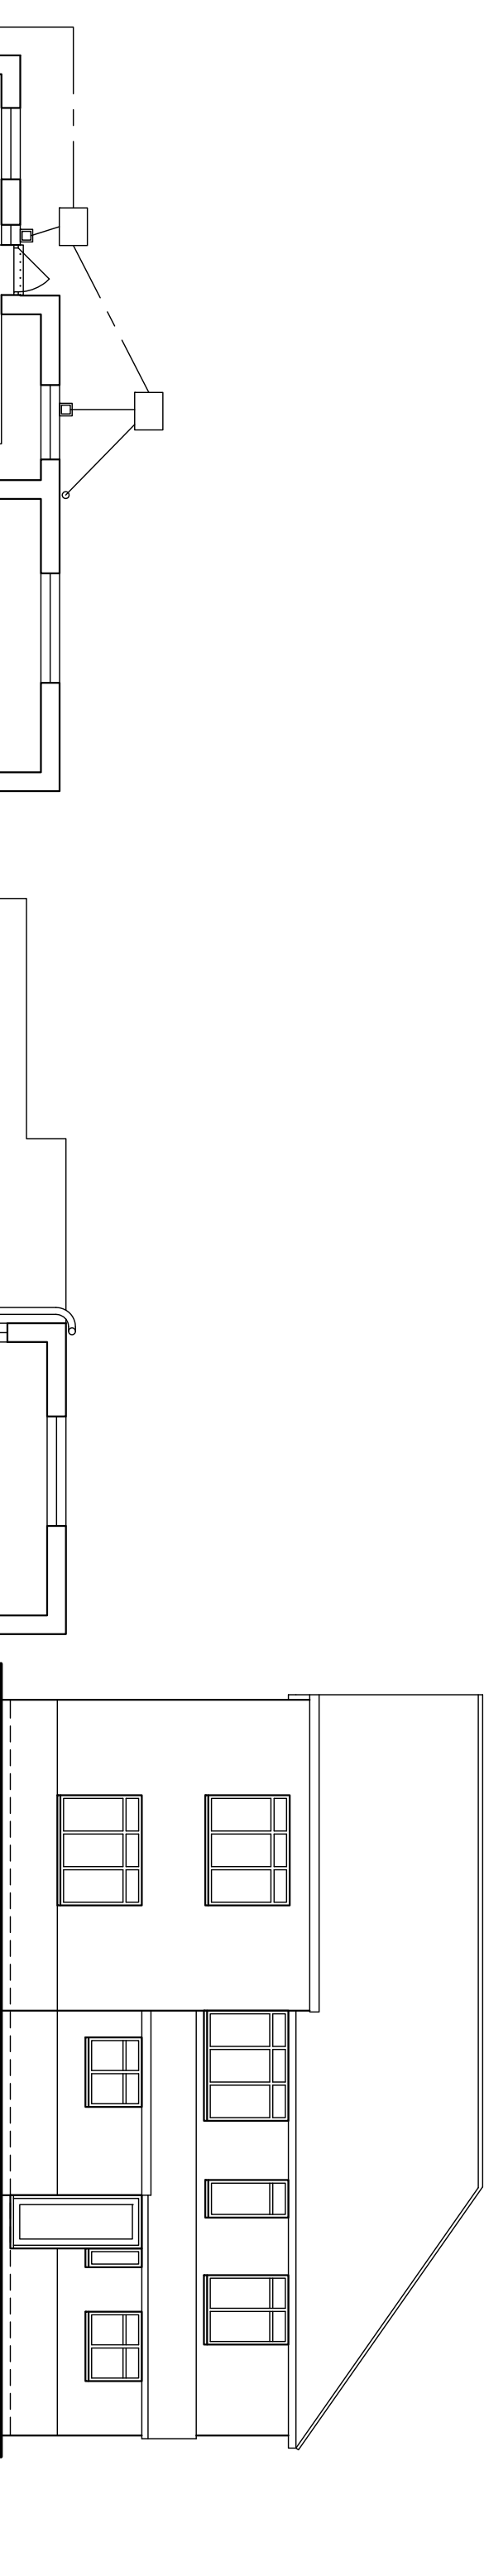


Rear - East

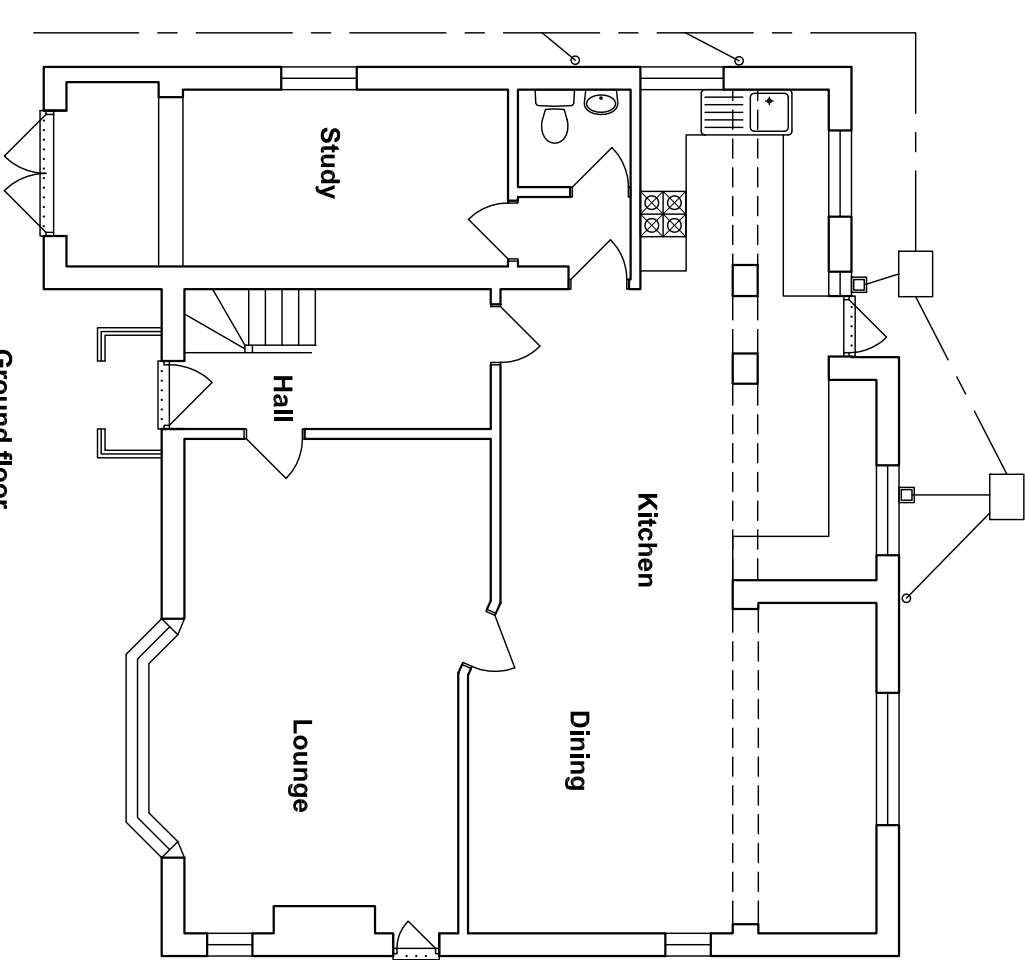

Ground floor

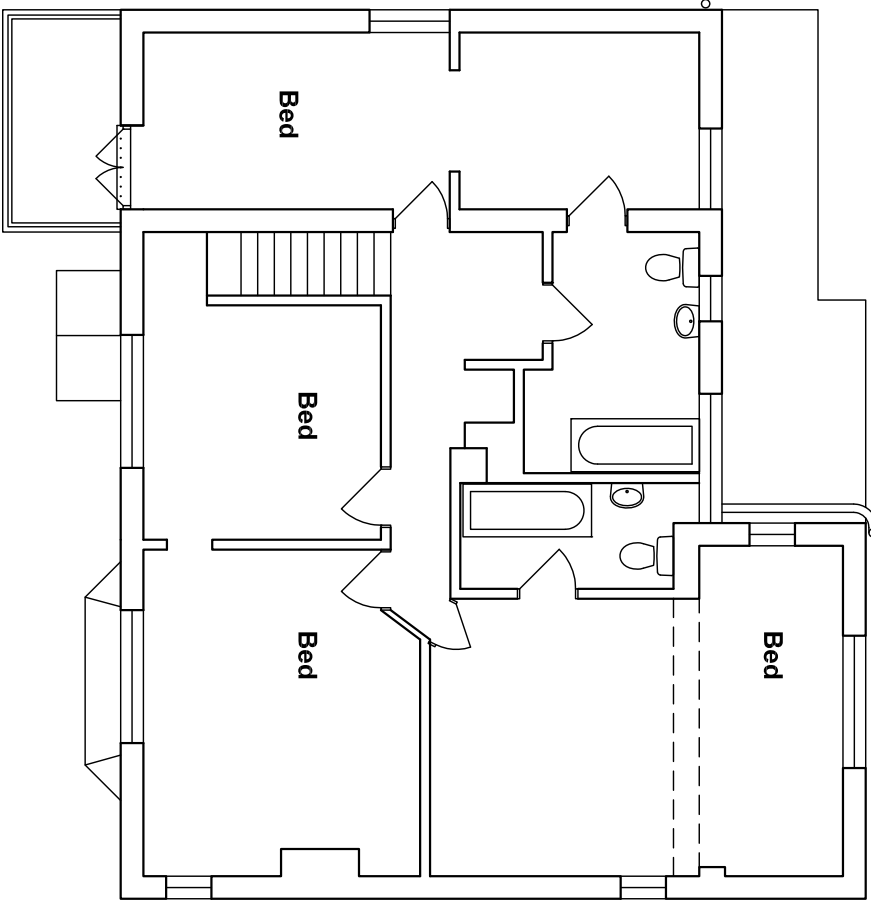
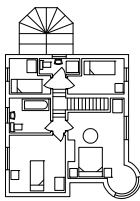
<i>Bryceson Shaw Associates</i> <i>Surveyors and Designers</i> 2 Wellesley Court, Fitzalan Road, Littlehampton, West Sussex BN17 5JW Tel. 01903 734381 Mobile: 07889 651301 E-mail: brycesonshaw@btinternet.com 	
Project: Proposed extension; Gladwyn, The Street, East Preston BN16 1HT	
Drawing: Plans and elevations as existing	
For: Mr. Beamish	
Drawn: PKS	Date: April 2015
Scales: 1:100	No: 1697/01/01
To scale when printed on A3	