


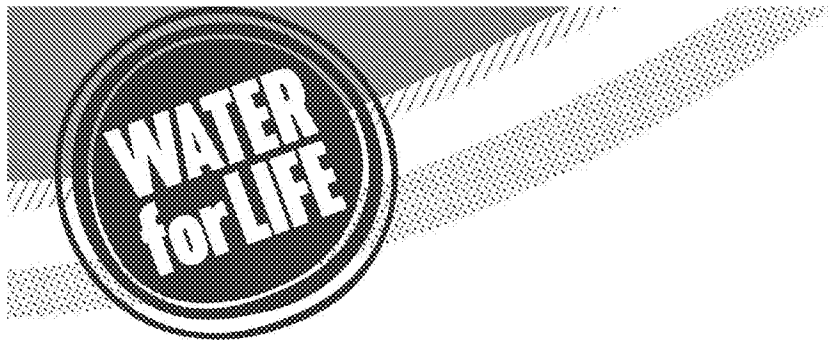

from

**Southern
Water** 

Planning and Development Services
Arun District Council
Arun Civic Centre
Maltravers Road
Littlehampton
West Sussex
BN17 5LF

Your ref
EP/179/18/PL

Our ref
PLAN-029401

Date
19/09/2019




Dear Sirs,

Proposal: Demolition of existing house & erection of 3 x 3-bedroom houses together with landscaping, car parking and fencing.

Site: EP/179/18/PL: - Gladwyn, The Street, East Preston BN16 1HT.

Thank you for your letter dated 16/08/2019.

The comments in our response dated 29/01/2019 remain unchanged and valid for the amended details.

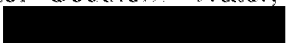
For further advice, please contact Southern Water, Sparrowgrove House, Sparrowgrove, Otterbourne, Hampshire SO21 2SW  www.southernwater.co.uk or by email at 

Yours sincerely,



Luis Silva
Developer Services

SOUTHERN WATER

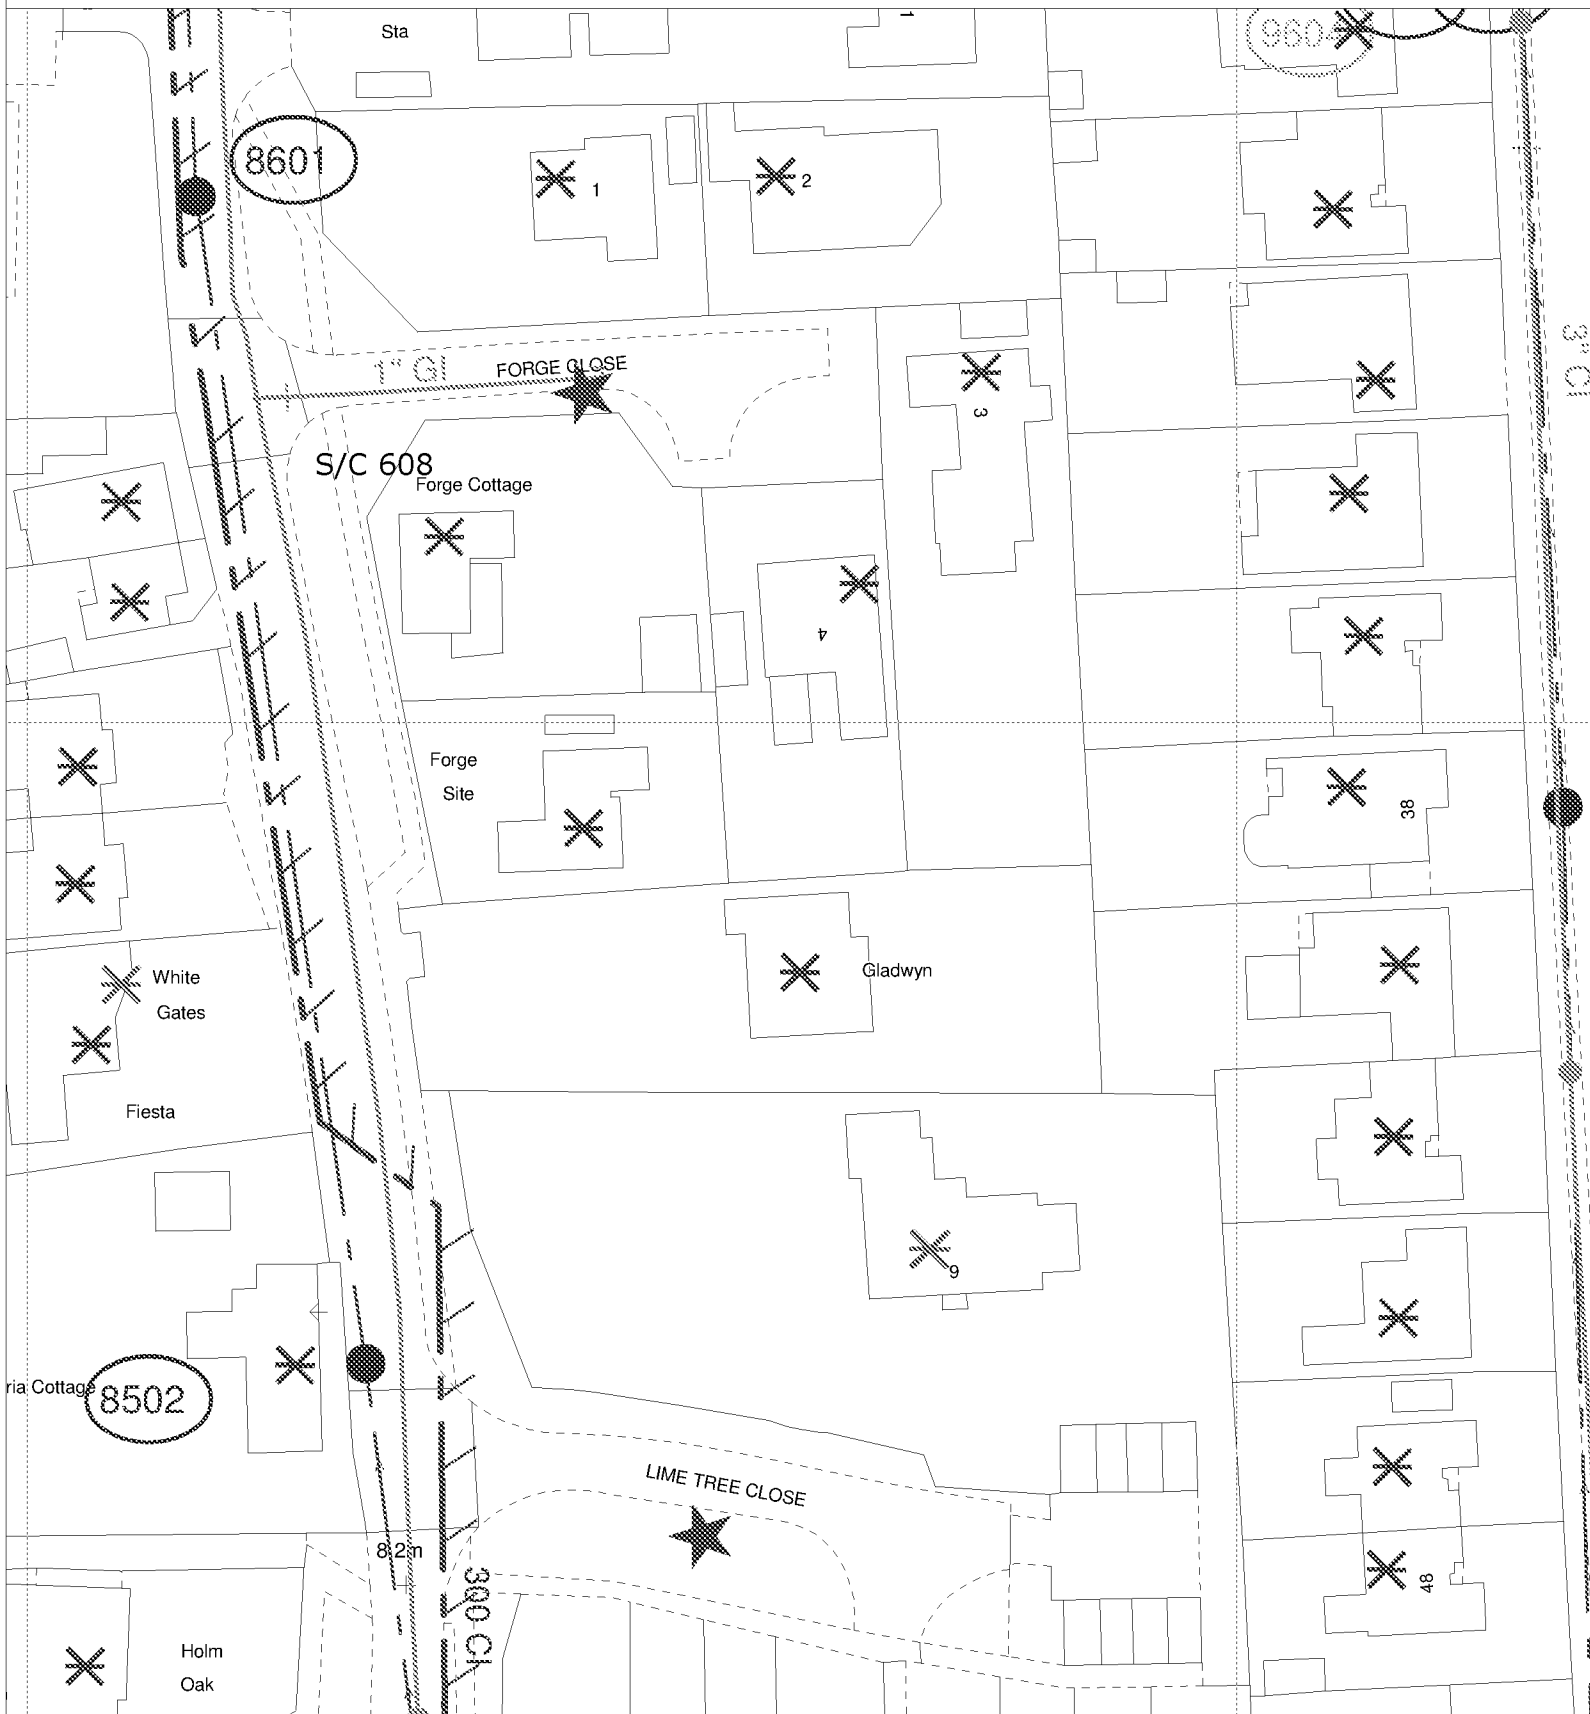

The positions of pipes shown on this plan are believed to be correct, but Southern Water Services Ltd accept no responsibility in the event of inaccuracy. The actual positions should be determined on site.

Based upon Ordnance Survey Digital Data with the permission of the controller of H.M.S.O. Crown Copyright Reserved Licence No. WU 298530

O.S. REF: TQ0602NE

Scale: 1:625

Screen Print

ARUN DISTRICT COUNCIL EP/179/18/PL

WARNING: BAC pipes are constructed of Bonded Asbestos Cement

WARNING: Unknown (UKA) materials may include Bonded Asbestos Cement



Printed By: banuh

Date: 11-9-2019

Southern Water MapGuide Browser

Requested By: