


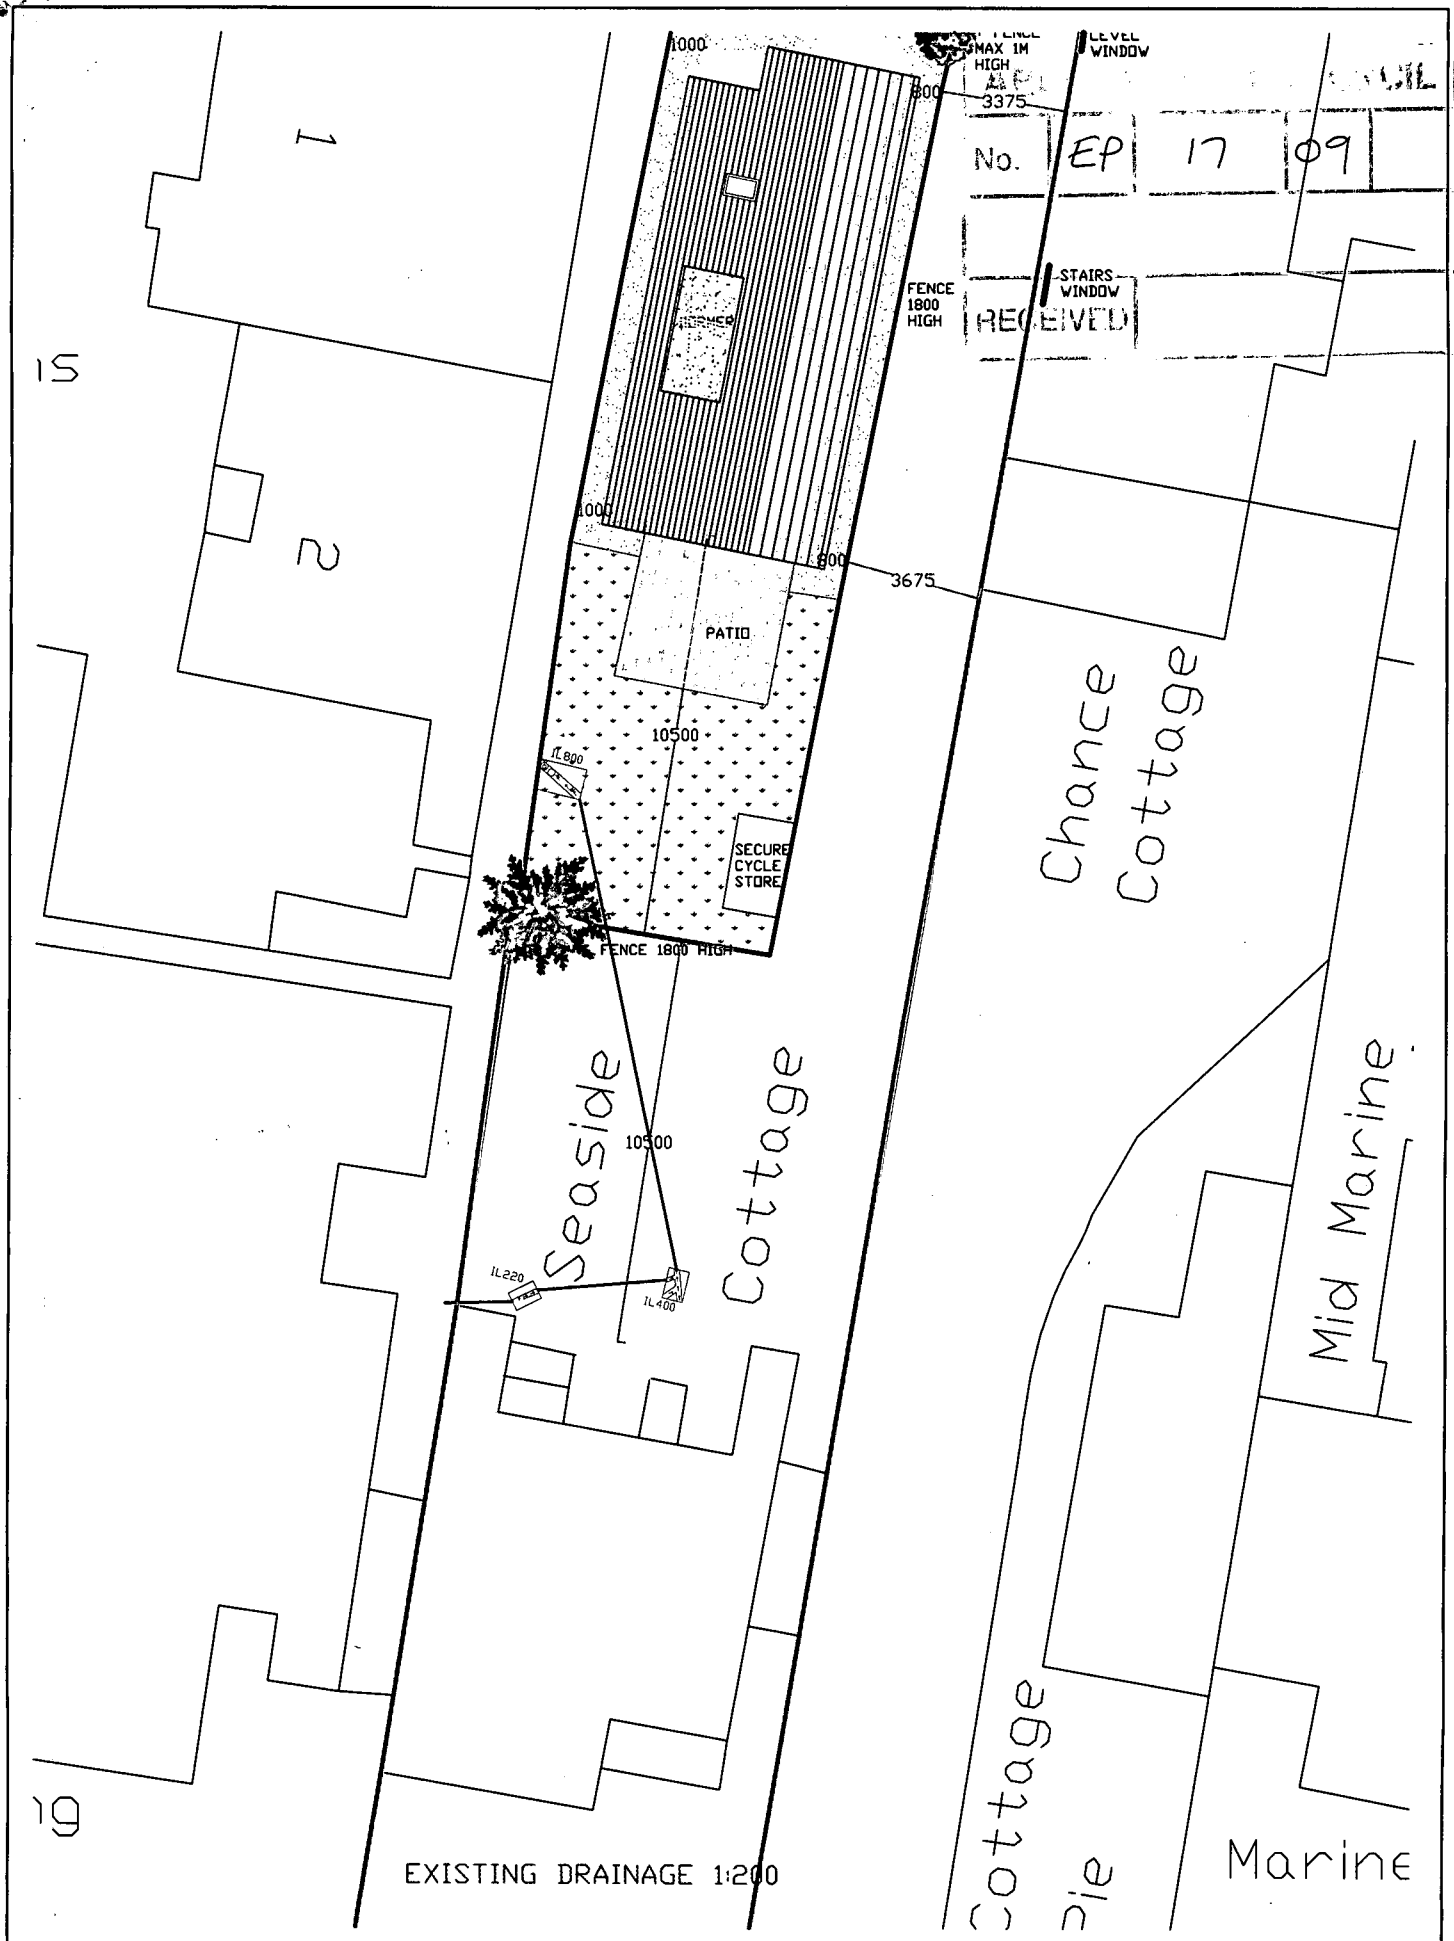

EXISTING DRAINAGE Seaside Cottage South Strand East Preston West Sussex	All dimensions to be checked on site prior to commencement of work, except for planning purposes. This drawing is the copyright of CALDOTECH LTD and may not be copied, altered or reproduced in any way without written authority.	CALDOTECH LTD 41 WILLOWHAYNE AVE EAST PRESTON WEST SUSSEX BN16 1PL Telephone 01903 858176	CLIENT Mr Belchier			
		Issue	Details	By	Date	
		SCALE	AS SHOWN			
		DATE	30 01 09			
		DRAWING NUMBER	8067/02			