


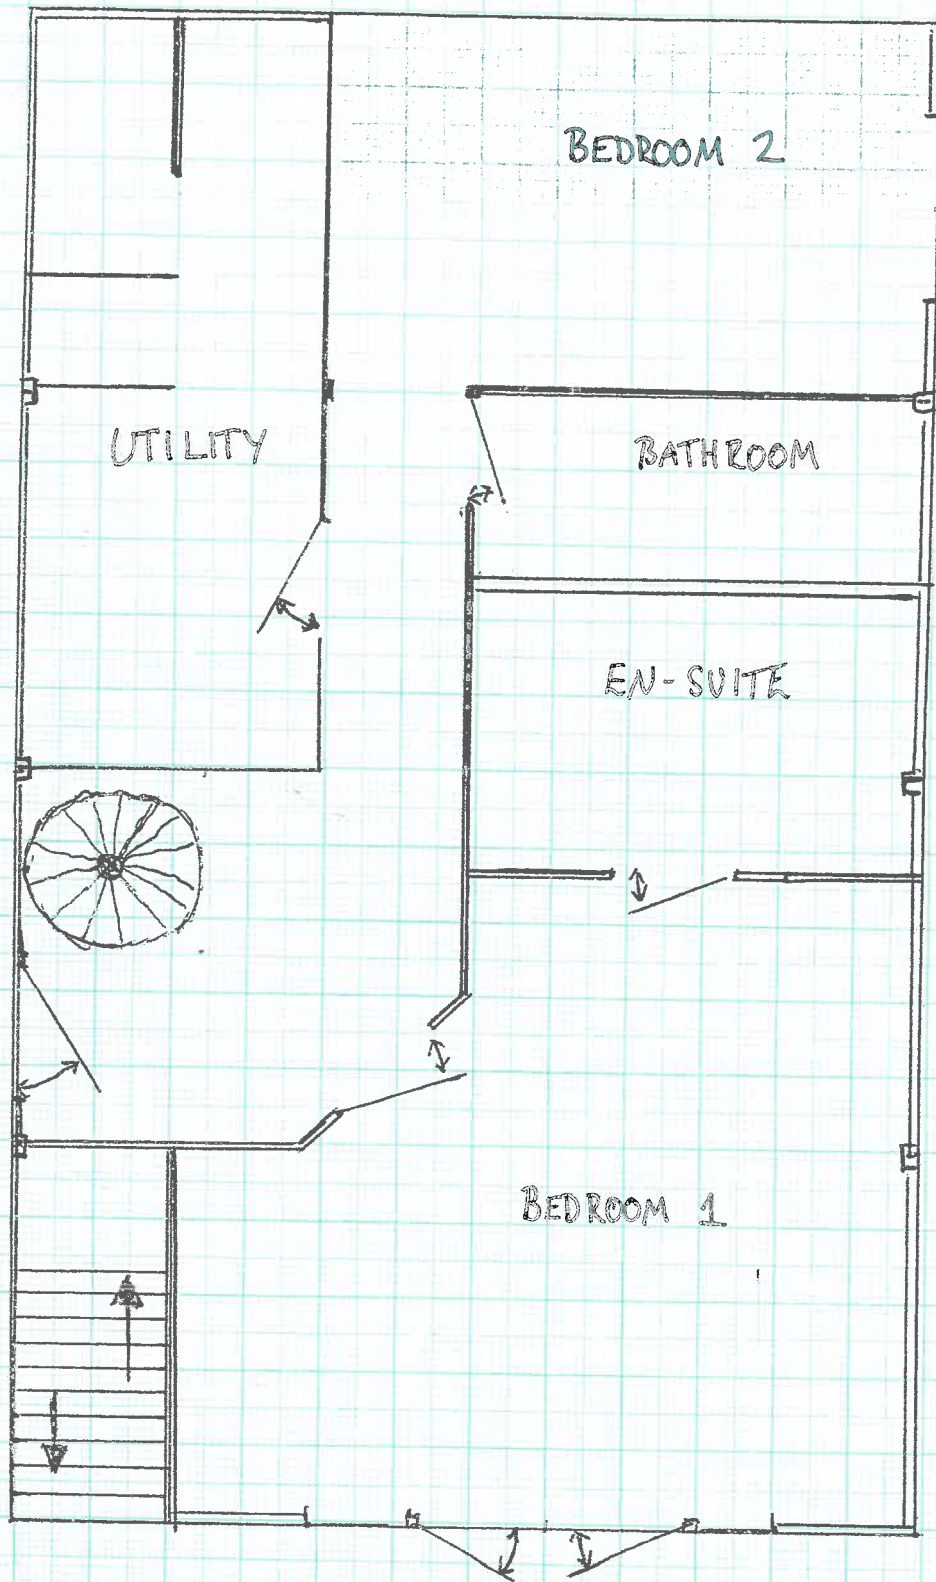

SOUTH

EXISTING + PROPOSED
GROUND FLOOR PLAN REV. 1

SCALE = 1:50