


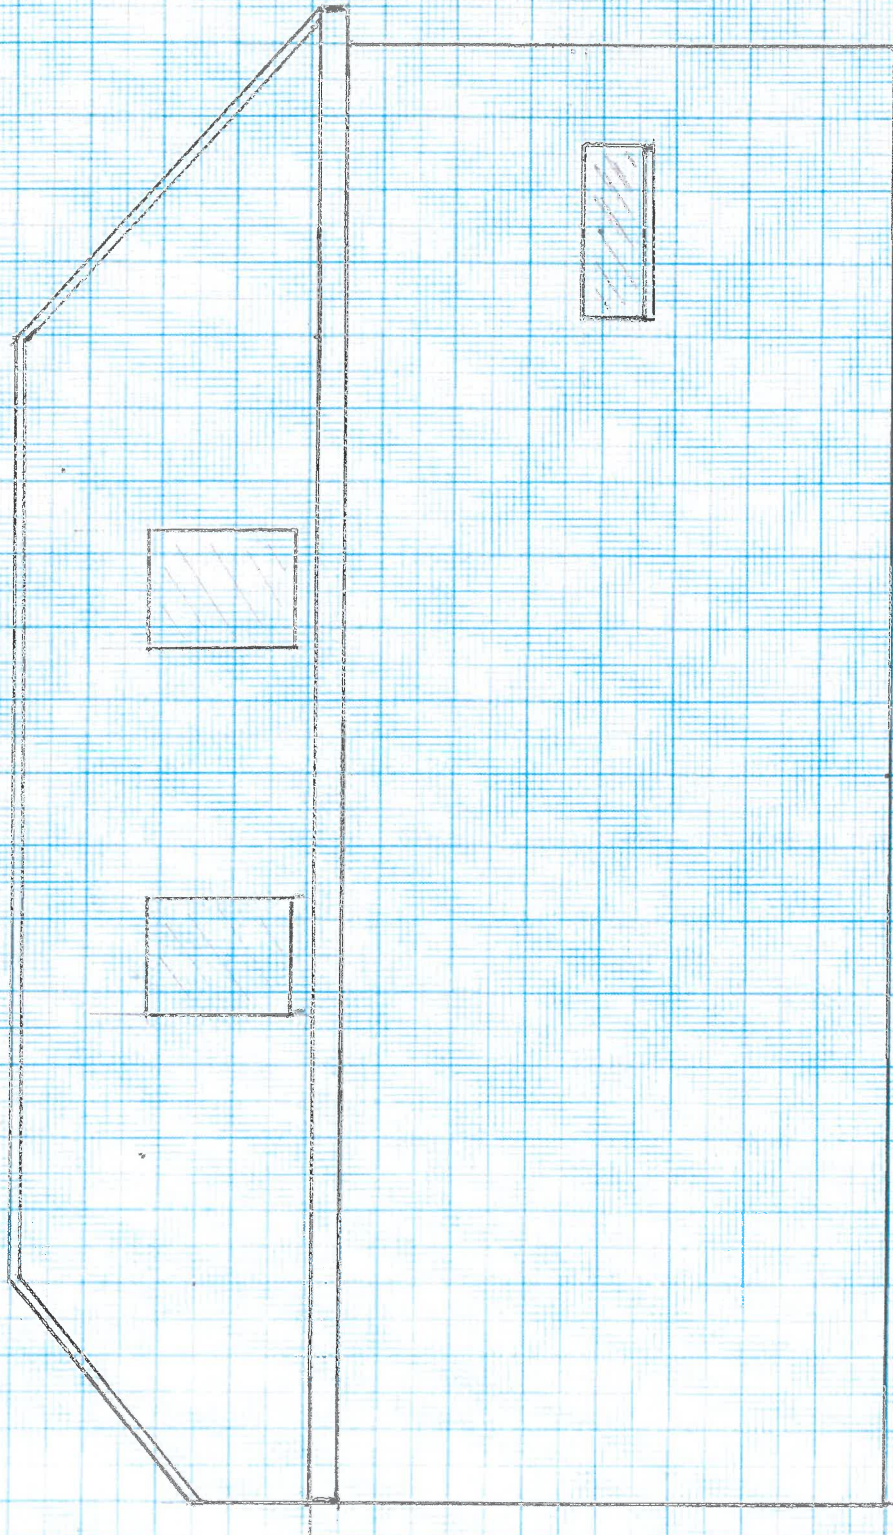

EXISTING + PROPOSED

SIDE ELEVATION (E)

SCALE = 1:50