


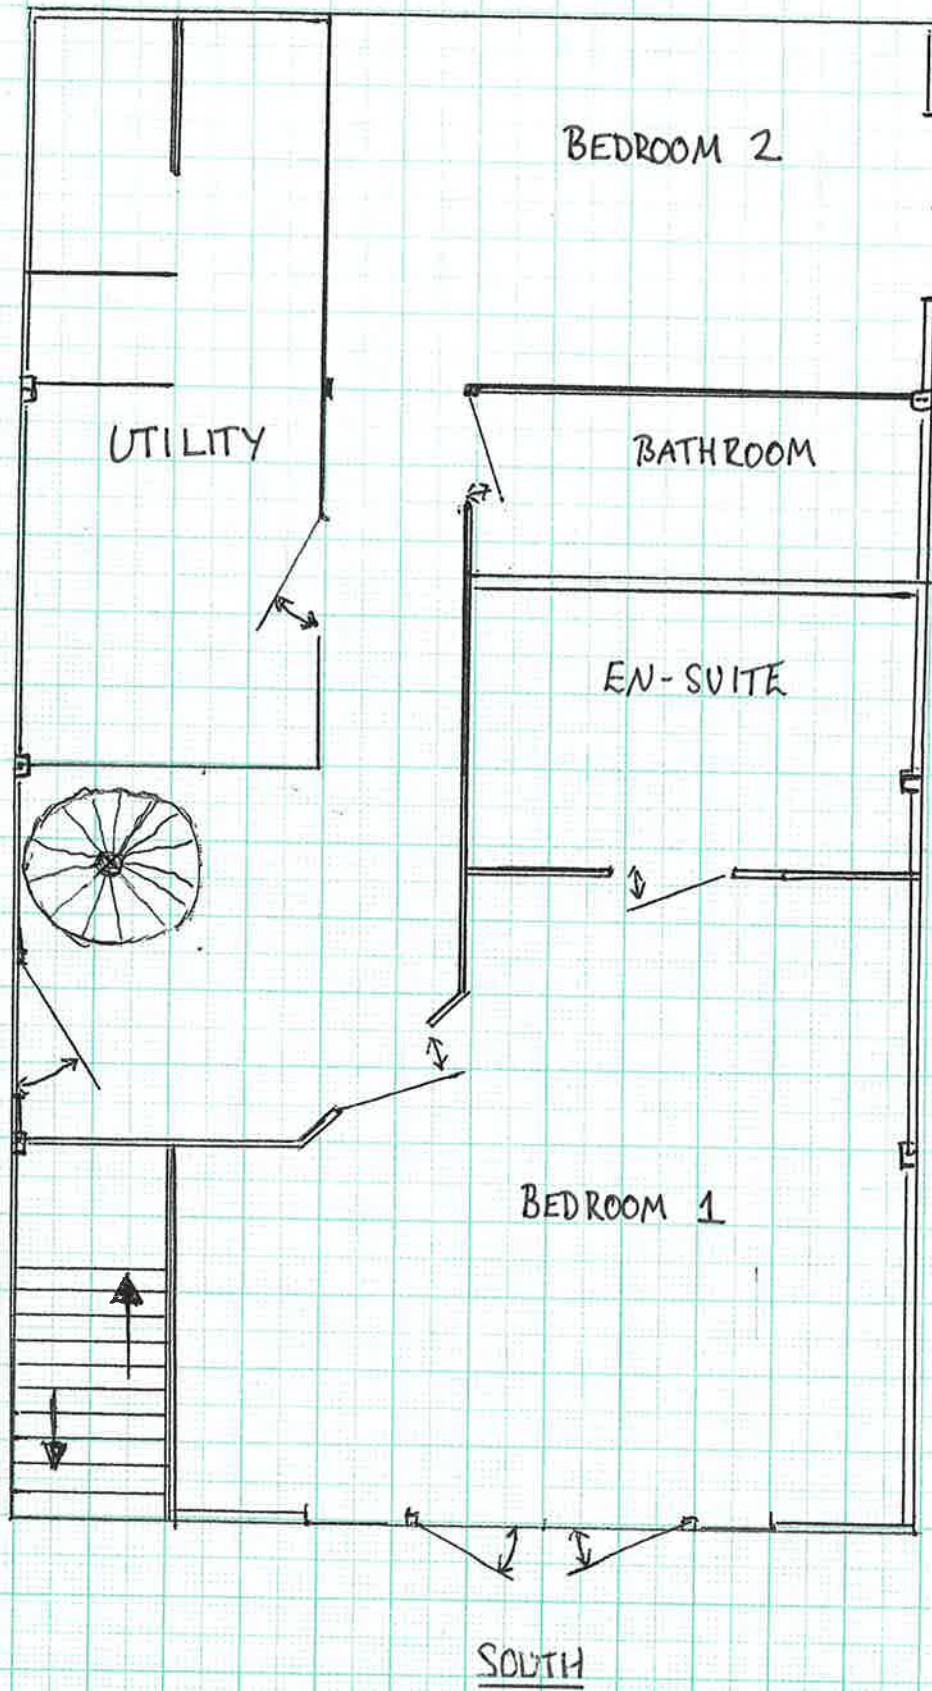

GROUND FLOOR PLAN REV. 1

SCALE = 1:50