


Indicative Site Layout - Drawing No. 3

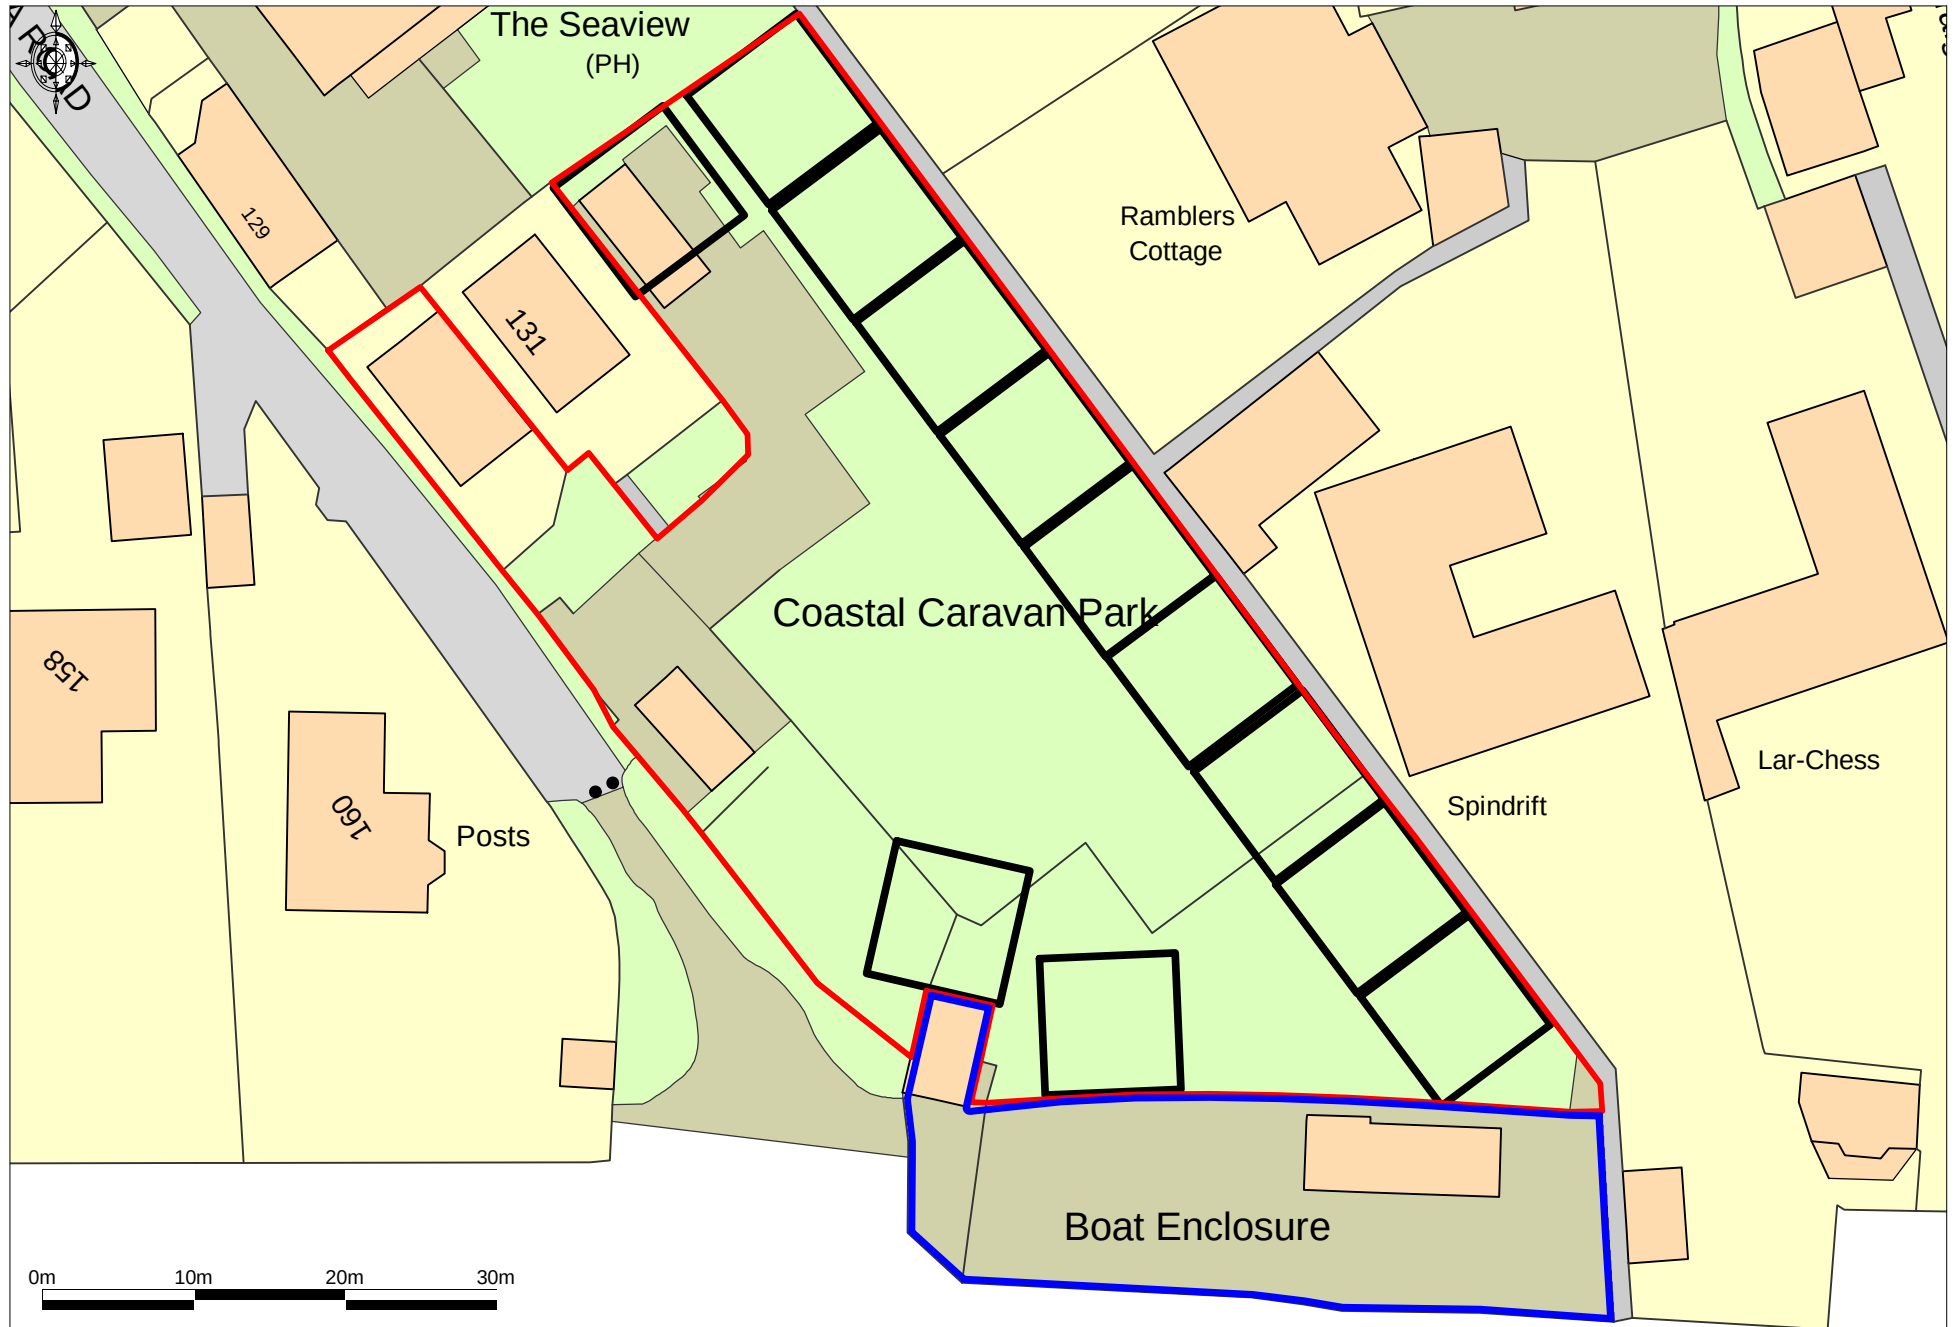

Ordnance Survey © Crown Copyright 2019. All rights reserved. Licence number 100022432. Plotted Scale - 1:500